



27 HATHAWAY ROAD, UNSWORTH, BURY

PLANNING APPROVAL

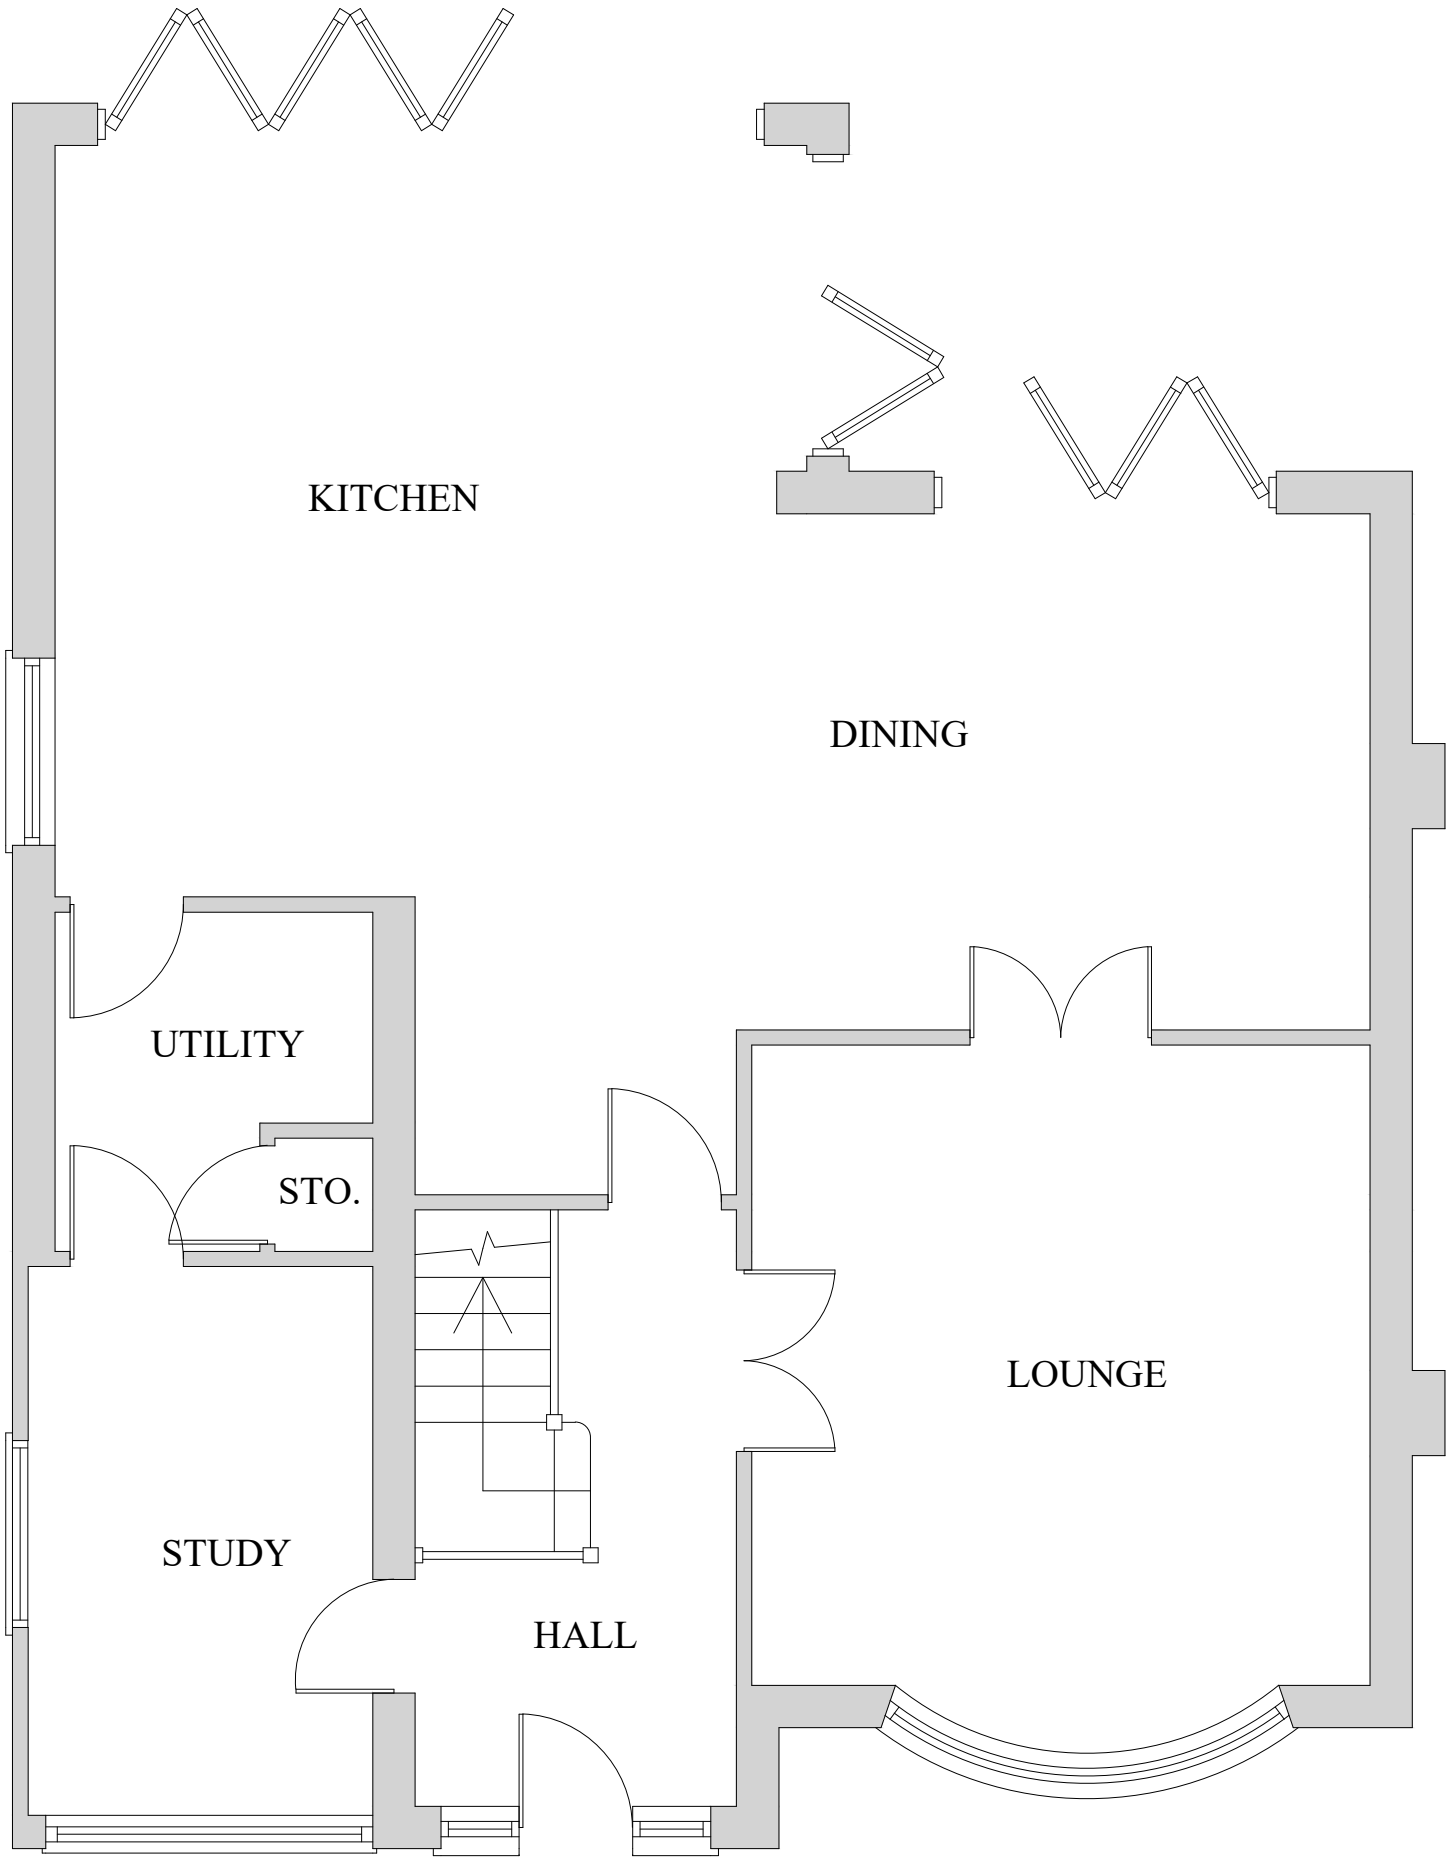

EXISTING GROUND FLOOR LAYOUT
(SCALE 1:50)

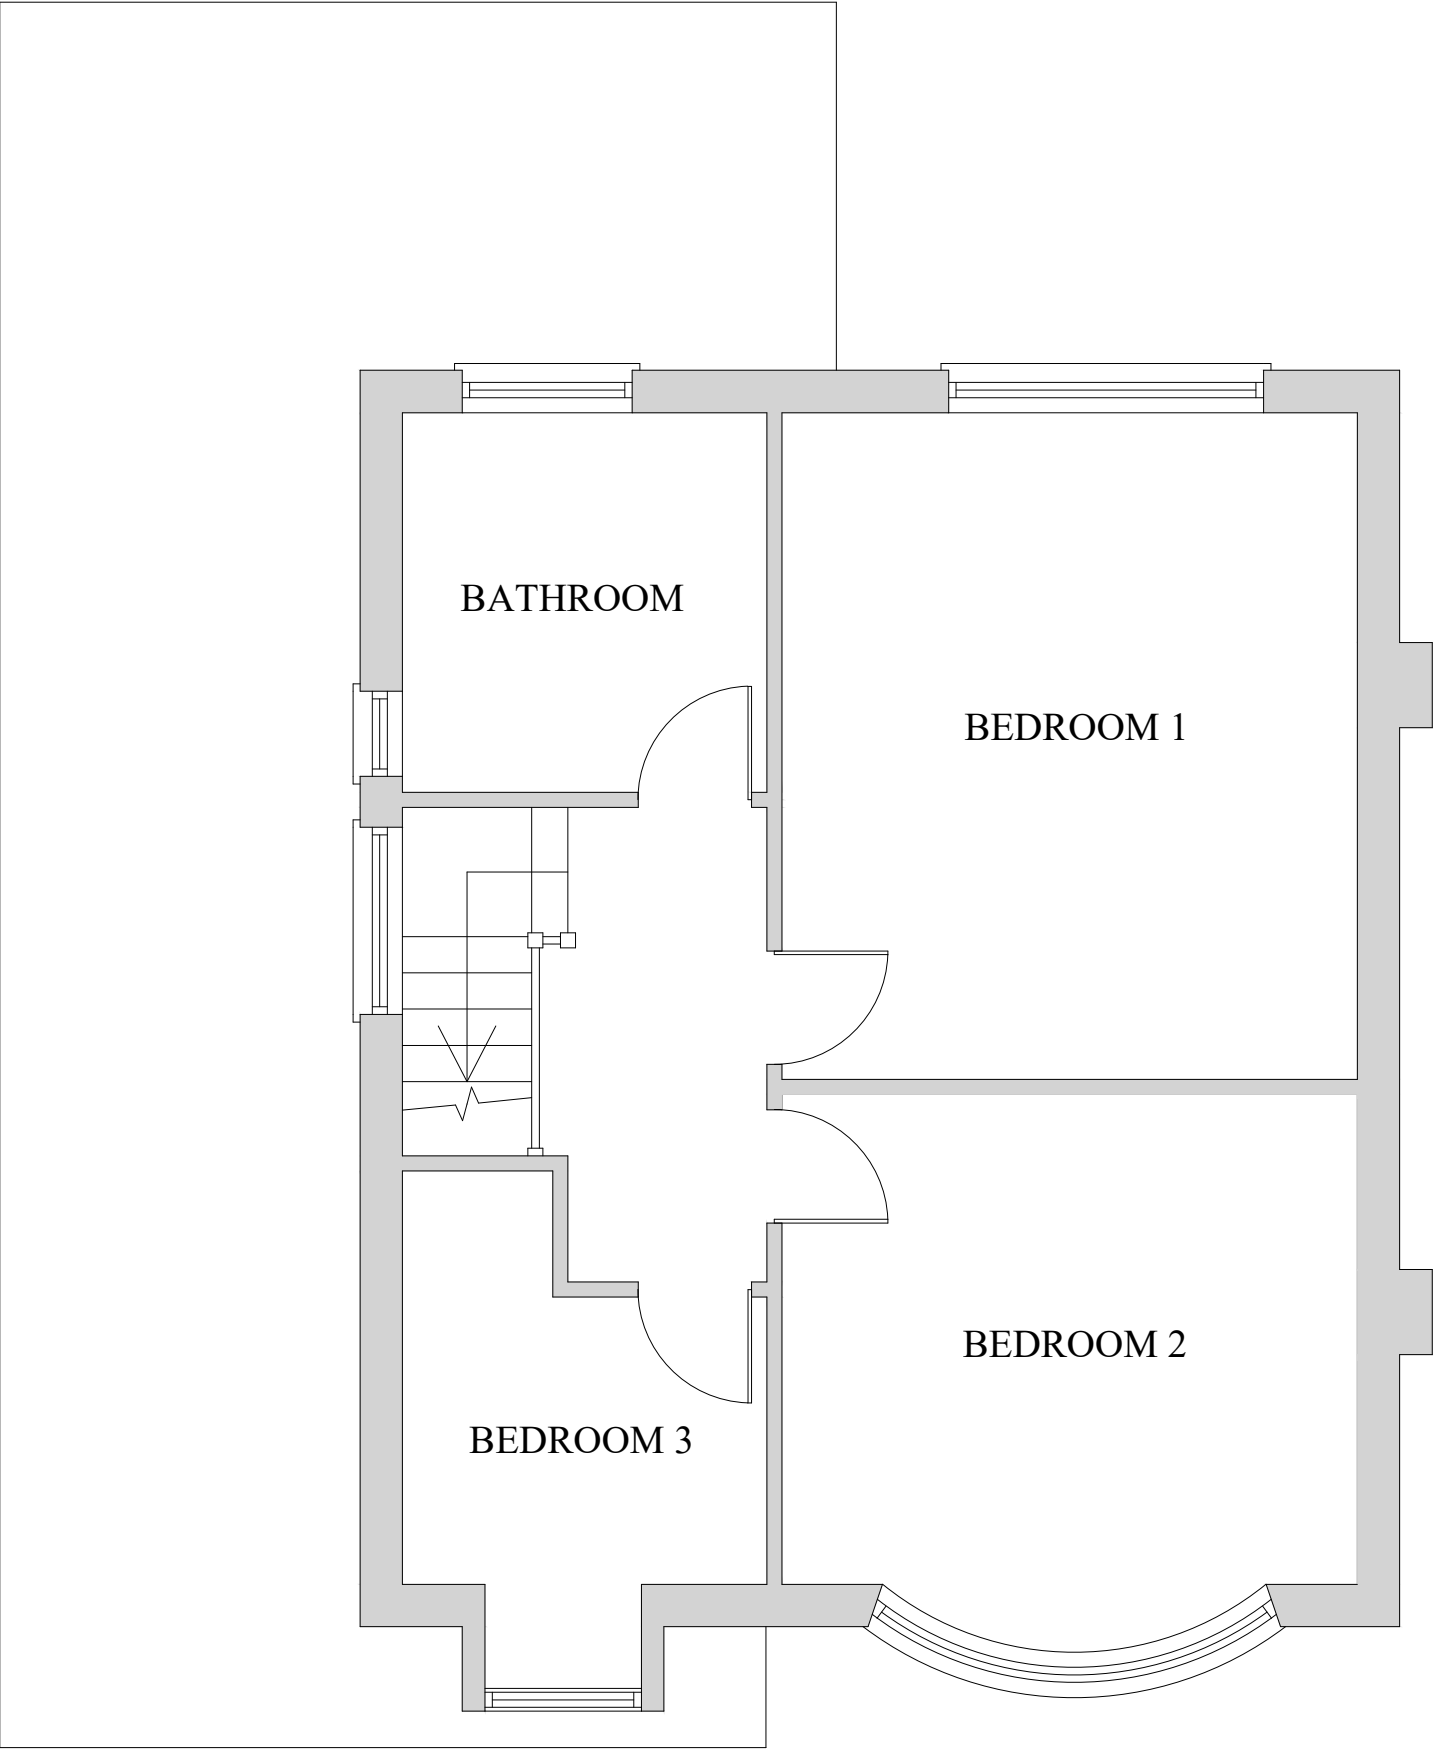

EXISTING FIRST FLOOR LAYOUT
(SCALE 1:50)



LOCATION PLAN
(SCALE 1:1250)



PROPOSED SITE PLAN
(SCALE 1:500)



A	13.08.24	ISSUED FOR PLANNING. APPROVAL	
DRAWING STATUS:		PLANNING APPROVAL	
PROJECT:		27 HATHAWAY ROAD UNSWORTH, BURY	
TITLE:		PROPOSED 1st FLOOR SIDE EXTENSION, HIP TO GABLE ROOF EXTENSION AND REAR DORMER ROOF EXTENSION	
SCALE @ SIZE:	STATUS:	DATE:	
1:50 @ A1 U.N.O	PLANNING APP.	JUN. '24	
PROJECT No:	DRAWING No:	REV:	
HR-002	001	A	