




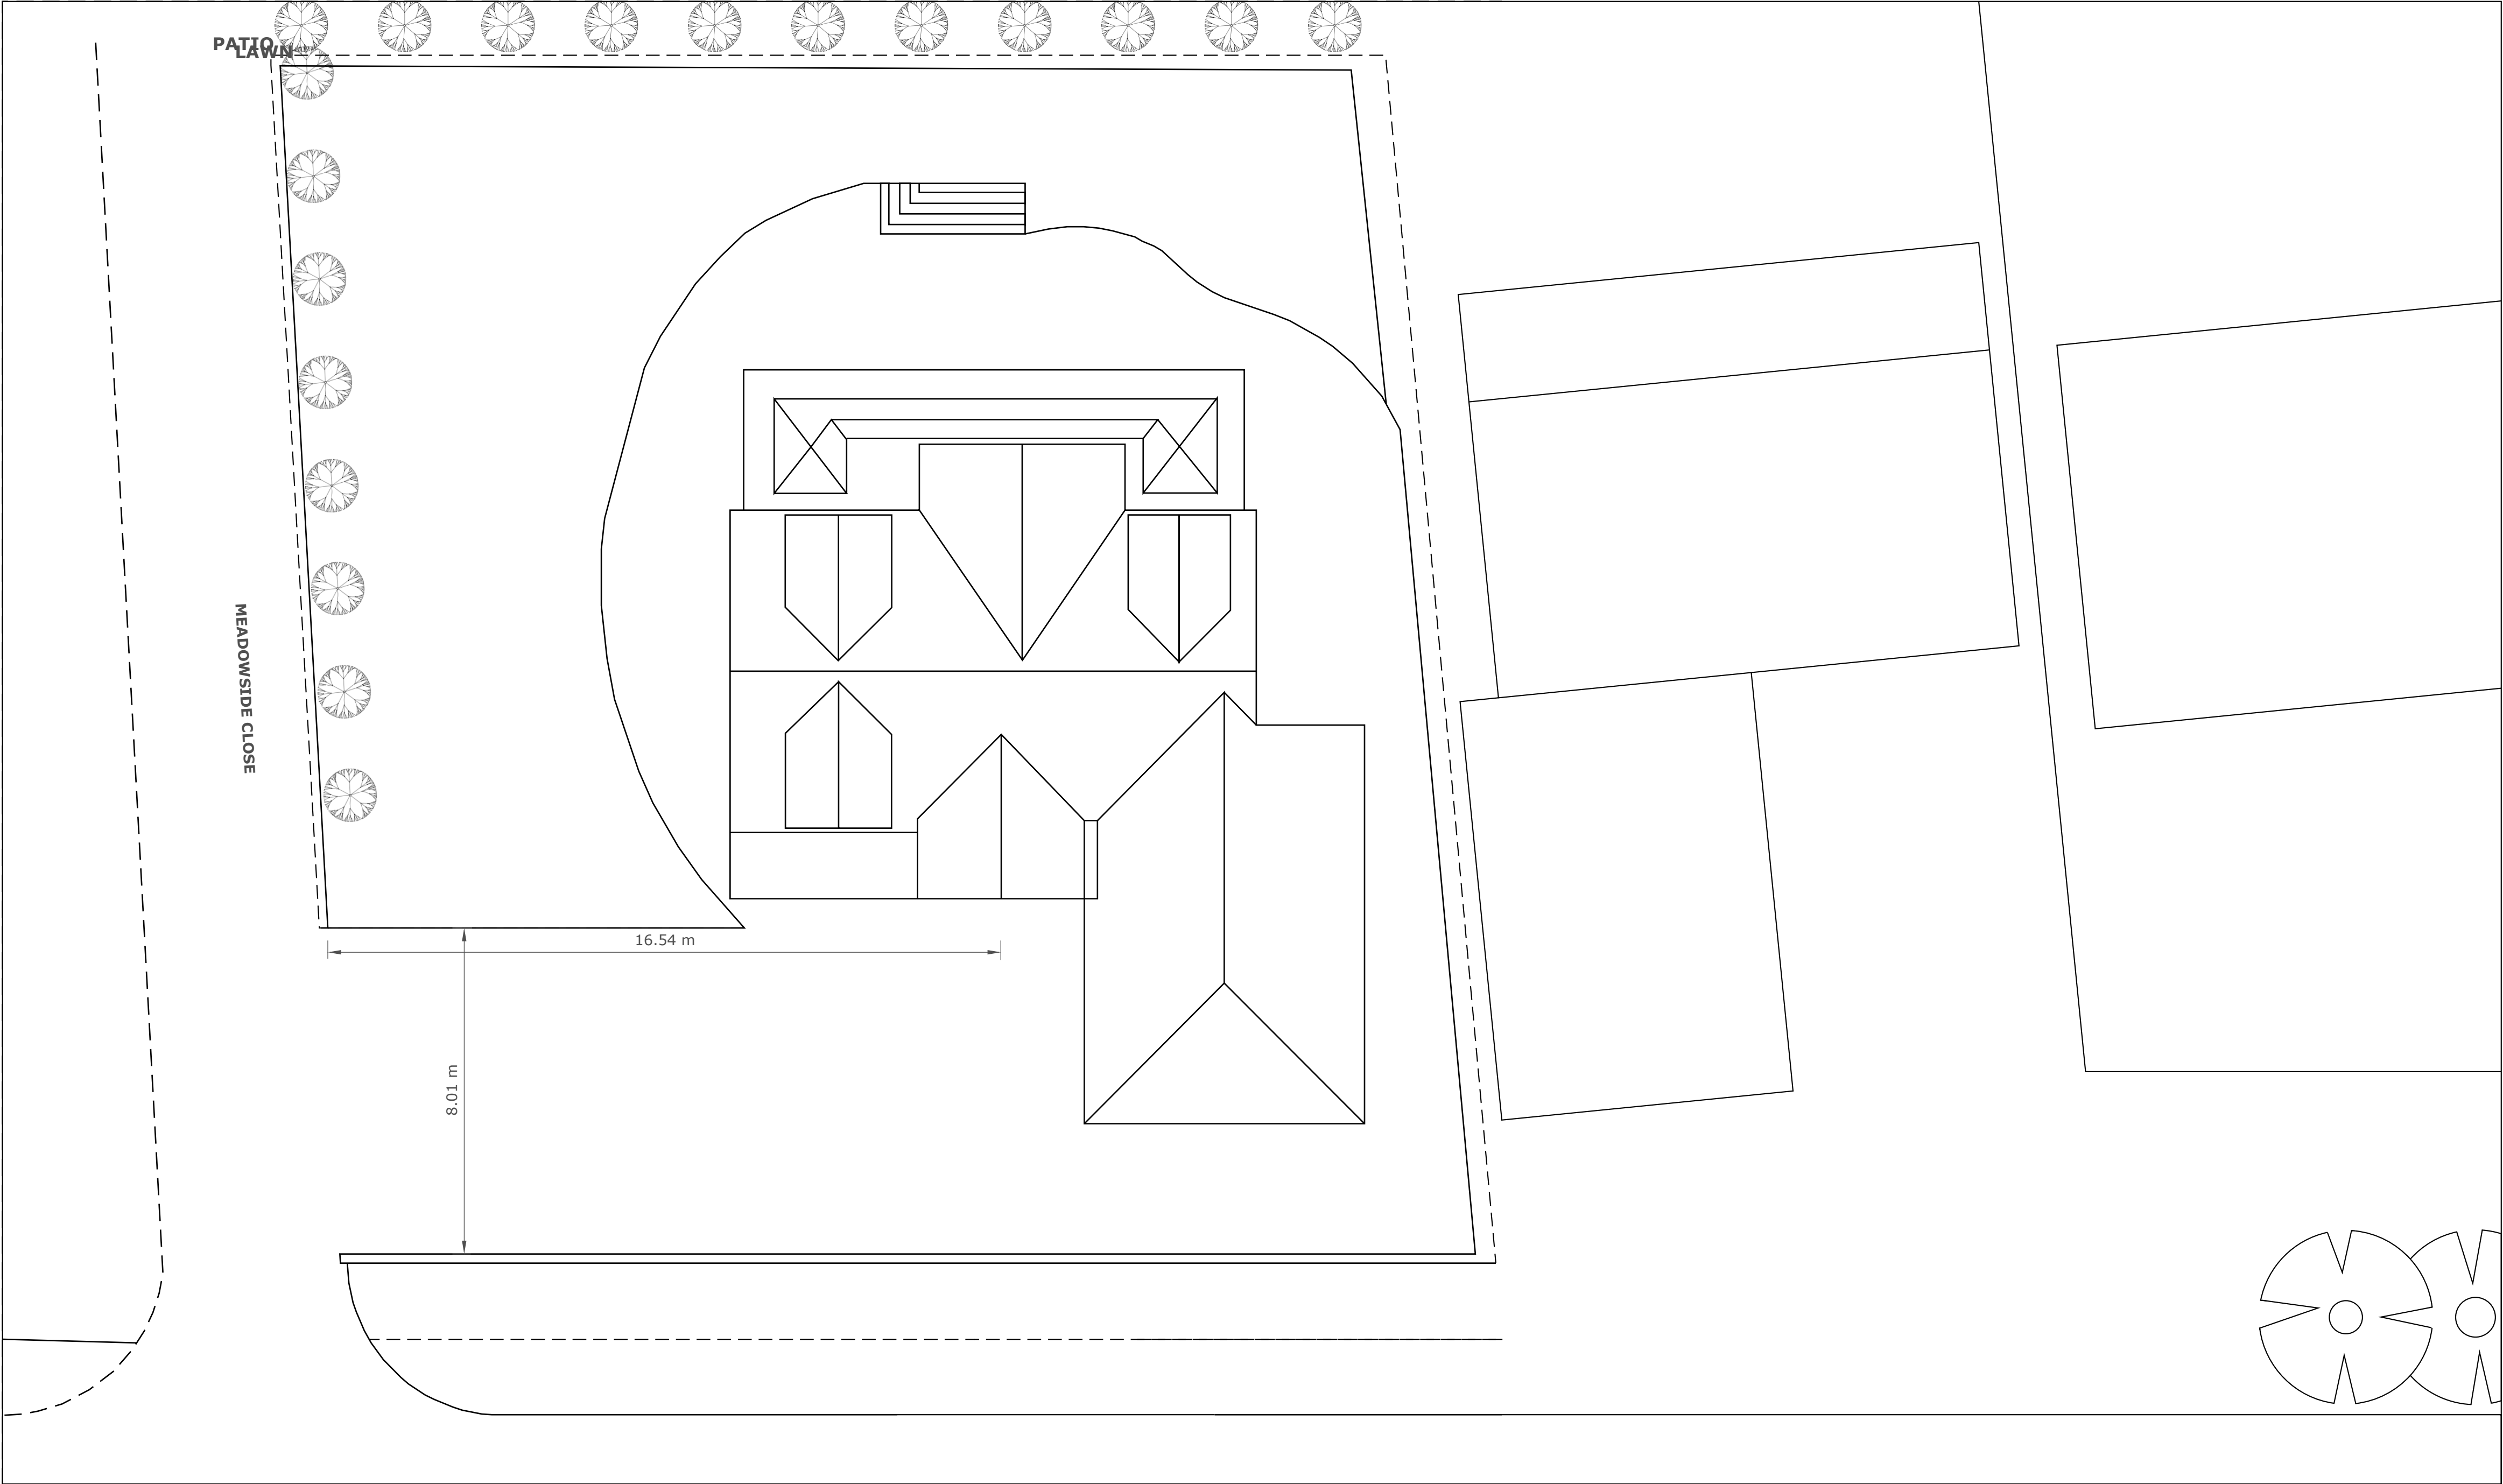

PROPOSED 1:100 SITE PLAN

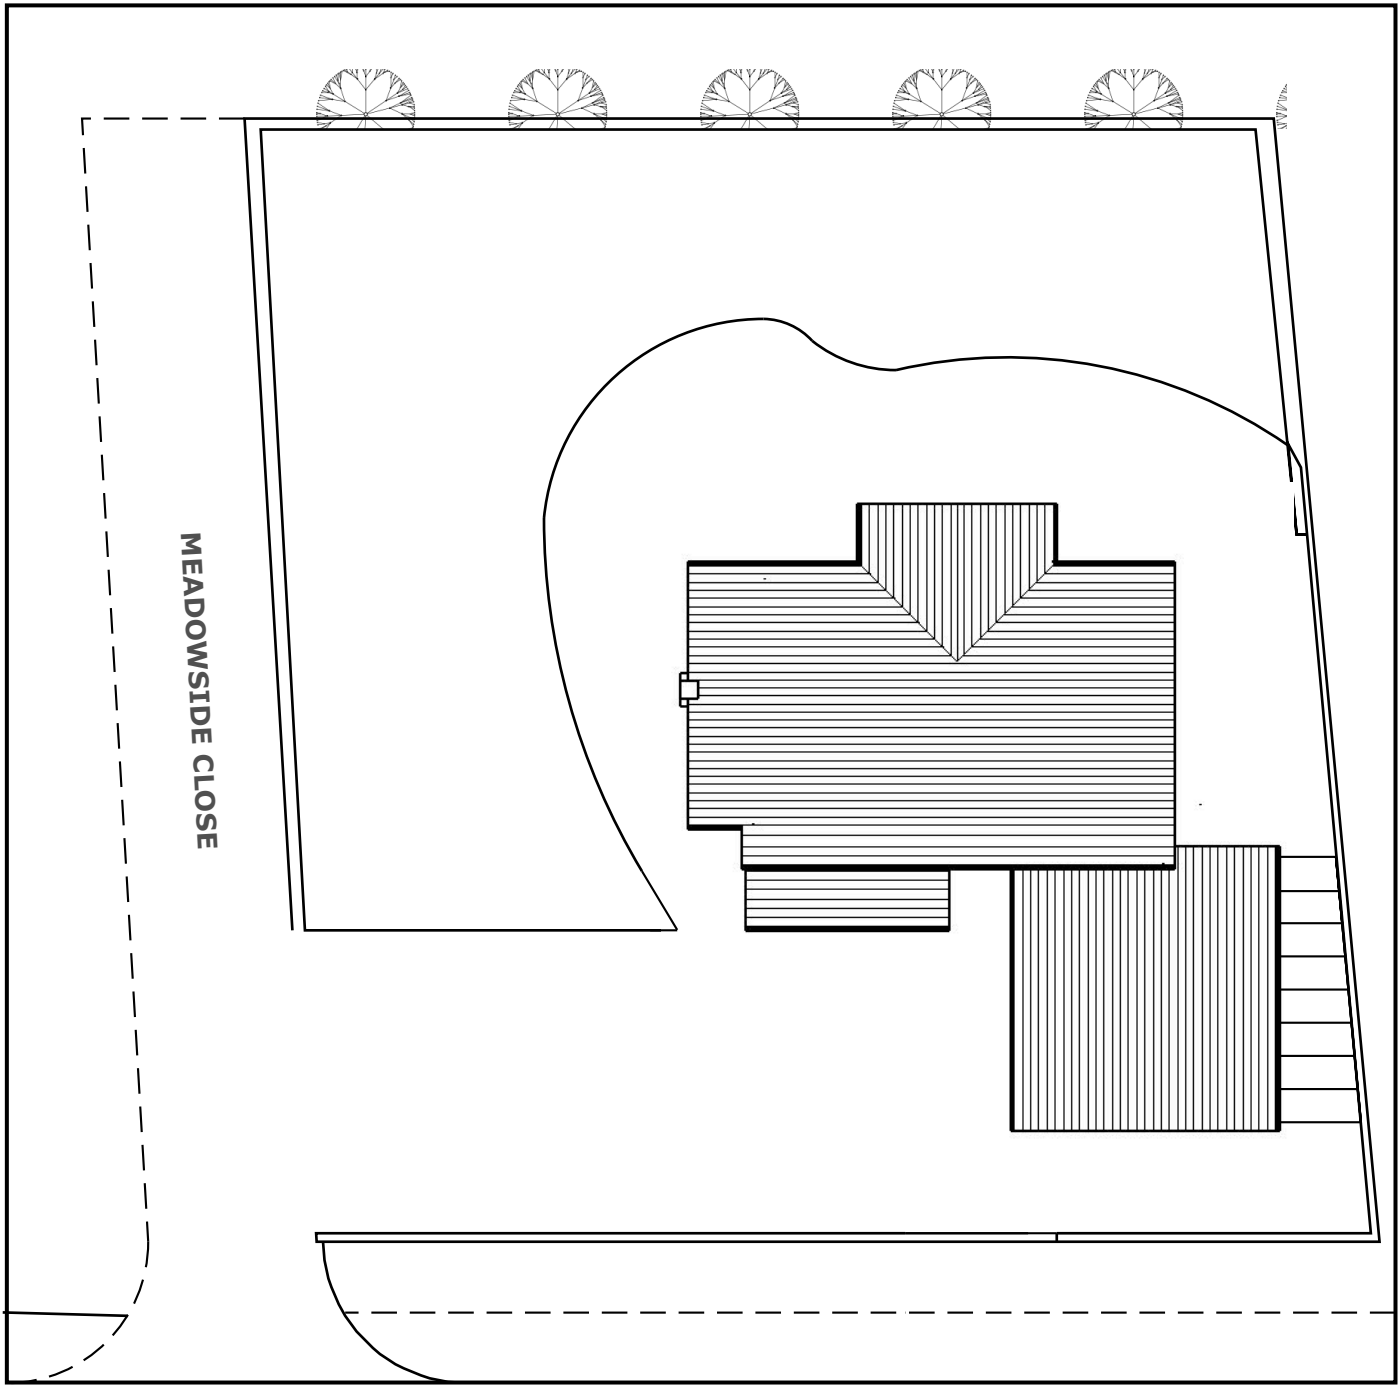

EXISTING 1:200 SITE PLAN

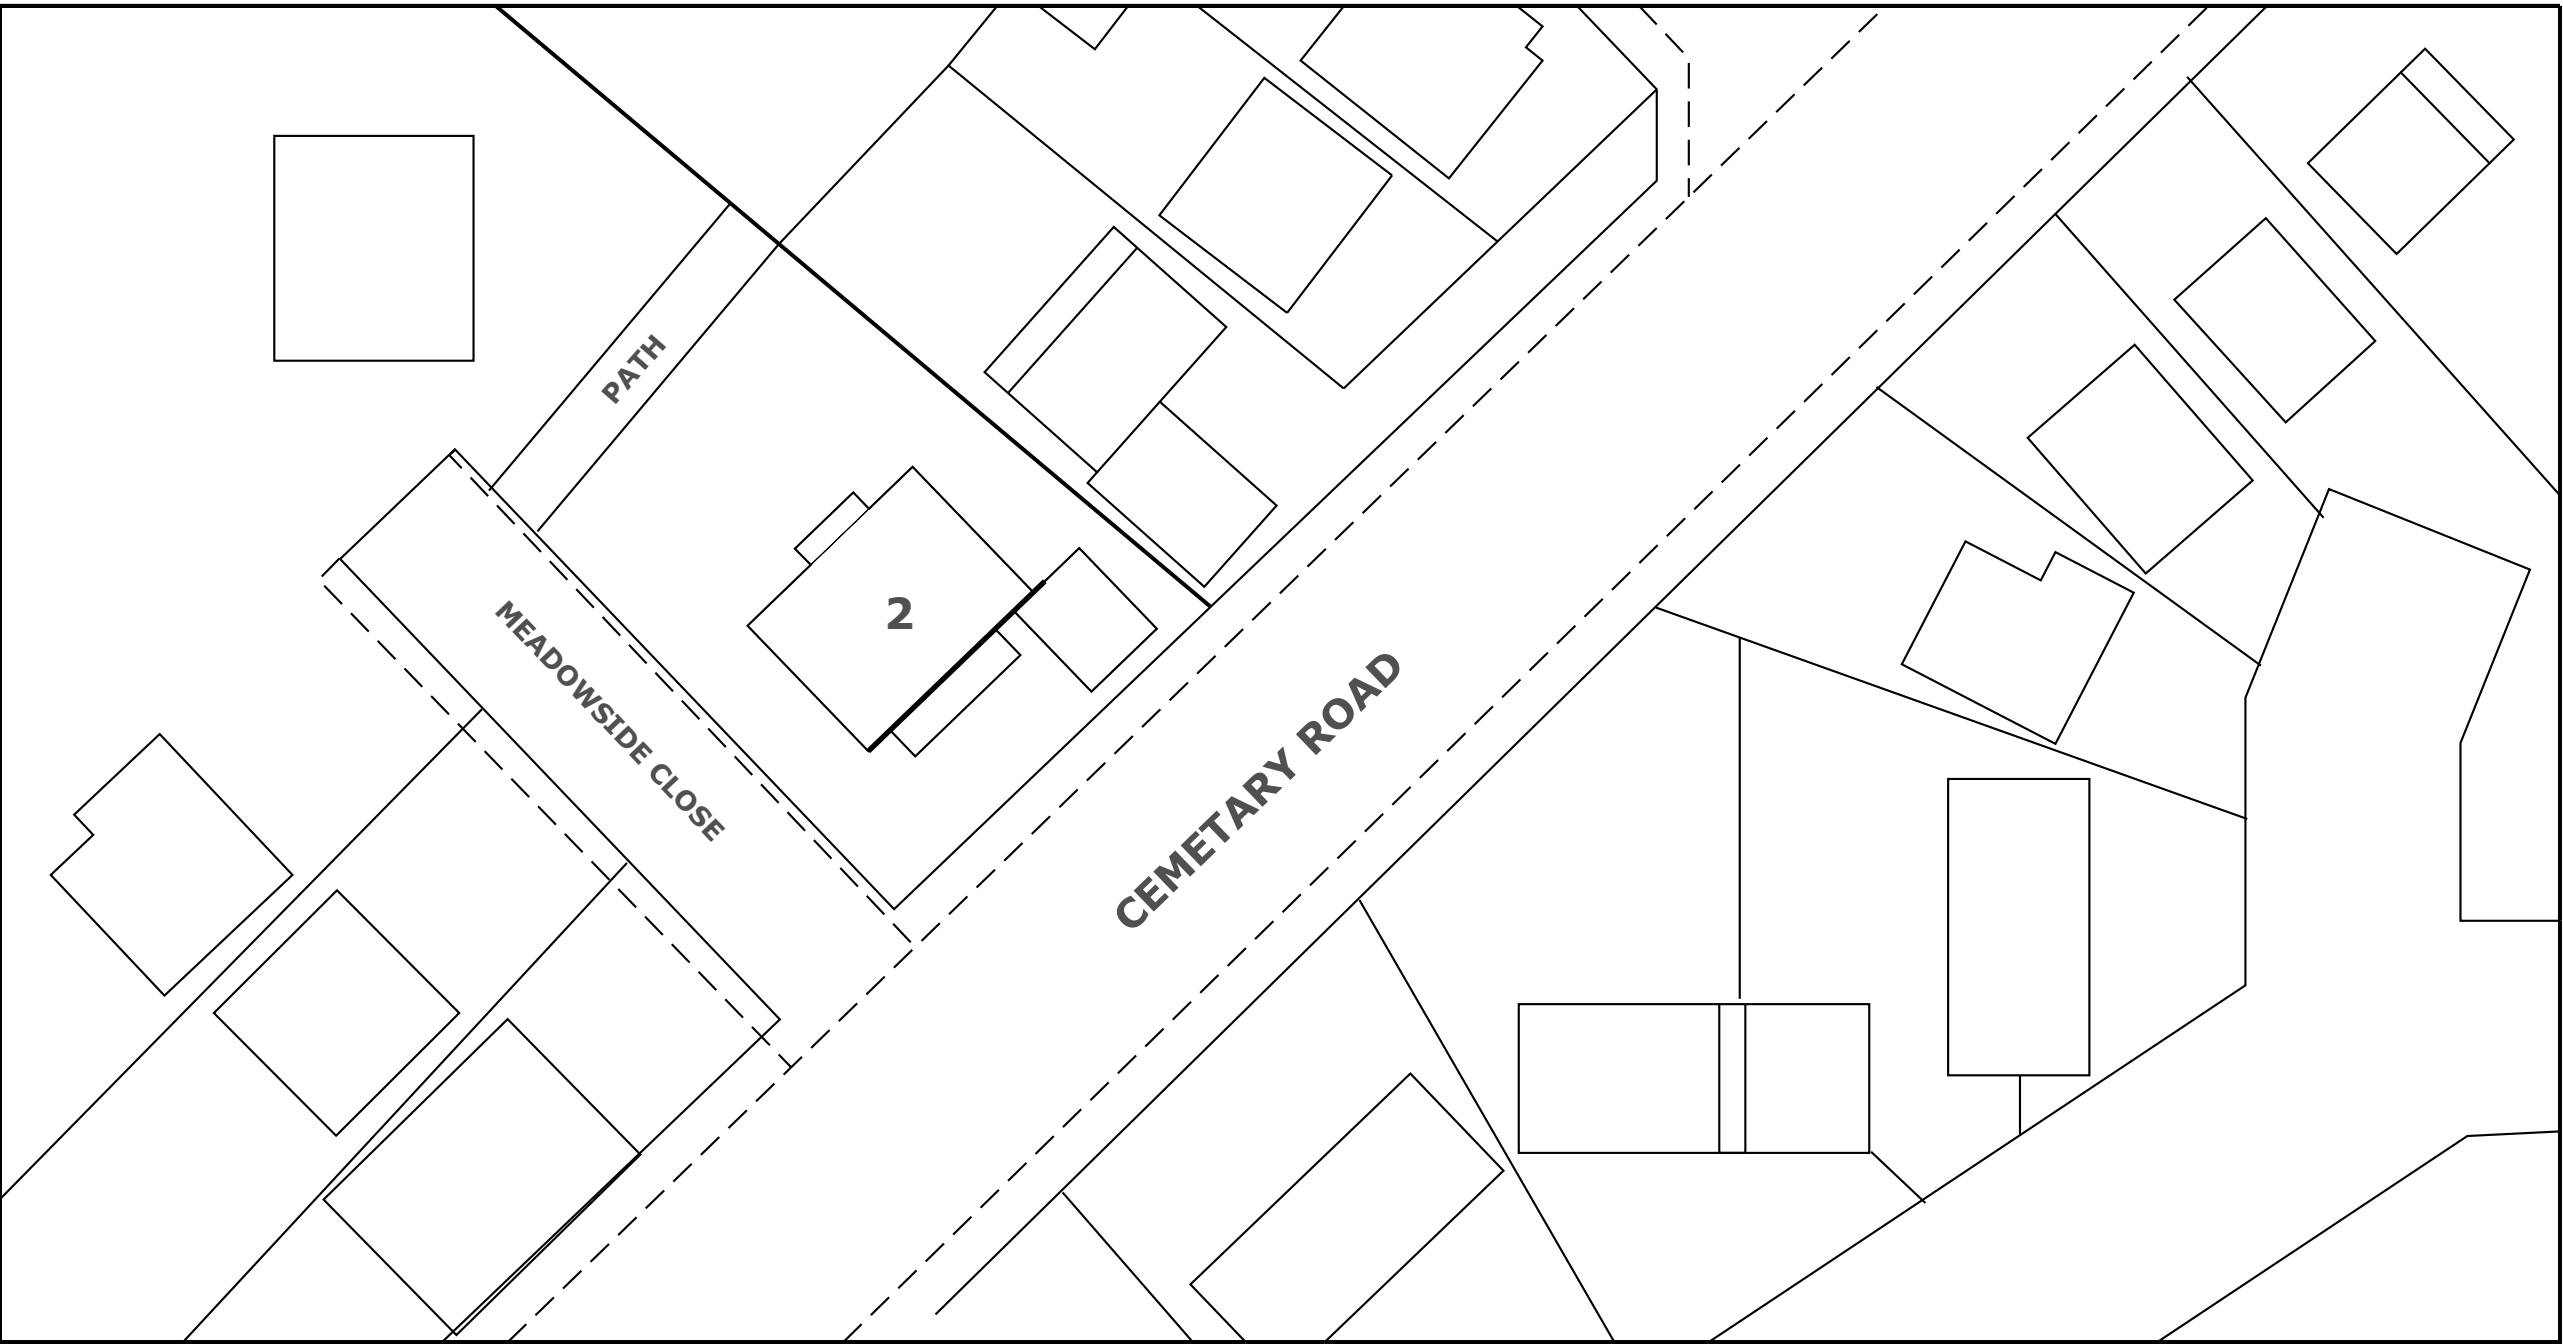

SITE BLOCK PLAN 1:500

ANY ALTERATION OR DEVIATION MUST BE CONFIRMED WITH THE ARCHITECT/ENGINEER/PLA/LABC PRIOR TO ANY WORKS BEING CARRIED OUT. IT IS THE CONTRACTORS SOLE RESPONSIBILITY TO CONFIRM ALL SITE MEASUREMENTS PRIOR TO ANY ORDERING OR COMMENCEMENT AS NO RESPONSIBILITY IS ACCEPTED OR IMPLIED BY THE ARCHITECT/ENGINEER ETC. THE DRAWINGS AND INFORMATION HEREIN IS AND REMAINS SOLELY THE PROPERTY OF THE ARCHITECT. ANY UNAUTHORISED USE/COPYING/SHARING/PUBLICATION/SUBMISSION ETC. WILL NOT BE PERMITTED UNDER COPYRIGHT LAW/INTELLECTUAL PROPERTY. THIS USE ALSO EXTENDS TO THAT OF THE LPA/LABC AND CHECKS MUST BE MADE TO SATISFY THE SOURCE OF THE DOCUMENT PRIOR TO USE.	
PROJECT/JOB/DWG NO/ RNP012/1	
CLIENT MR & MRS PRENTICE, 2 MEADOWSIDE CLOSE, RADCLIFFE, BURY.	
PROJECT PROPOSED SINGLE STOREY REAR, 2 STOREY SIDE & FRONT, 1ST FLOOR OVER EX GARAGE & LOFT/DORMER CONVERSION EXTENSIONS	
SCALE Existing & Proposed site plans 1:100, 1:200 & 1:500 @A1	Archtech Design Solutions Steve Jackson Dip con Dip arch 14 Maitland Place, Rossendale, Lancs BB4 6AT 07792183353 archtech_design@icloud.com Archtech-design.co.uk