
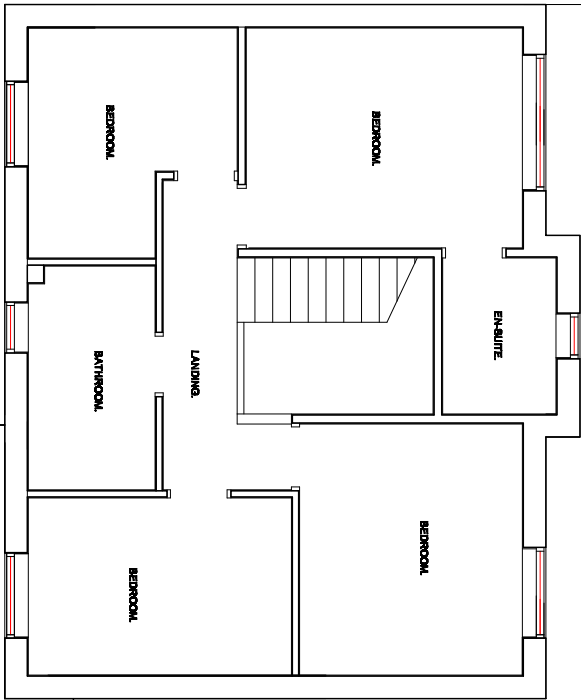
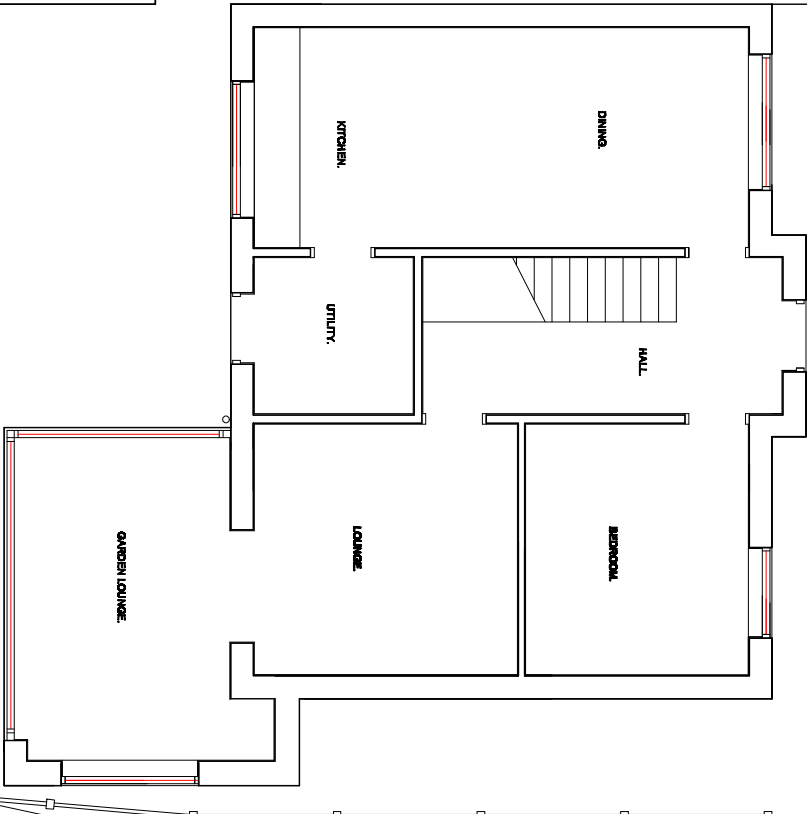


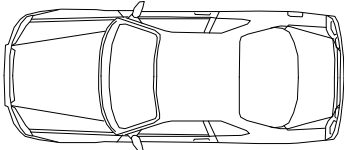

EXISTING GROUND FLOOR/SITE PLAN.

EXISTING FIRST FLOOR PLAN.

Revision	Title :	Project :	MTC Designs
	PROPOSED FIRST FLOOR EXTENSION ABOVE EXISTING GARDEN ROOM.	48, LOWES ROAD, BURY, BL9 6PJ	21 Essex Drive Bolton BL4 6TB T: 01504 418714 M: 0776625914 Email: info@mtcdesigns.co.uk
			Scale 1:100 @ A3 Date : October 2023.
			Drawing No: P03