





The drawing is the copyright of MTC Designs and is not to be reproduced without permission

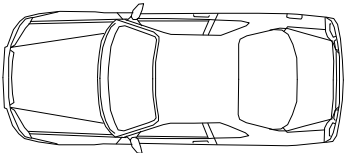

PROPOSED GROUND FLOOR/SITE PLAN.

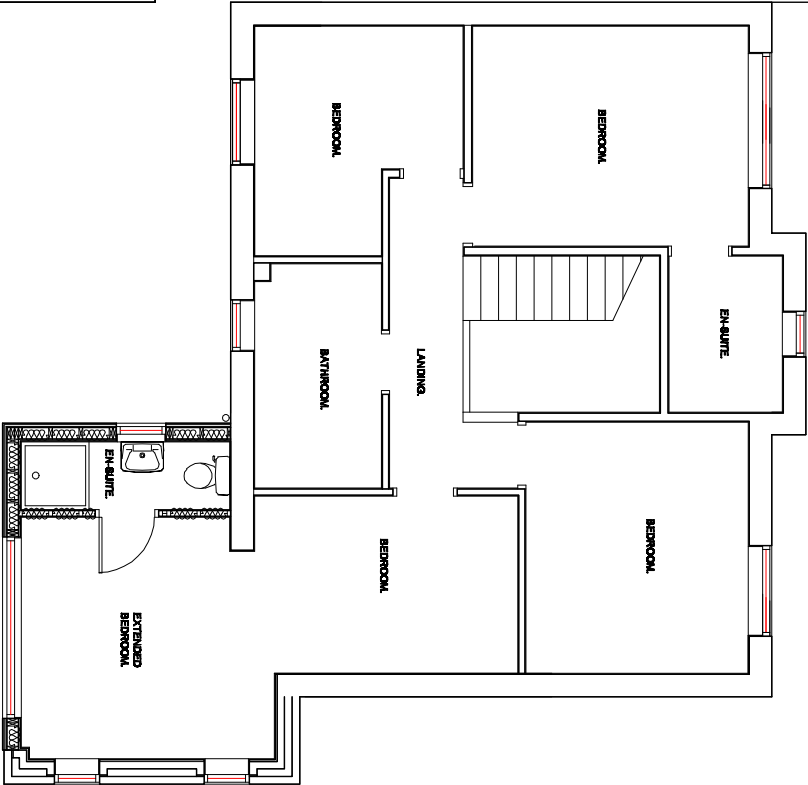

PROPOSED FIRST FLOOR PLAN.

Revision	Title :	Project :	MTC Designs
	PROPOSED FIRST FLOOR EXTENSION ABOVE EXISTING GARDEN ROOM.	48, LOWES ROAD, BURY, BL9 6PJ	31 Edgely Drive Bolton BL2 6TB T: 01524 418714 M: 0776022014 Email: info@mtcdesigns.co.uk
			Scale 1:100 @ A3 Date : October 2023.
			Drawing No: P04