




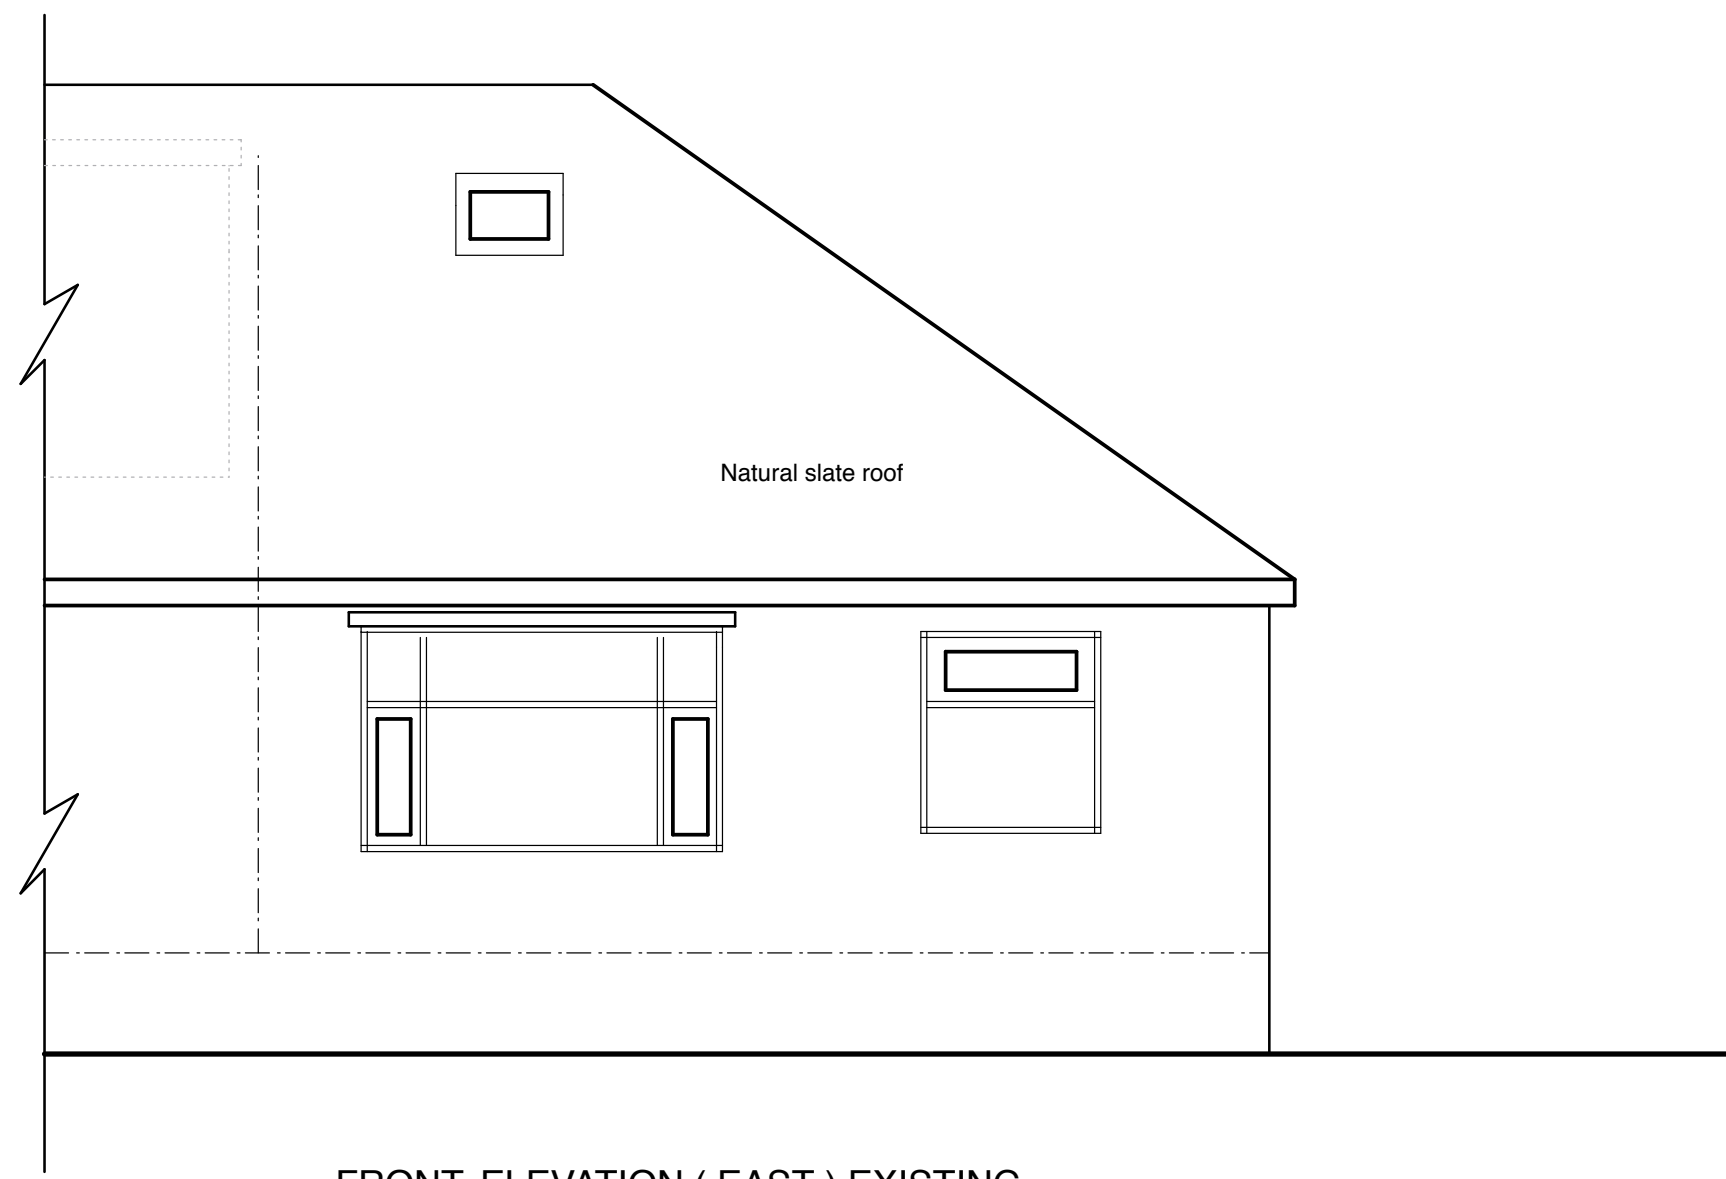


FRONT ELEVATION (EAST) EXISTING

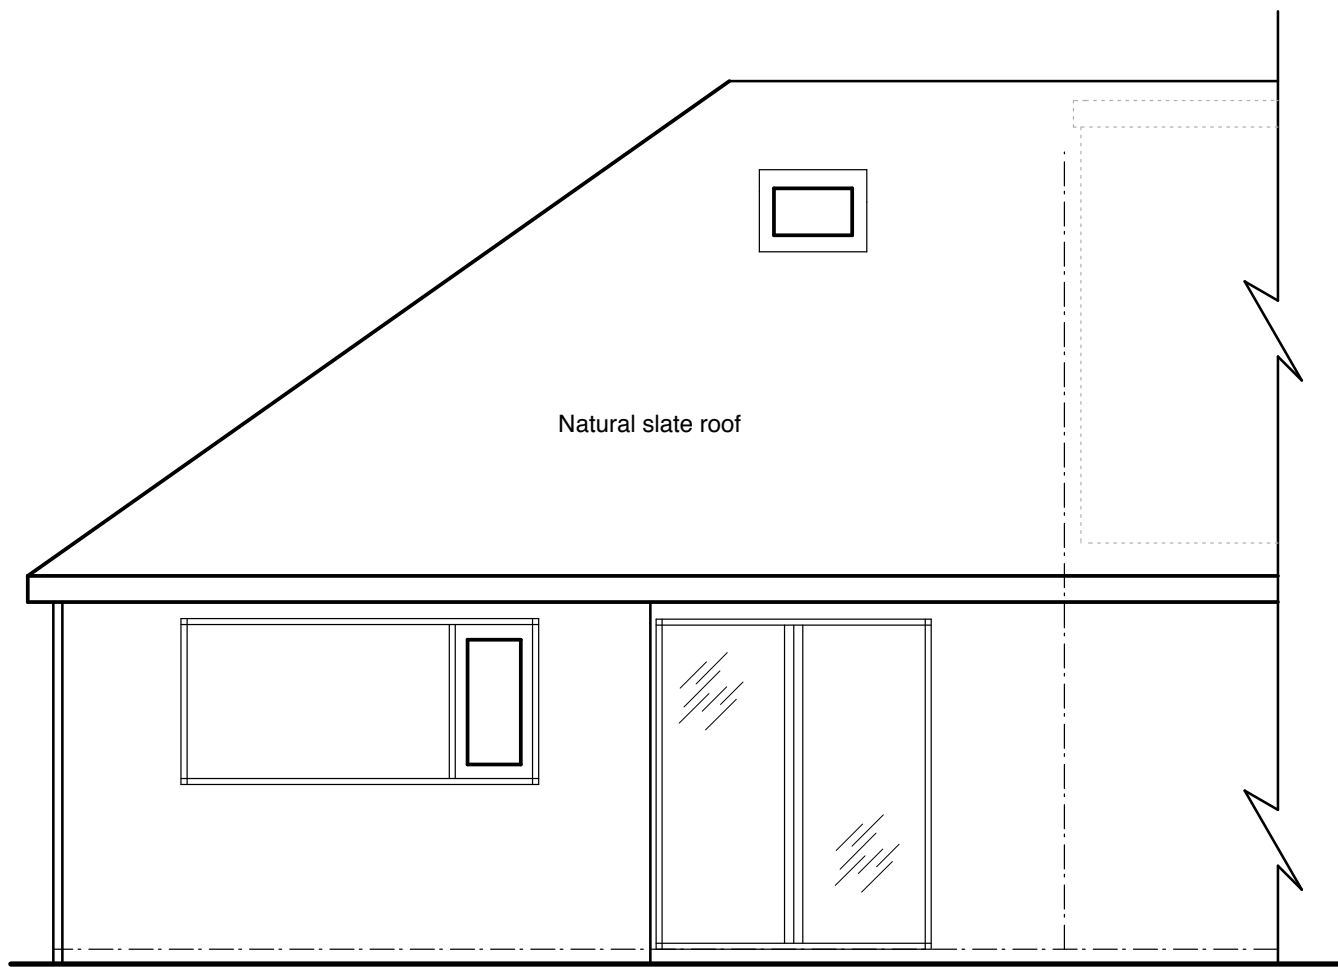

REAR ELEVATION (WEST) EXISTING

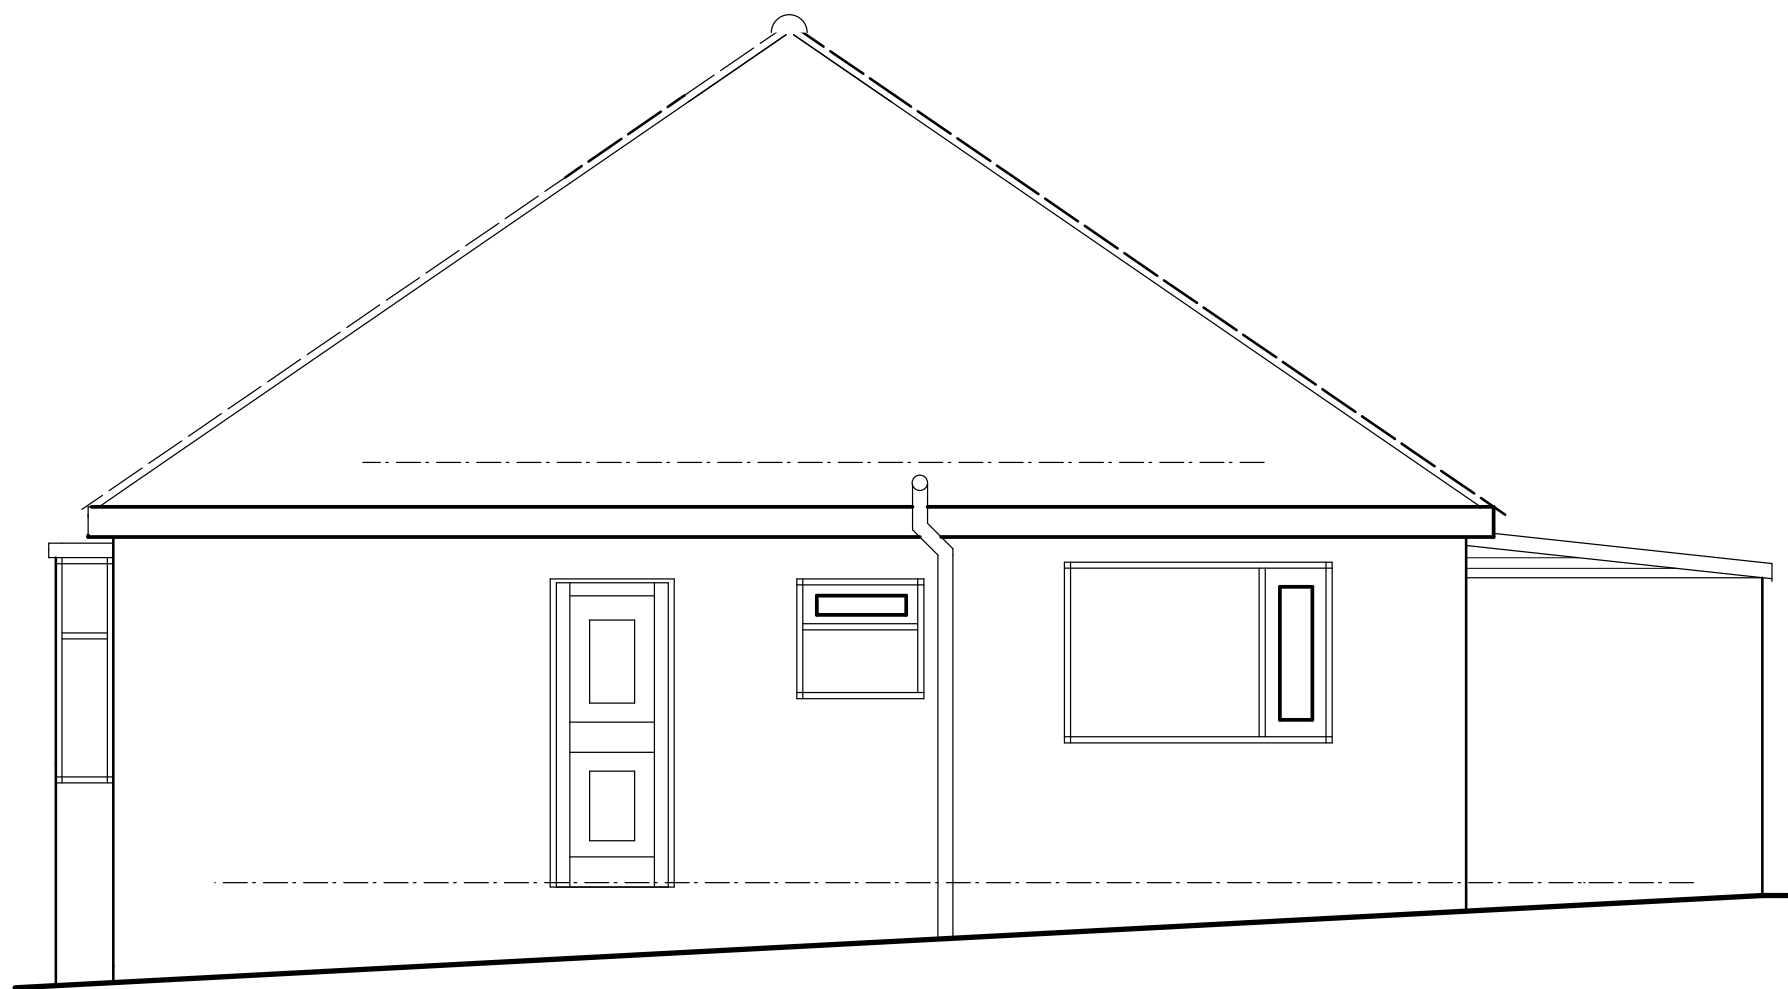

SIDE ELEVATION (NORTH) EXISTING

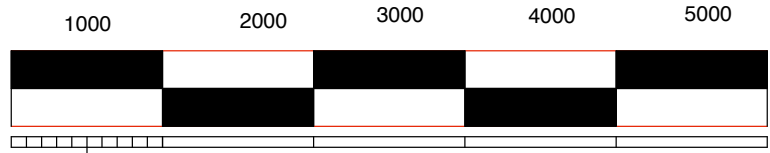

Scale bar 1-50

BUILDING & DESIGN
"THE HOLLIES "
EARNSDALE ROAD
DARWEN BB3 1JA
telephone 07760 315157

TOM HAYES
32 VICTORIA STREET
RAMSBOTTOM BL0 9EB

telephone 07904 093237

drawing number D1171 / 23/02

scale 1-50

issue date 9th September 2023

drawn

EXISTING ELEVATIONS