




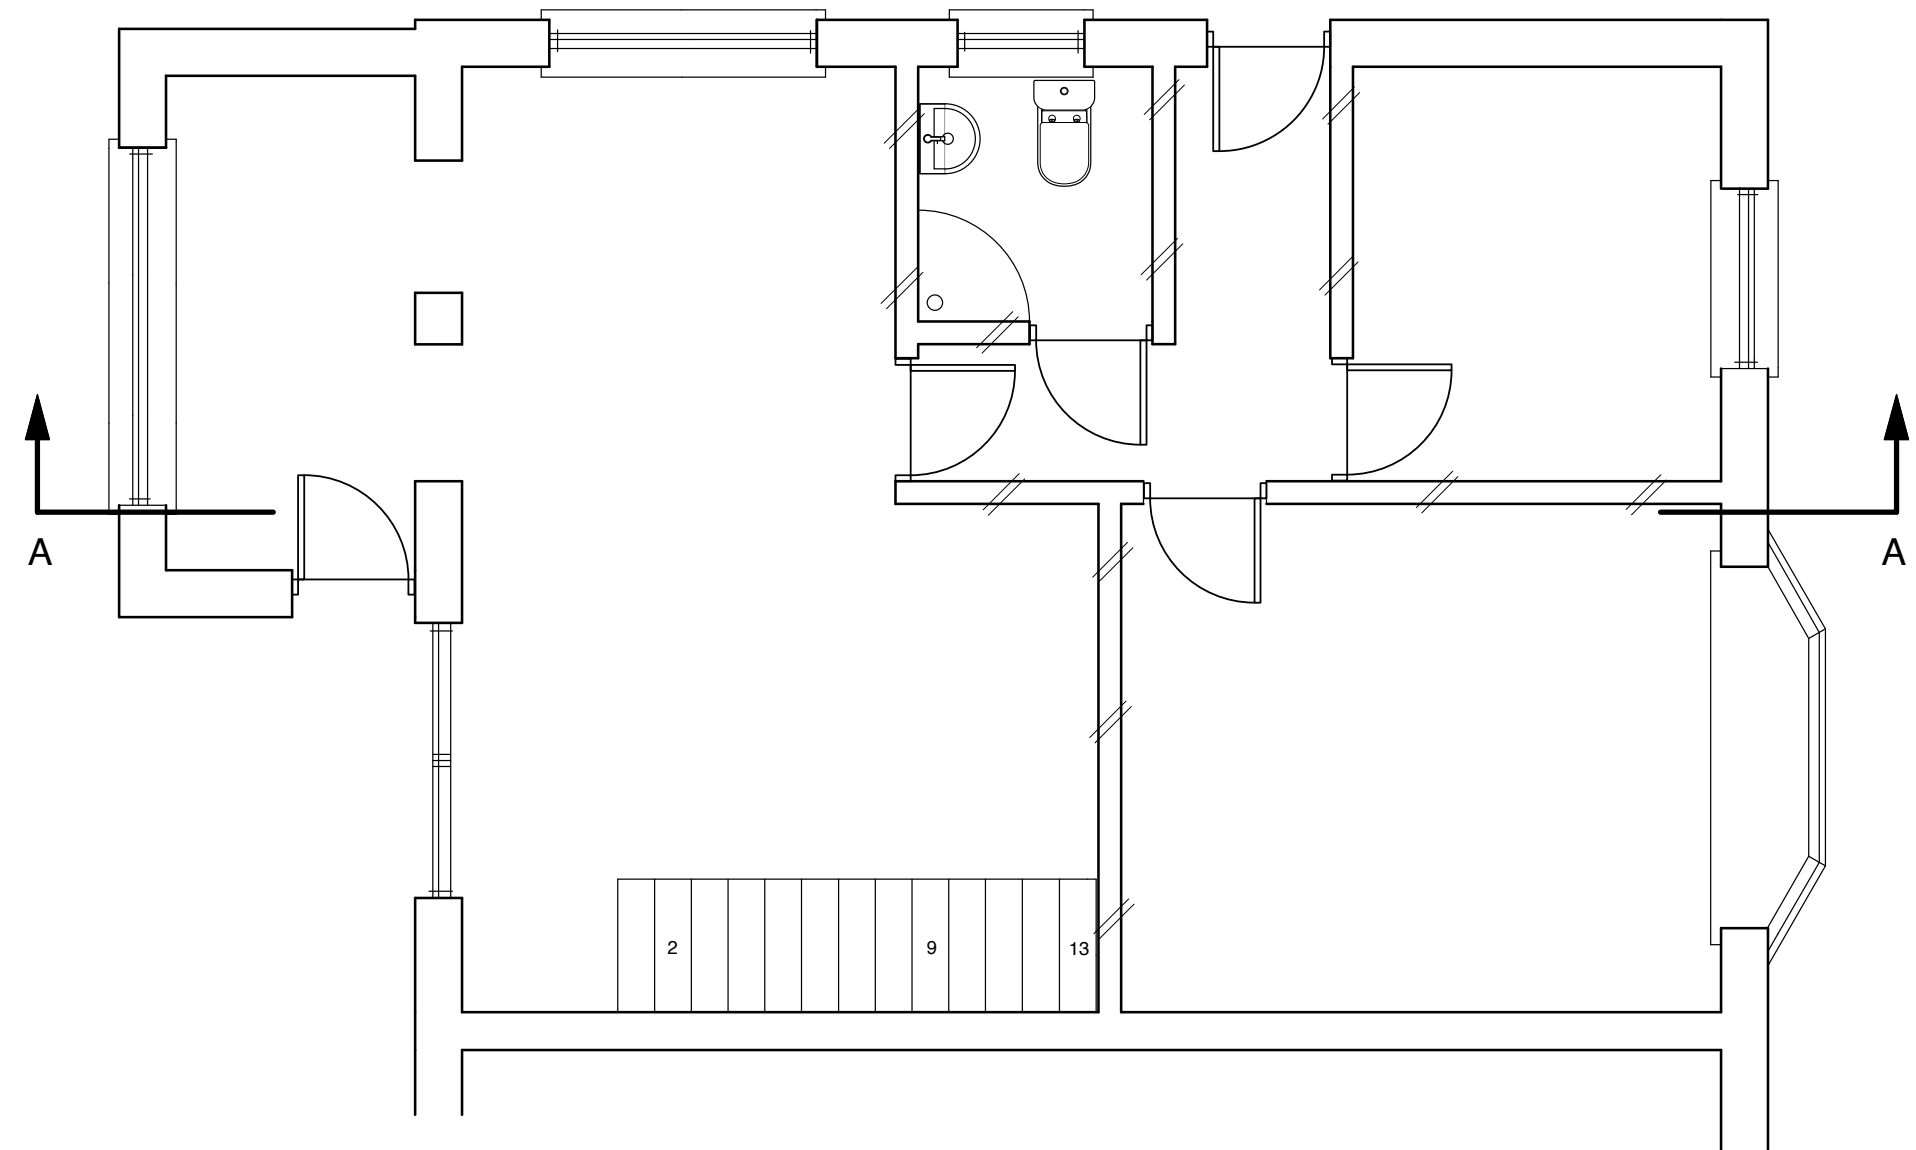


GROUND FLOOR PLAN EXISTING

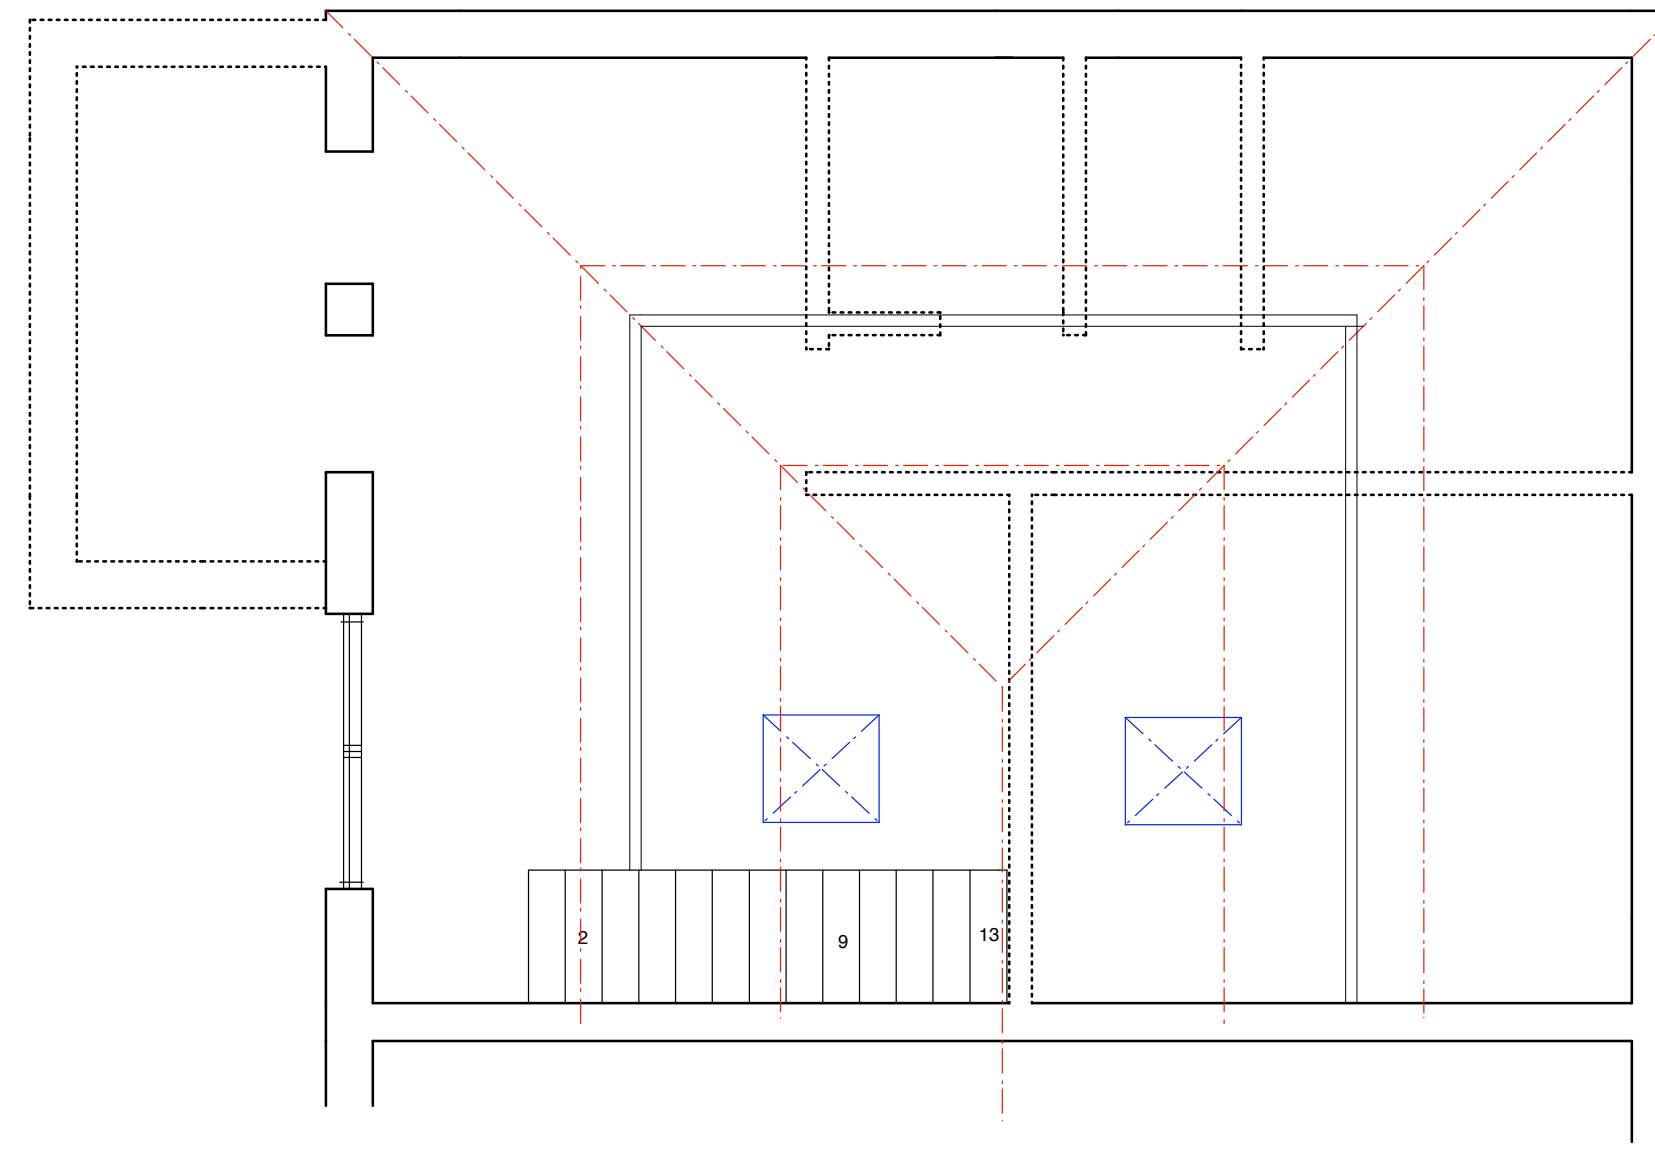



FIRST FLOOR PLAN (LOFT)EXISTING
(Roof over in red)

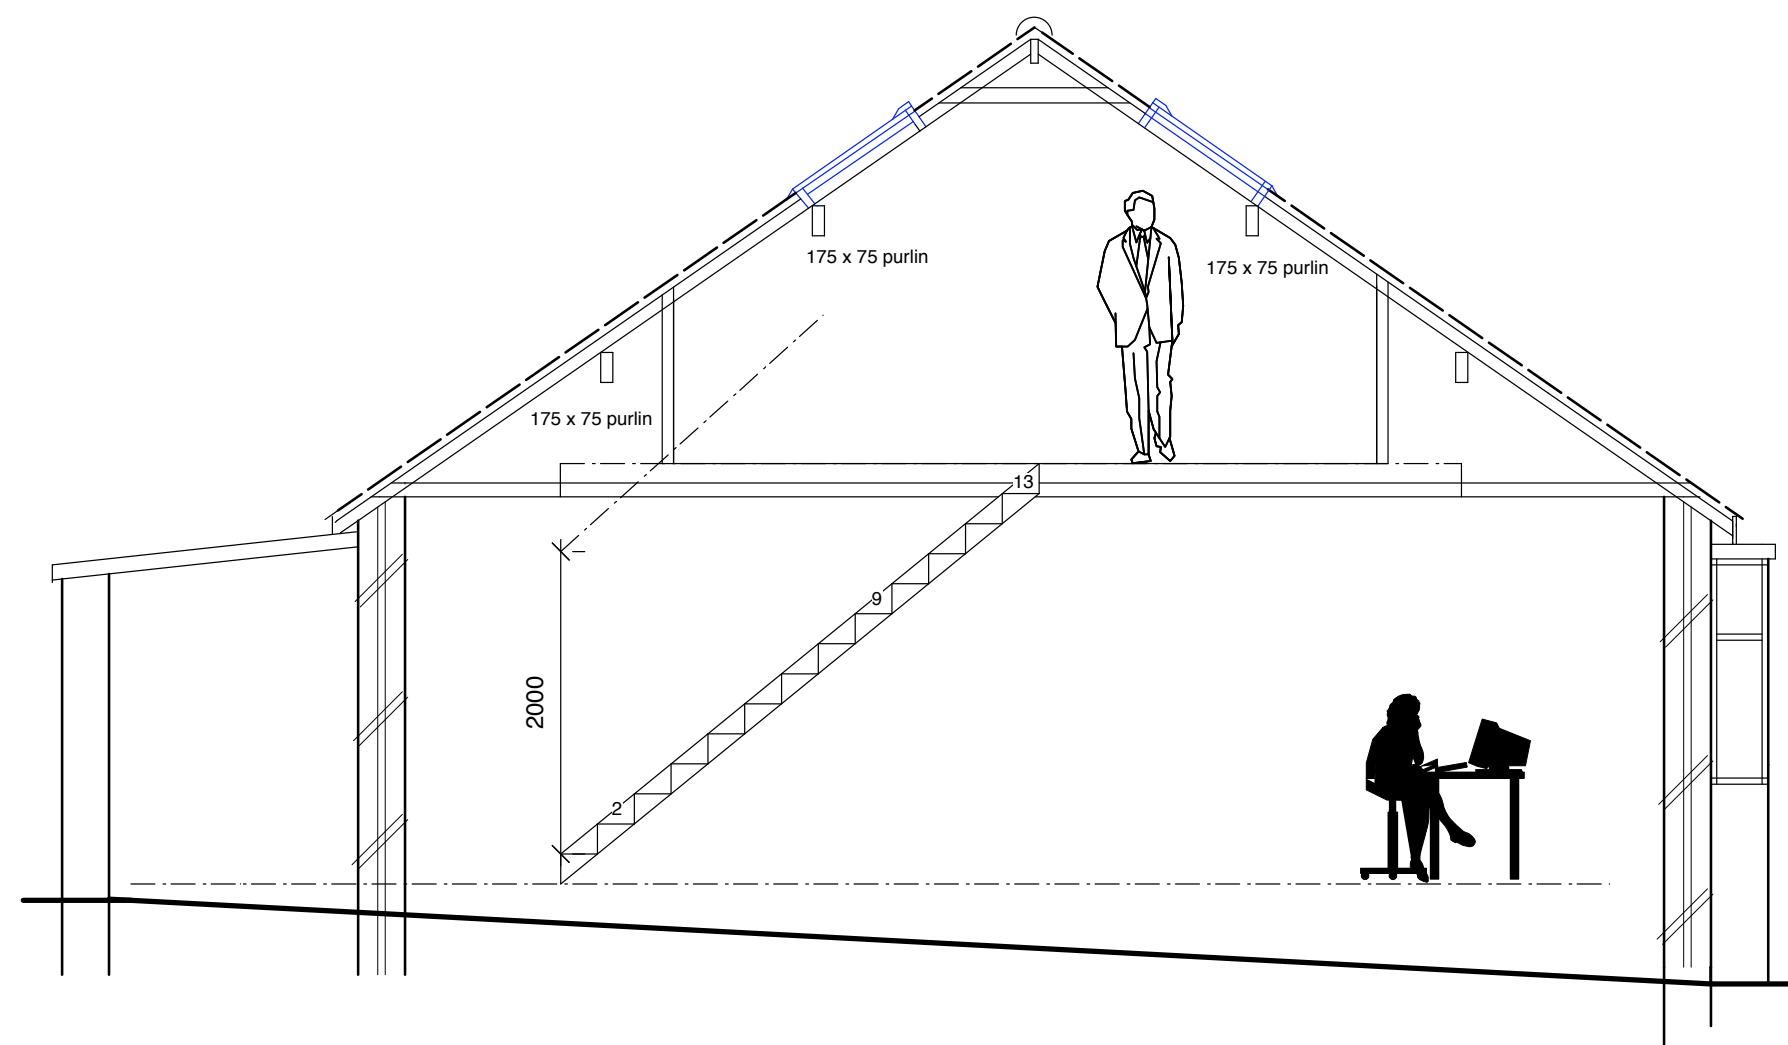

CROSS SECTION A - A EXISTING

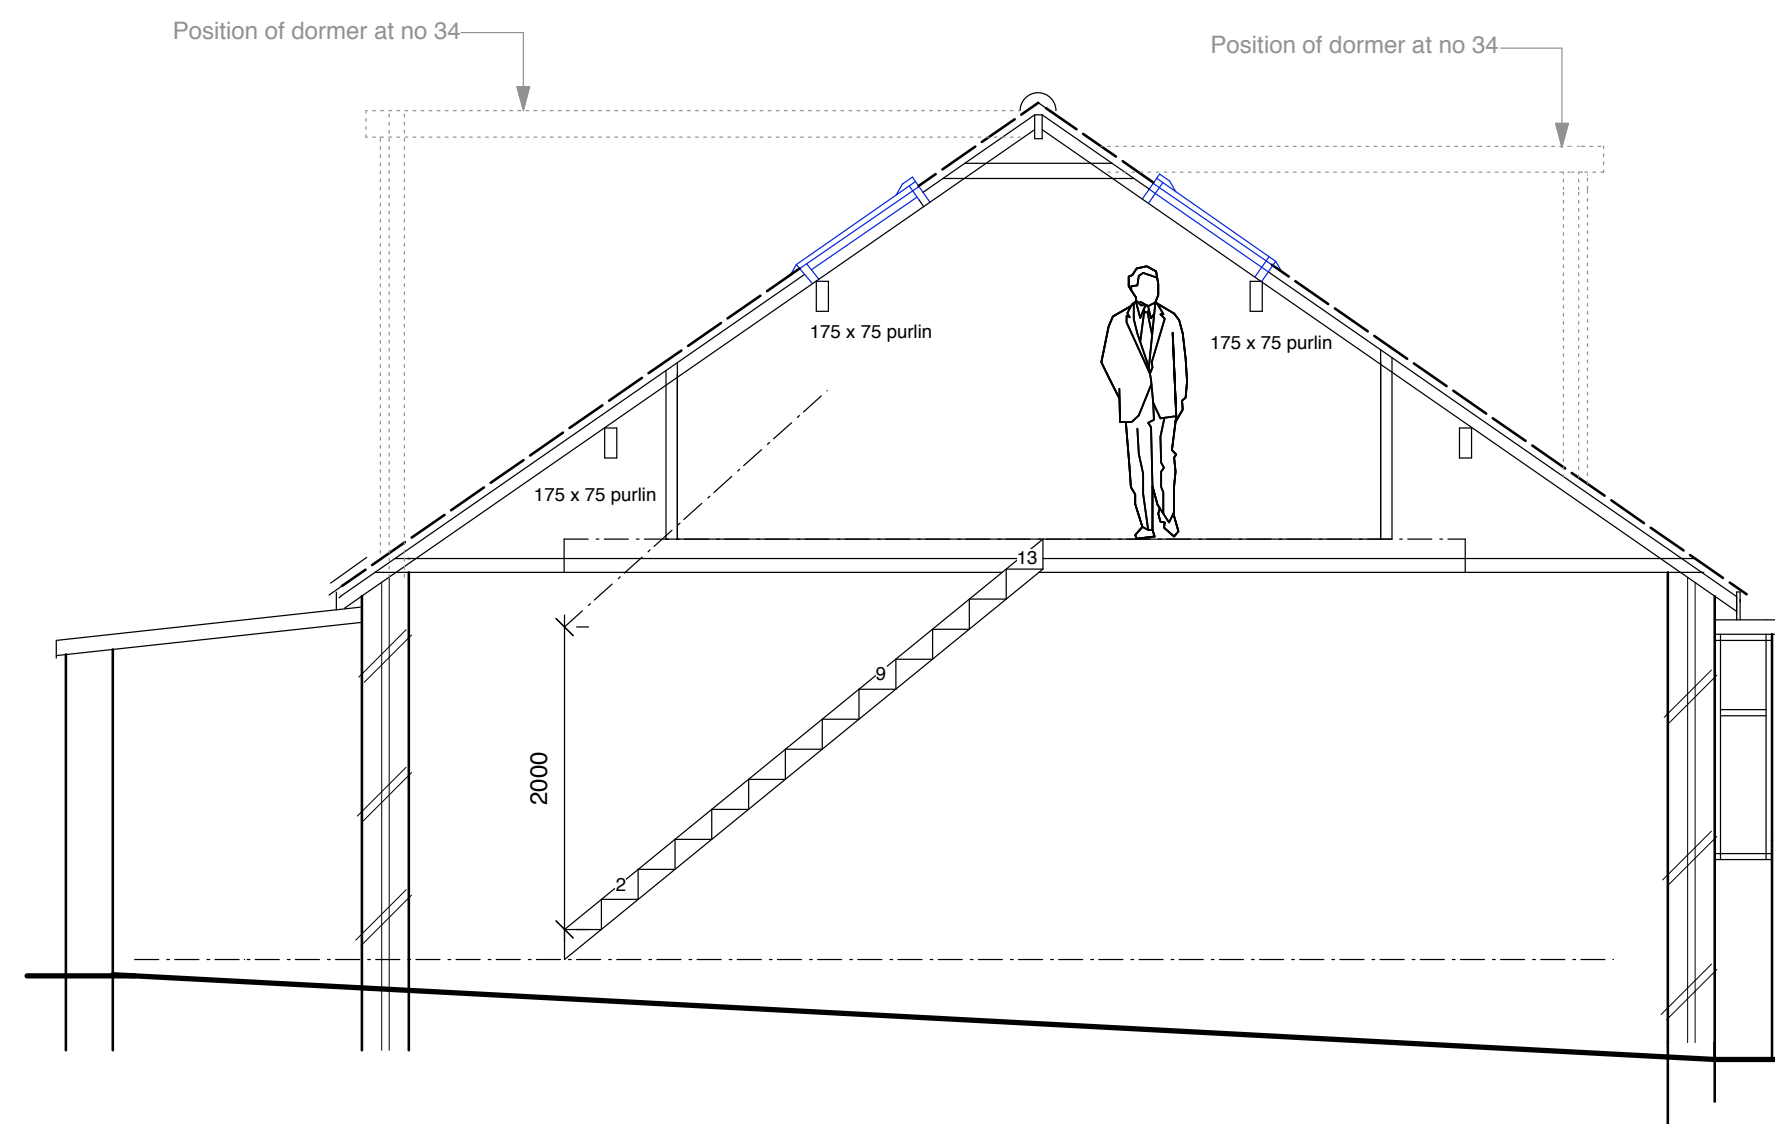

CROSS SECTION A - A EXISTING
(Showing dormers at No. 34)

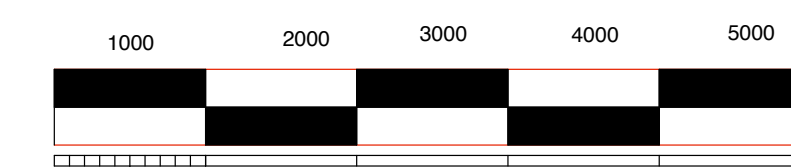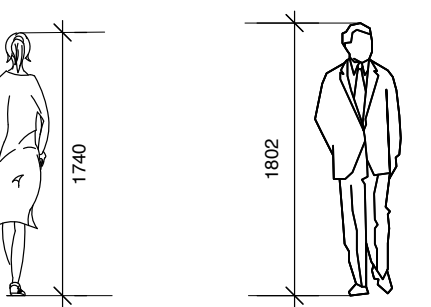

Scale bar 1-50

BUILDING & DESIGN
"THE HOLLIES "
EARNSDALE ROAD
DARWEN BB3 1JA
telephone 07760 315157

TOM HAYES
32 VICTORIA STREET
RAMSBOTTOM BL0 9EB

telephone 07904 093237

drawing number D1171 / 23/01

scale 1-50

issue date 9th September 2023

drawn

EXISTING PLANS & SECTIONS