




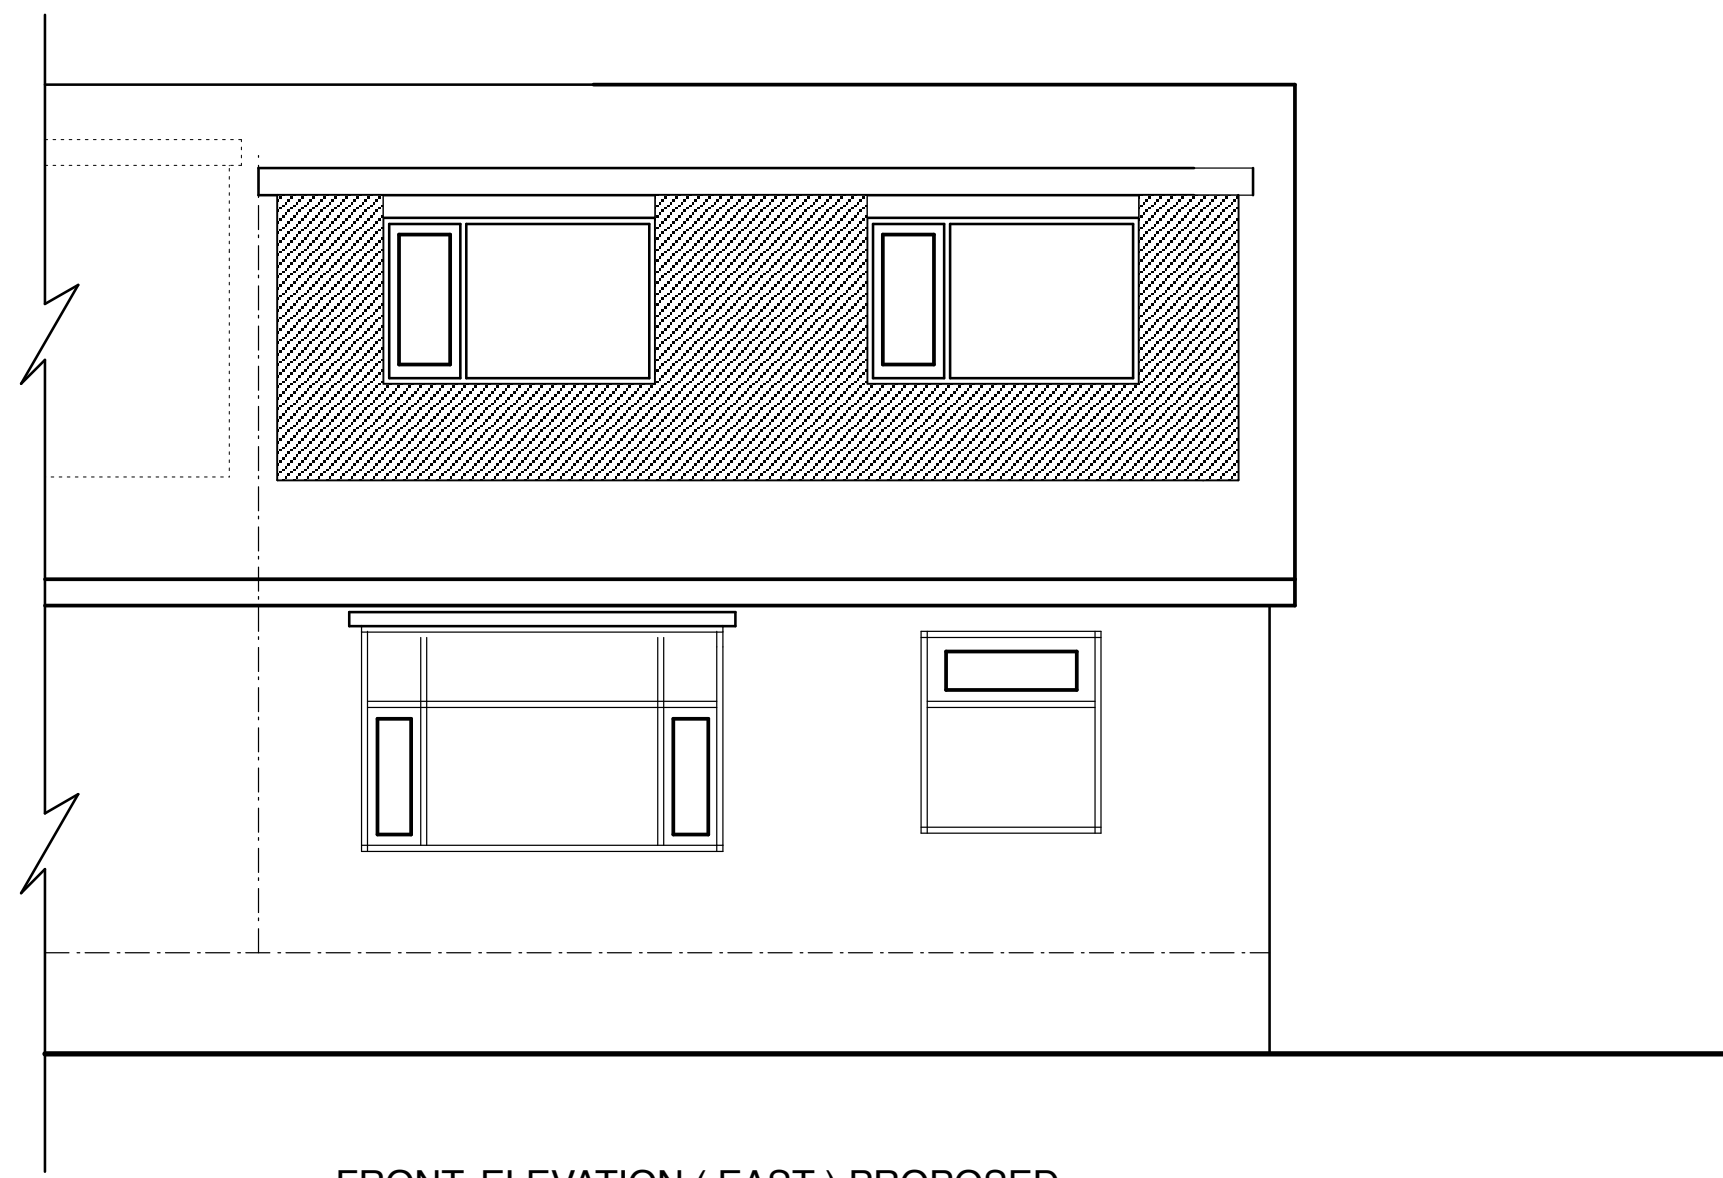


FRONT ELEVATION (EAST) PROPOSED

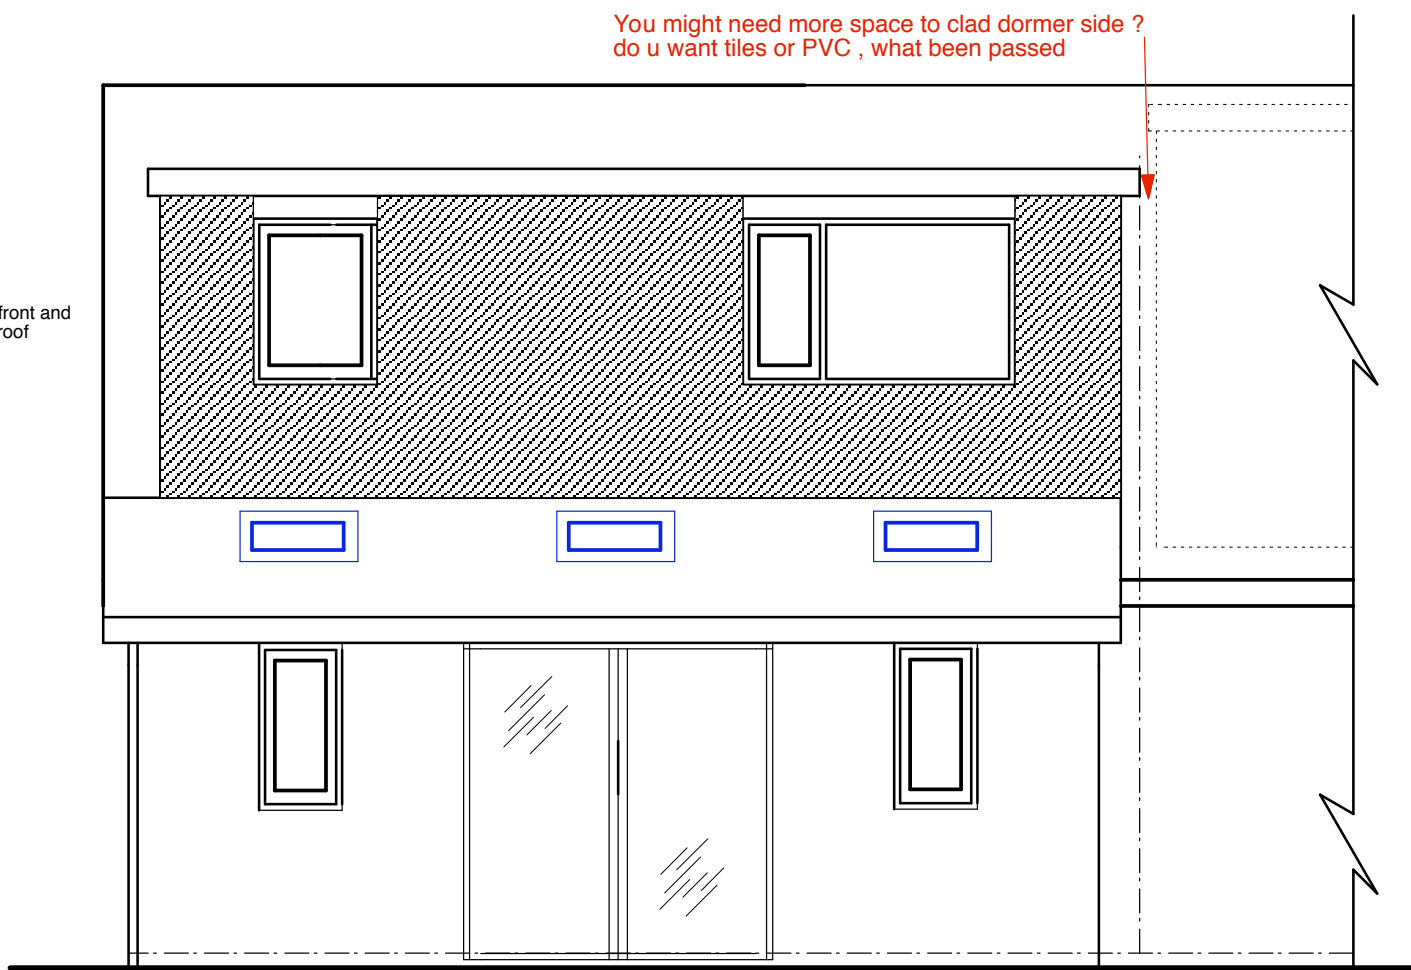

REAR ELEVATION (WEST) PROPOSED

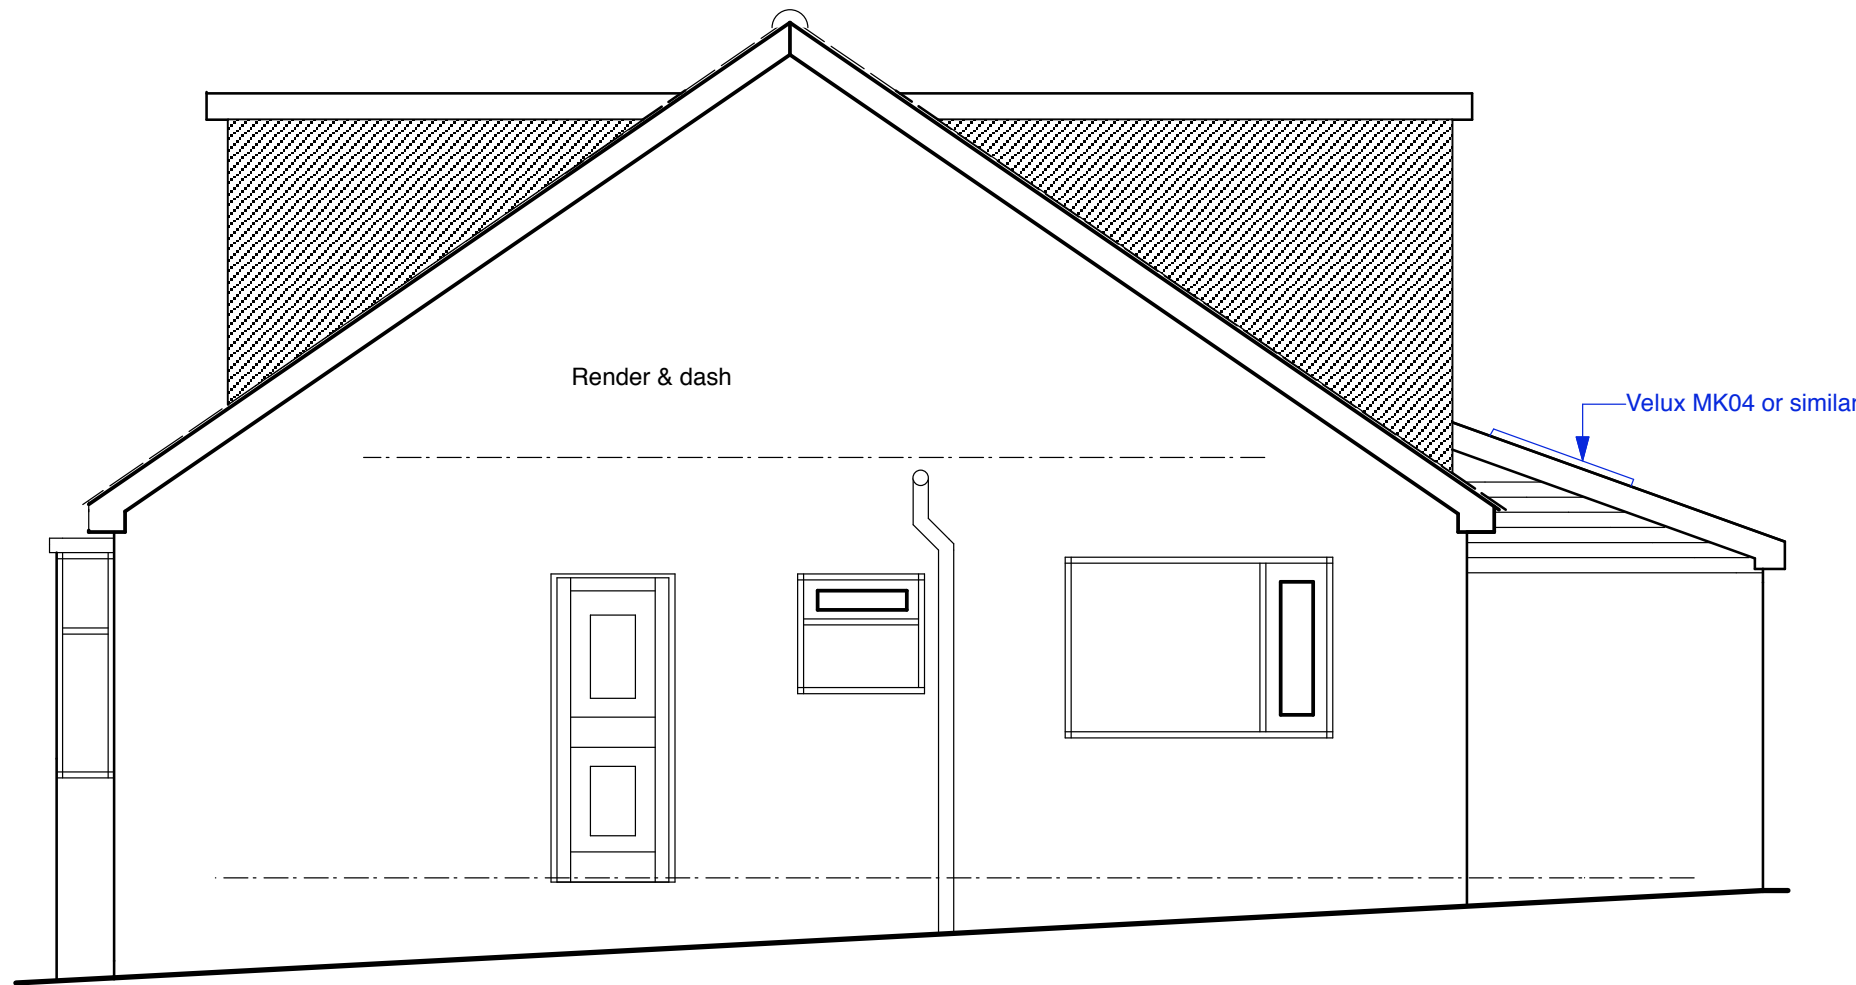

SIDE ELEVATION (NORTH) PROPOSED

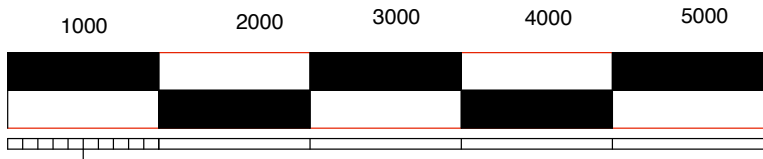

Scale bar 1-50

BUILDING & DESIGN
"THE HOLLIES"
EARNSDALE ROAD
DARWEN BB3 1JA
telephone 07760 315157

TOM HAYES
32 VICTORIA STREET
RAMSBOTTOM BL0 9EB

telephone 07904 093237

drawing number D1171 / 23/04

scale 1-50

issue date 9th September 2023

drawn

PROPOSED ELEVATIONS