




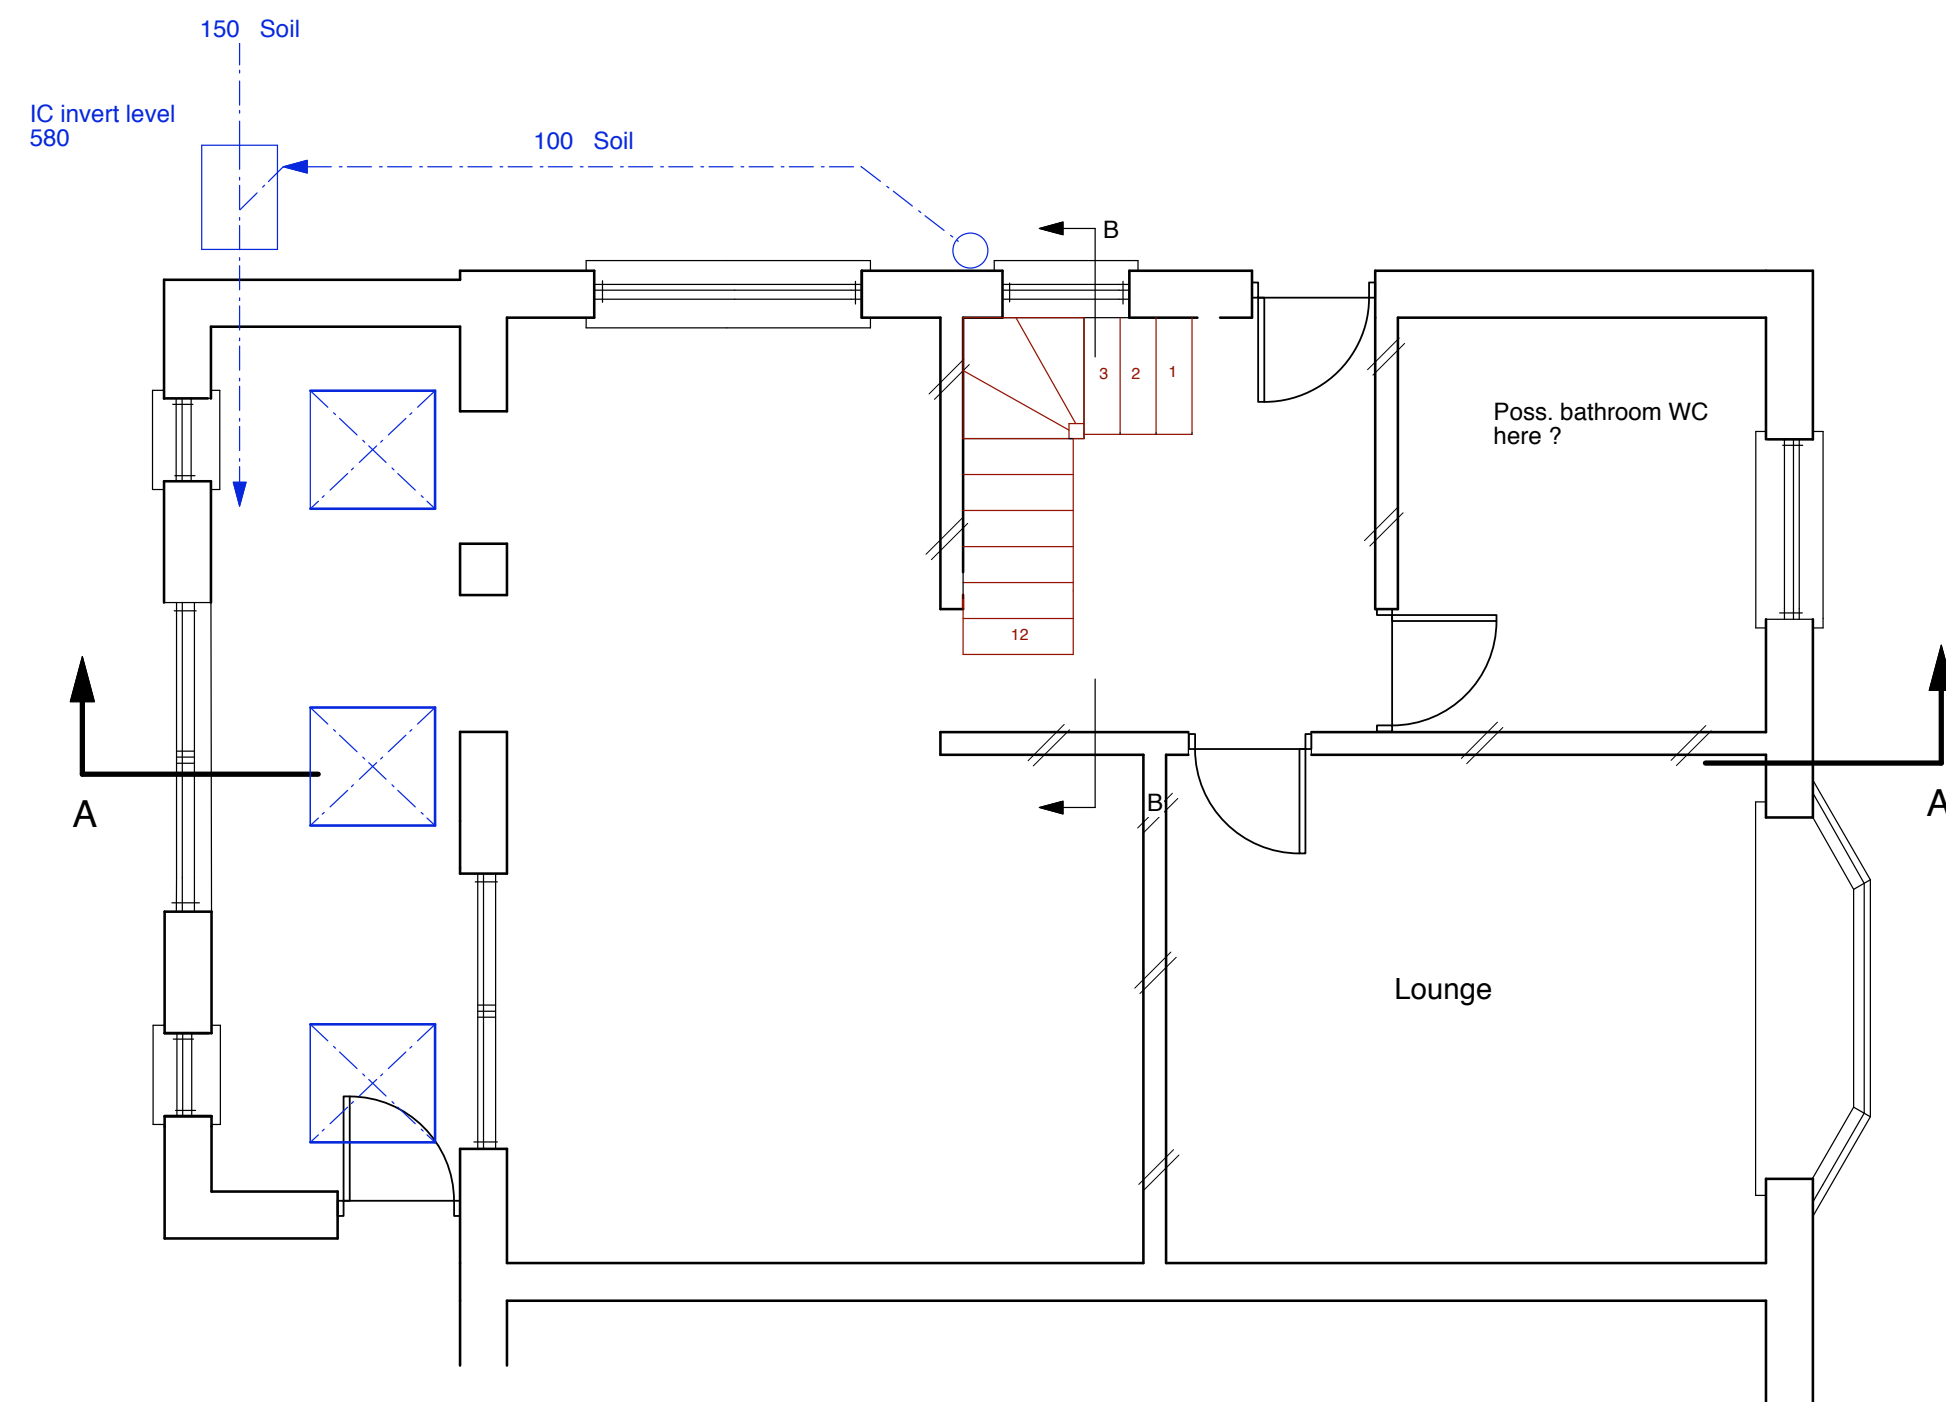


GROUND FLOOR PLAN PROPOSED

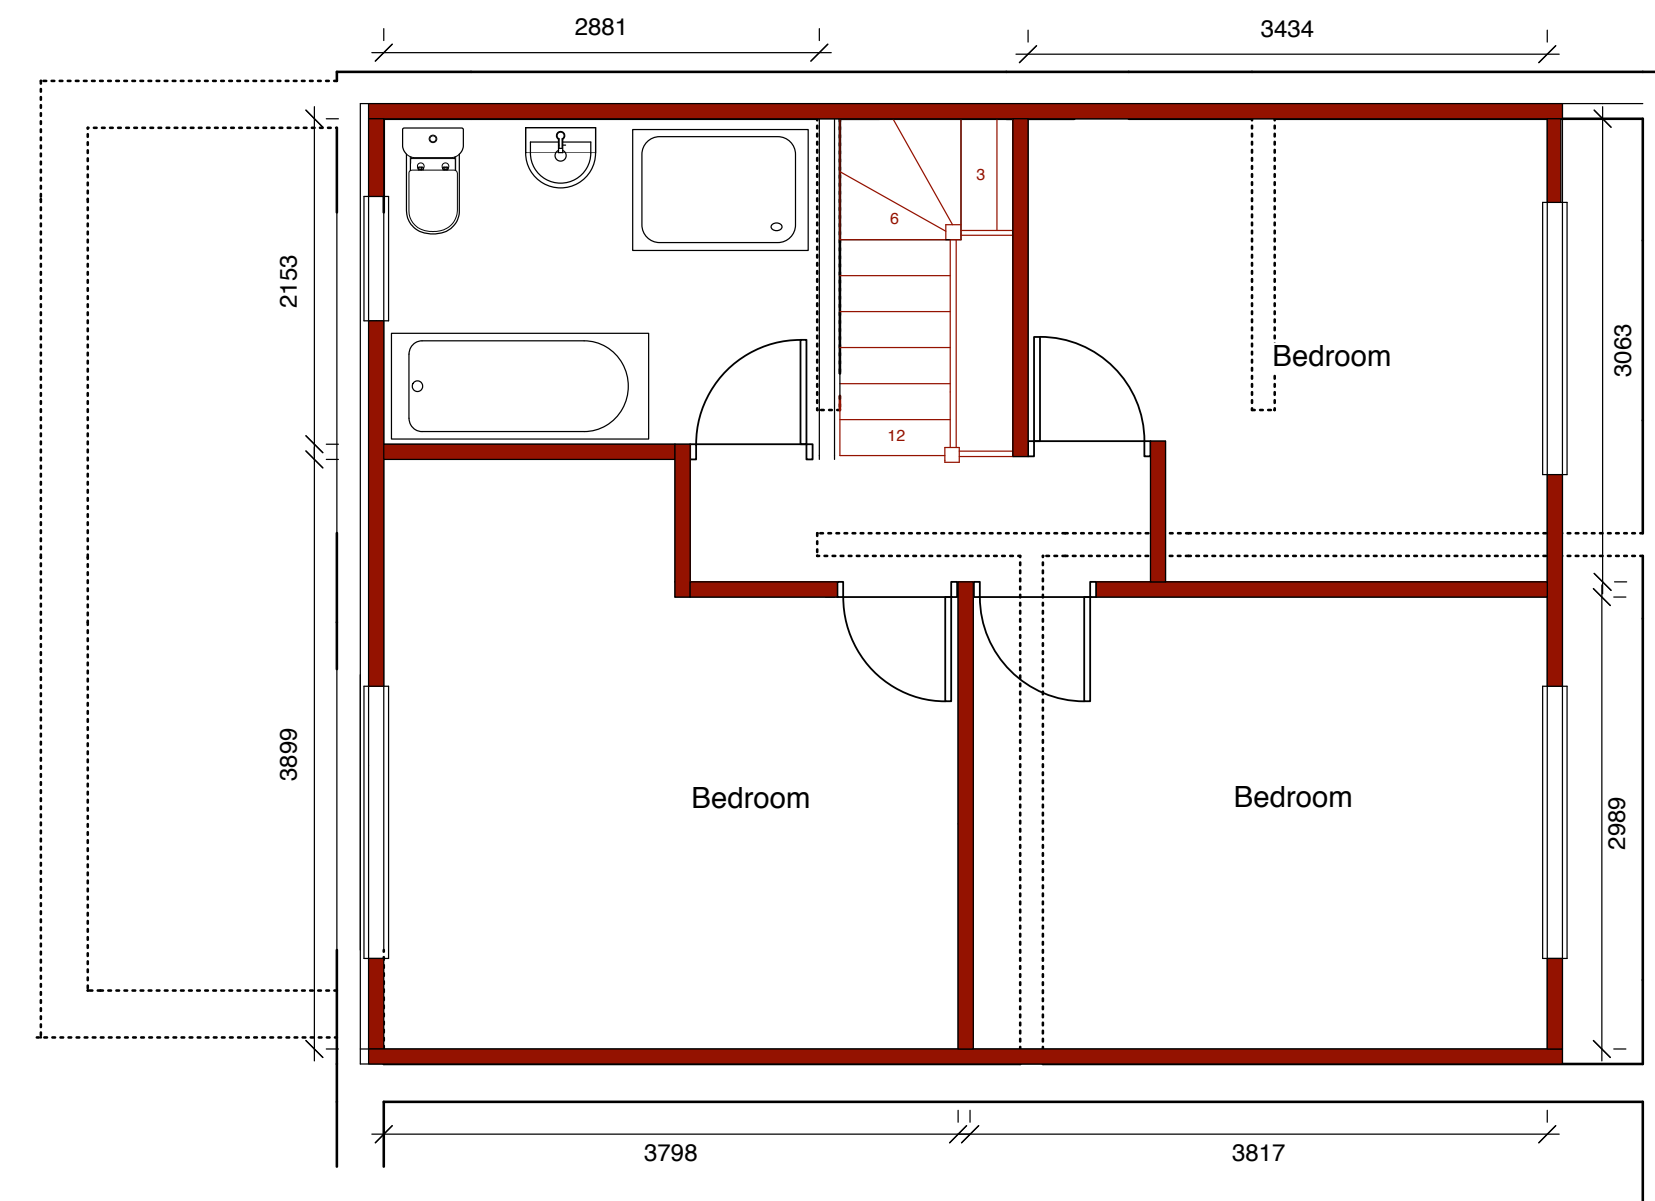

FIRST FLOOR PLAN (LOFT) PROPOSED

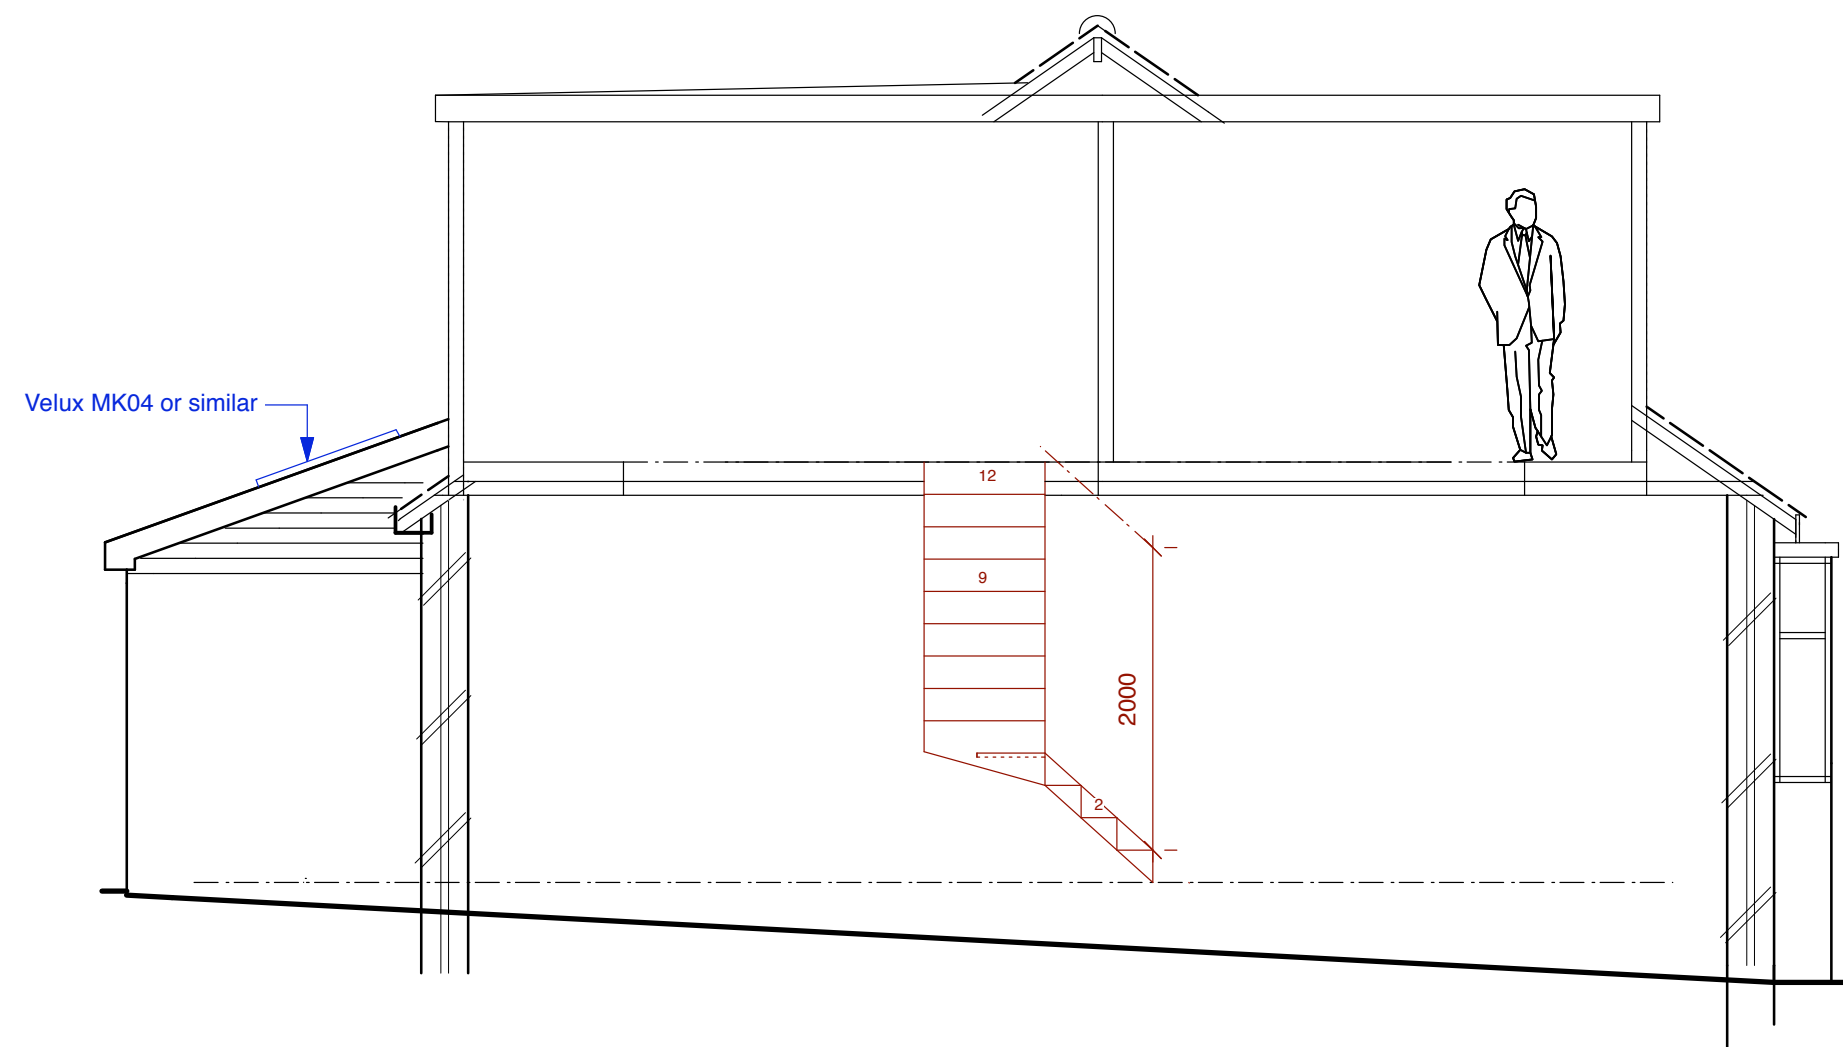

CROSS SECTION A - A PROPOSED

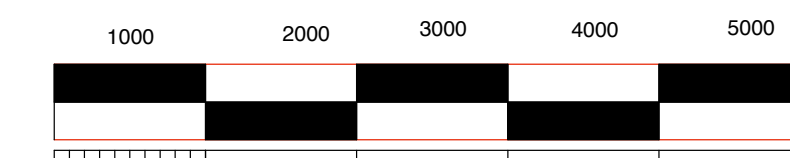

Scale bar 1-50

BUILDING & DESIGN
"THE HOLLIES"
EARNSDALE ROAD
DARWEN BB3 1JA
telephone 07760 315157

TOM HAYES
32 VICTORIA STREET
RAMSBOTTOM BL0 9EB

telephone 07904 093237

drawing number D1171 / 23/06

scale 1-50

issue date 9th September 2023

drawn

PROPOSED PLANS & SECTIONS