




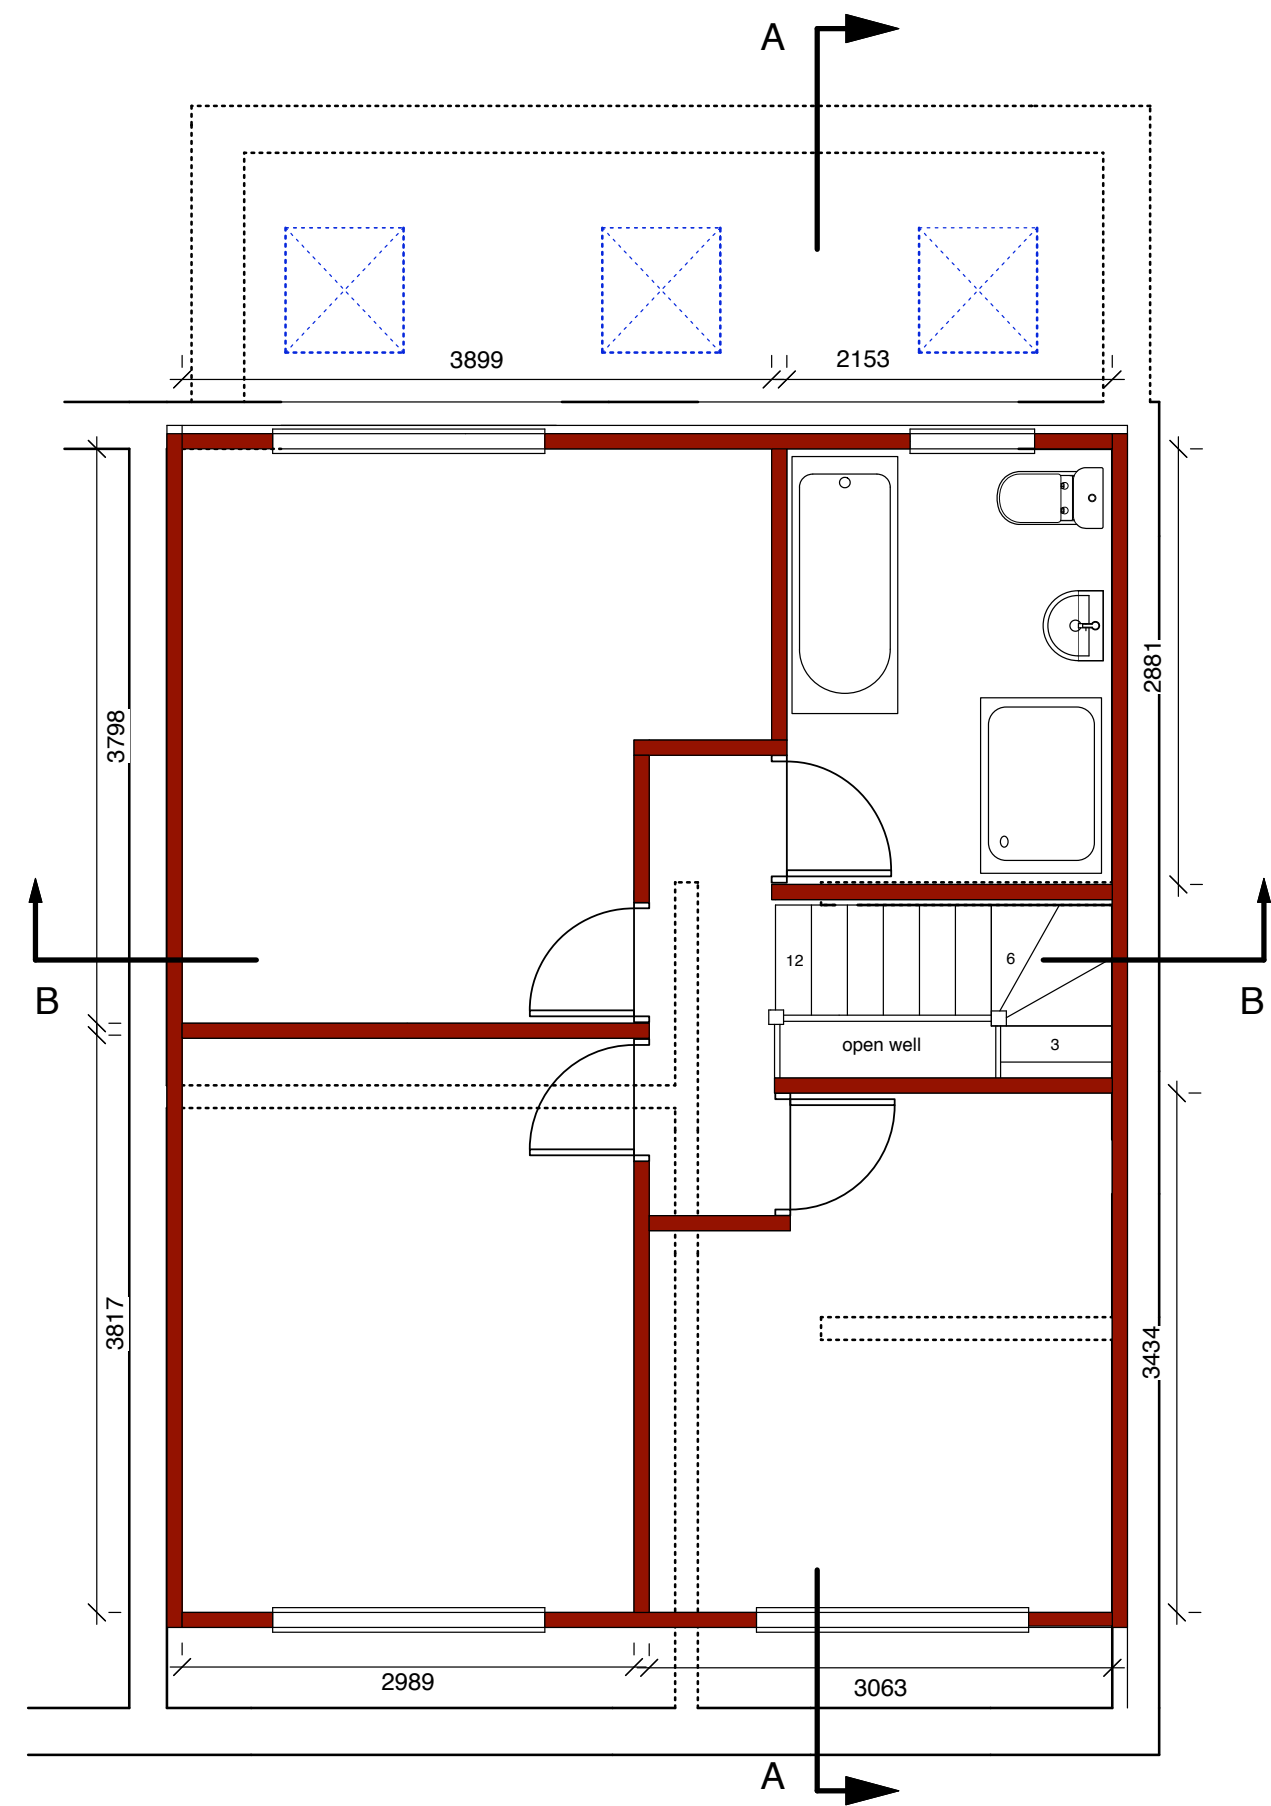

FIRST FLOOR PLAN (LOFT)PROPOSED

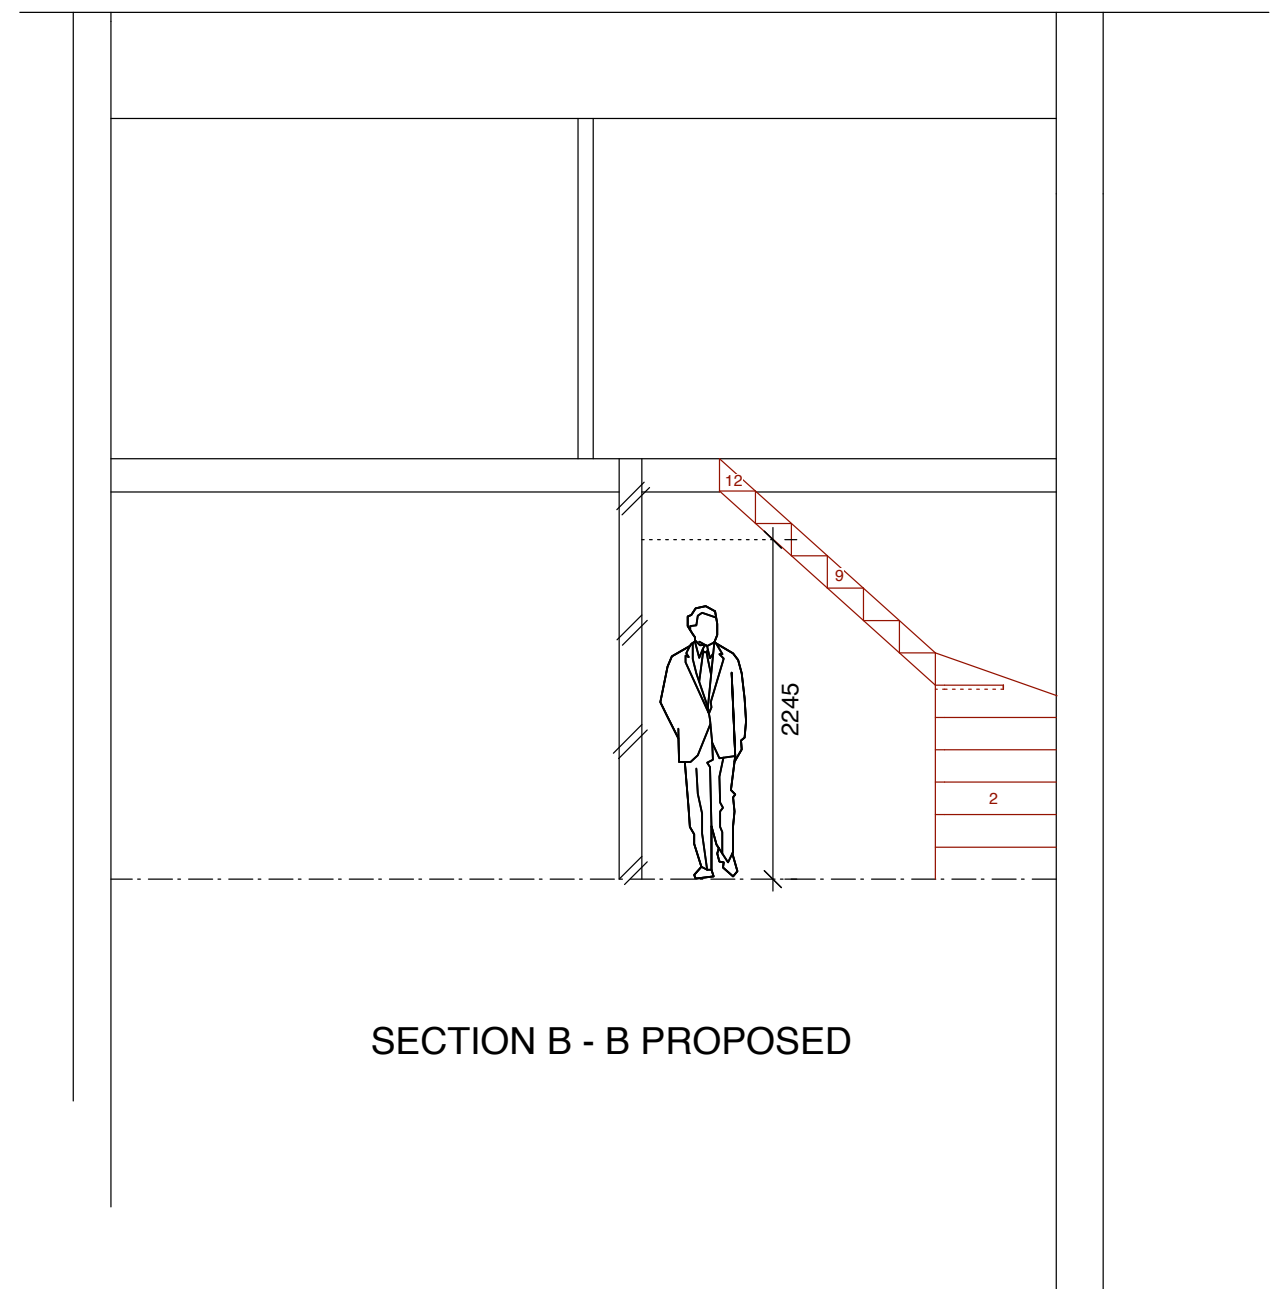

SECTION B - B PROPOSED

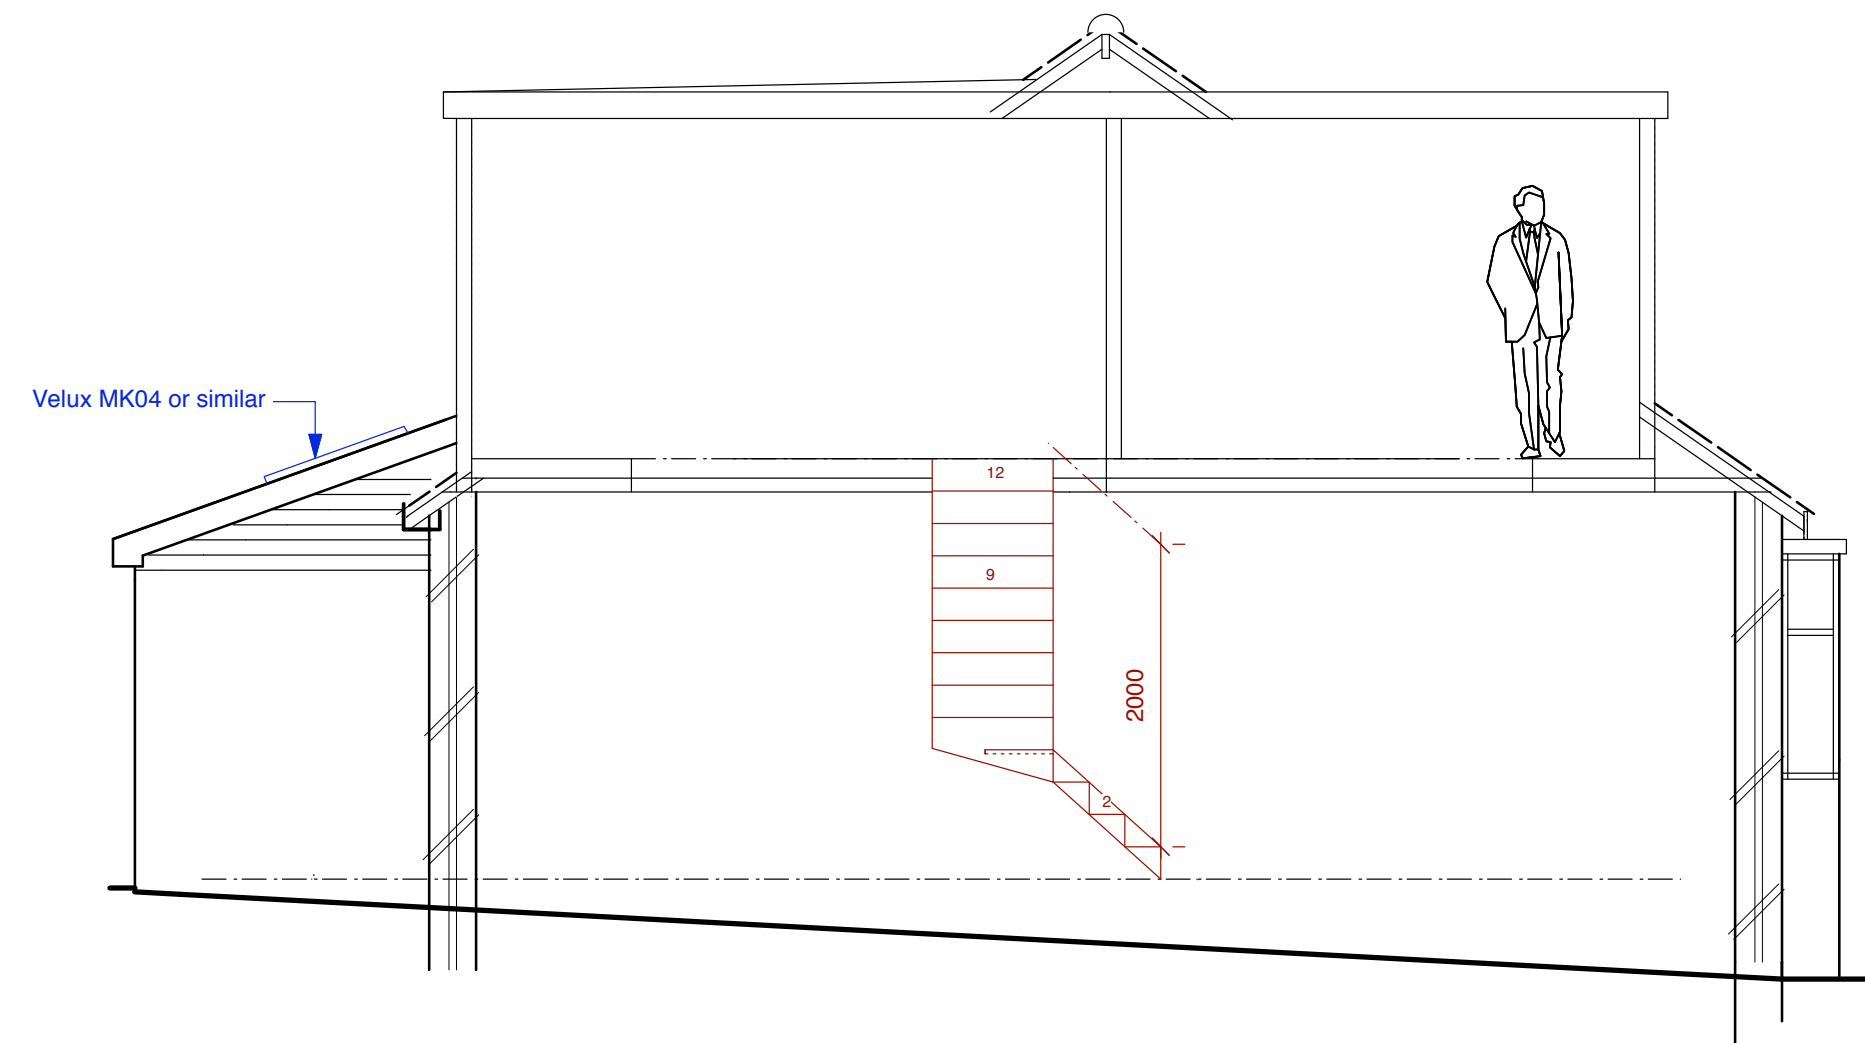

CROSS SECTION A - A PROPOSED

BUILDING & DESIGN
"THE HOLLIES "
EARNSDALE ROAD
DARWEN BB3 1JA
telephone 07760 315157

TOM HAYES
32 VICTORIA STREET
RAMSBOTTOM BL0 9EB

telephone 07904 093237

drawing number D1171 / 23/05

scale 1-50

issue date 9th September 2023

drawn

PROPOSED SECTION B - B / A-A