



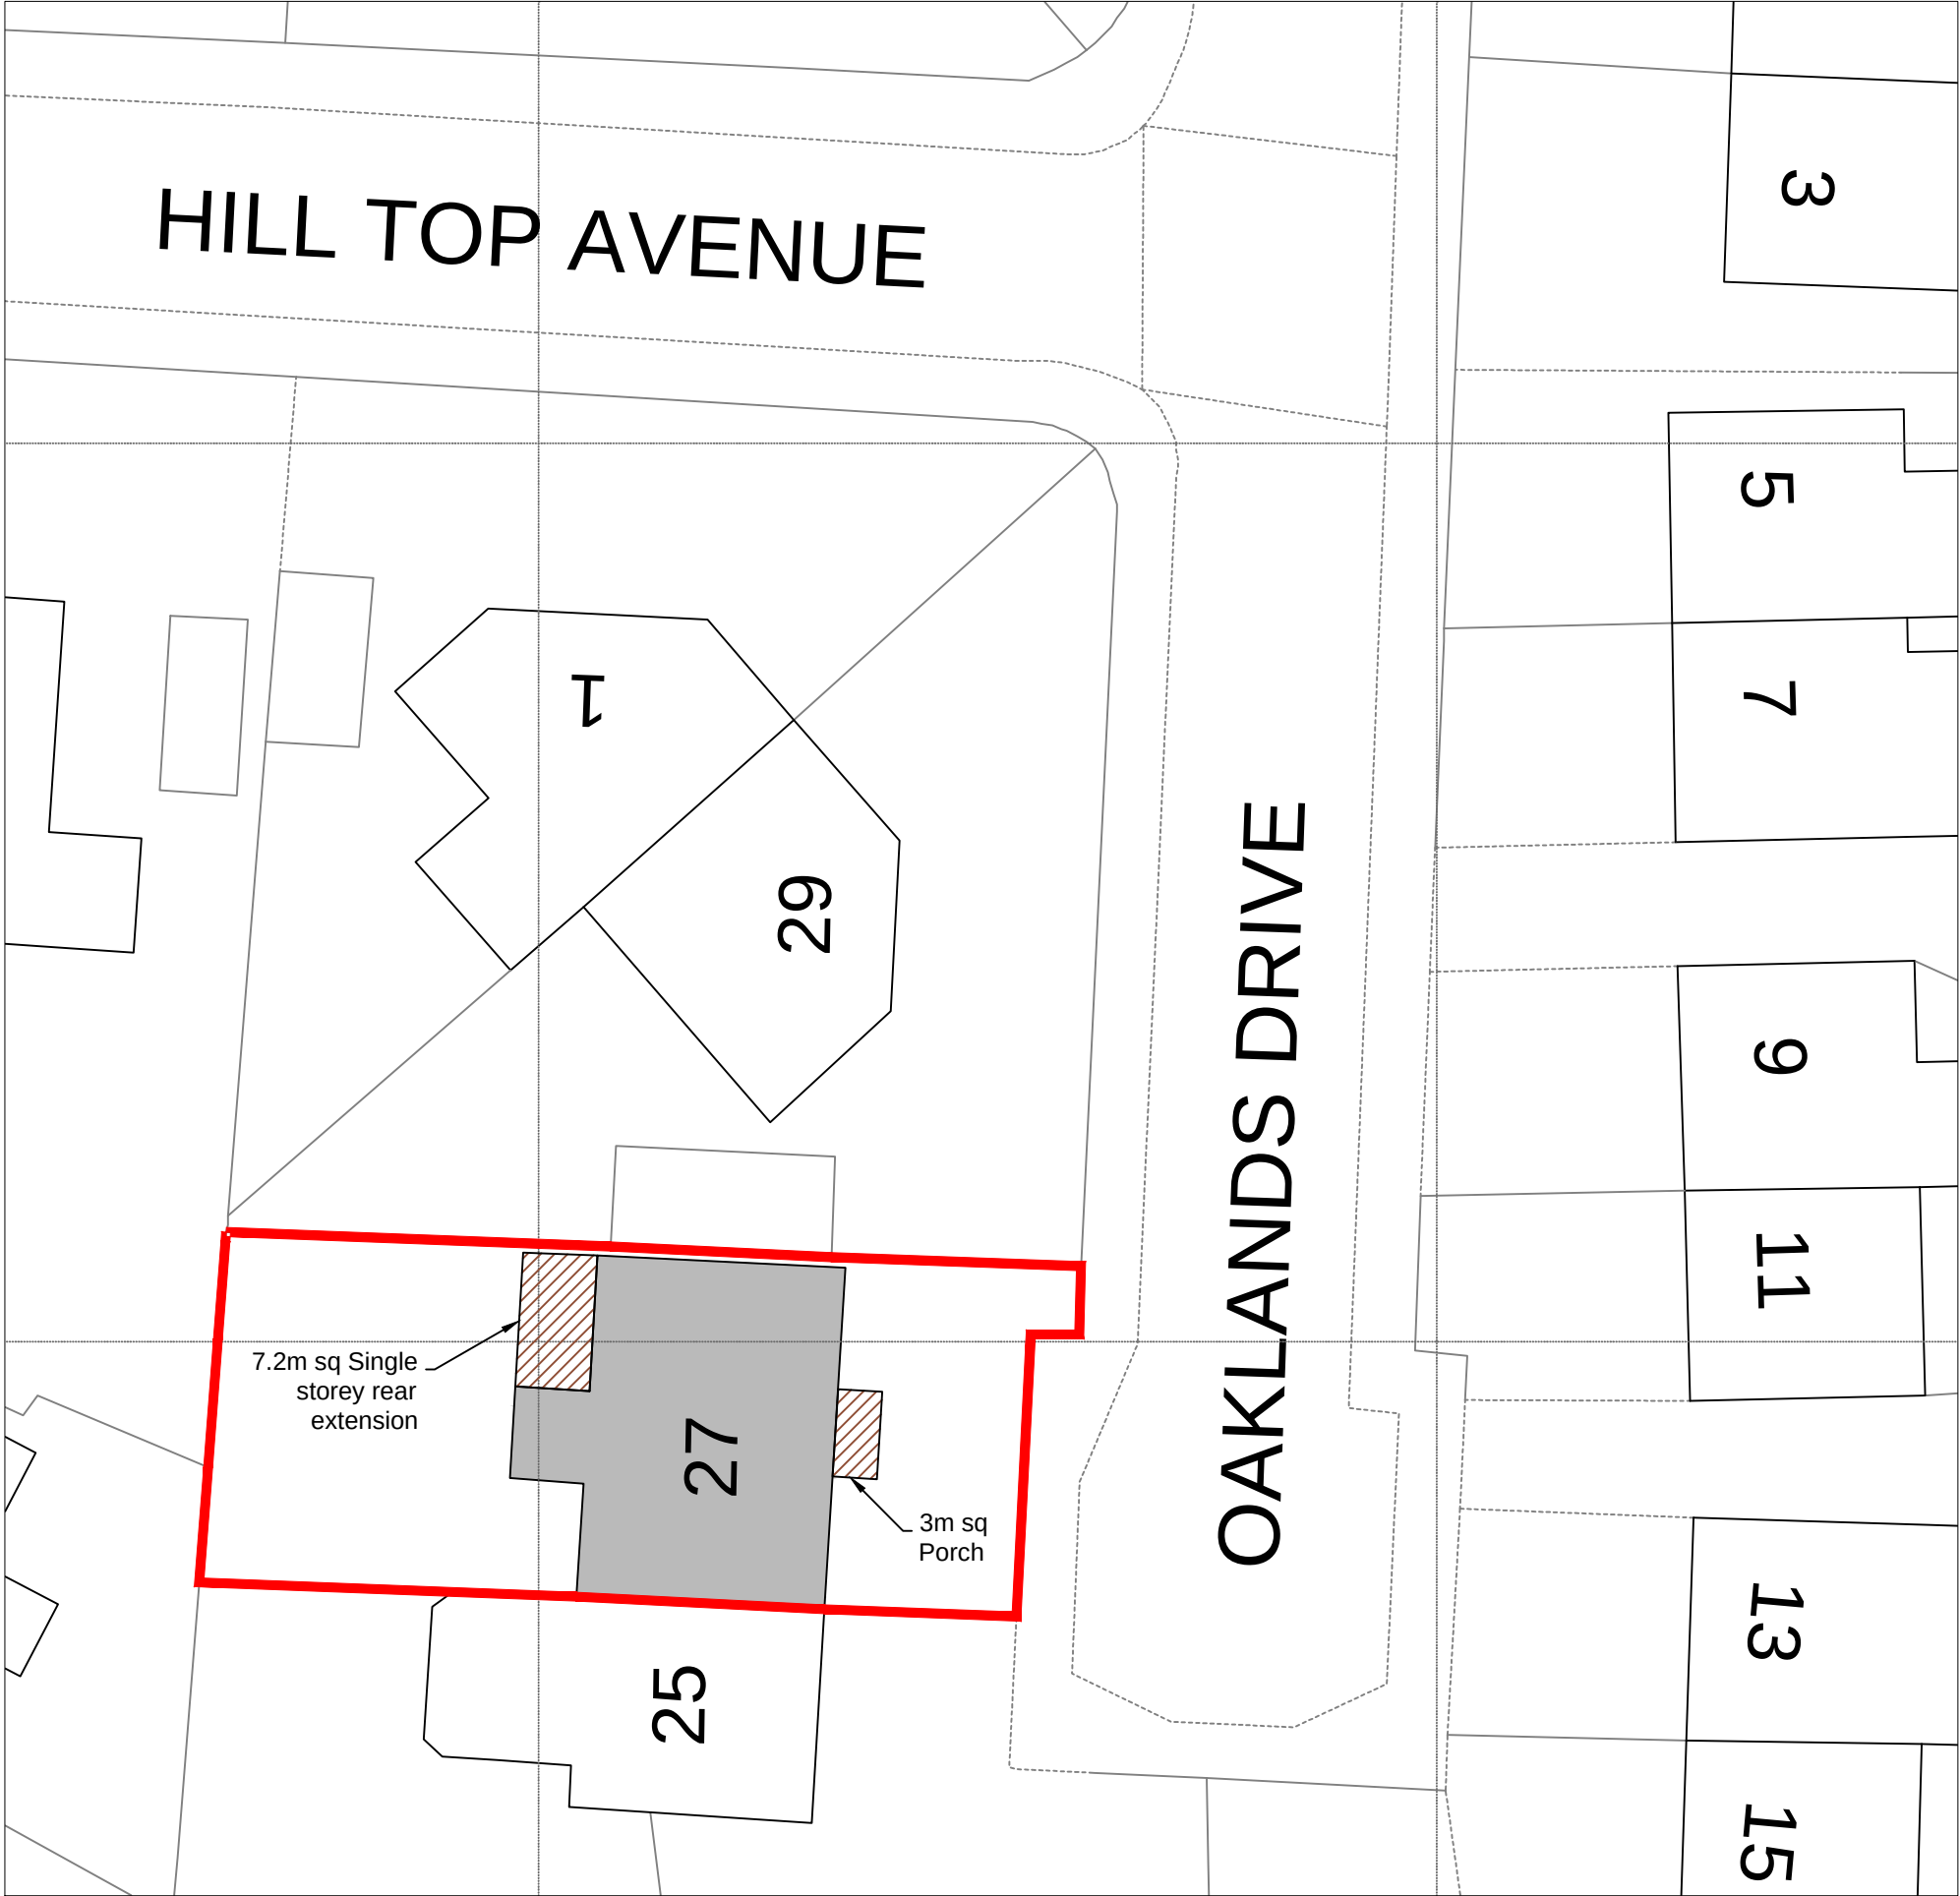


Proposed Site Plan
Scale 1:250 @ A3

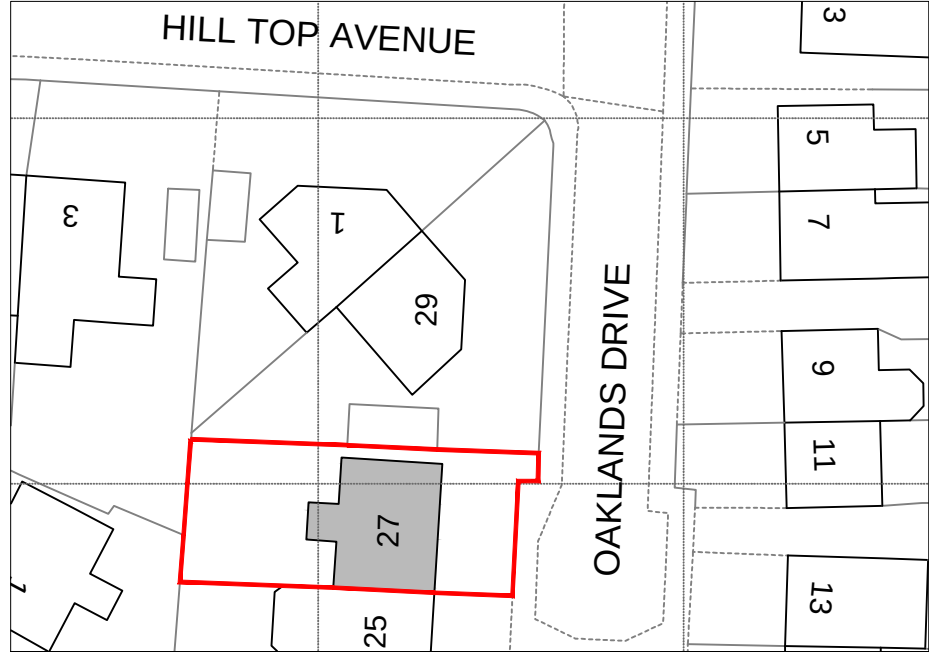

Existing Site Location Plan
Scale 1:500 @ A3

Site Boundary
Existing Building

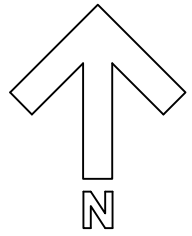

NOTES:
No scaling or dimensions other then those figured are to be taken from this drawing. All dimensions to be checked on site.
This drawing is for use at the named location and for Planning Permission purposes only and as such should not be used at any other location or for any other purposes.

Project Location:
27 Oaklands Drive,
Prestwich,
Manchester
M25 1LJ

Drawing:
00 Site Location

Scale:	Size:	Date:
Varies	A3	11/08/25