





1 Existing Front Elevation
1 : 100



2 Existing Rear Elevation
1 : 100

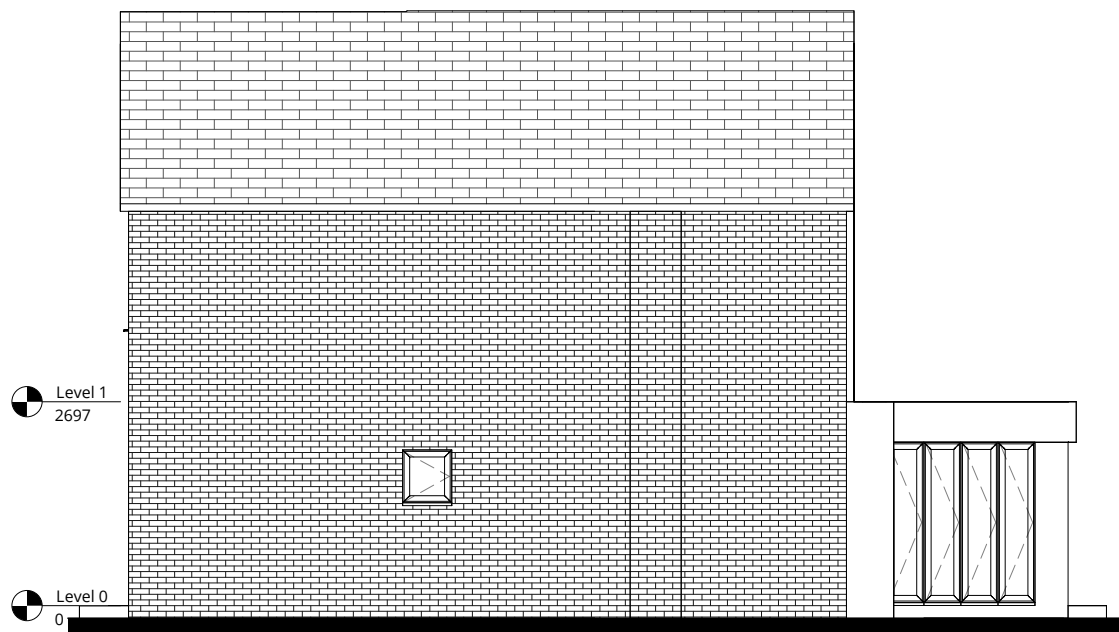

3 Existing Side Elevation
1 : 100

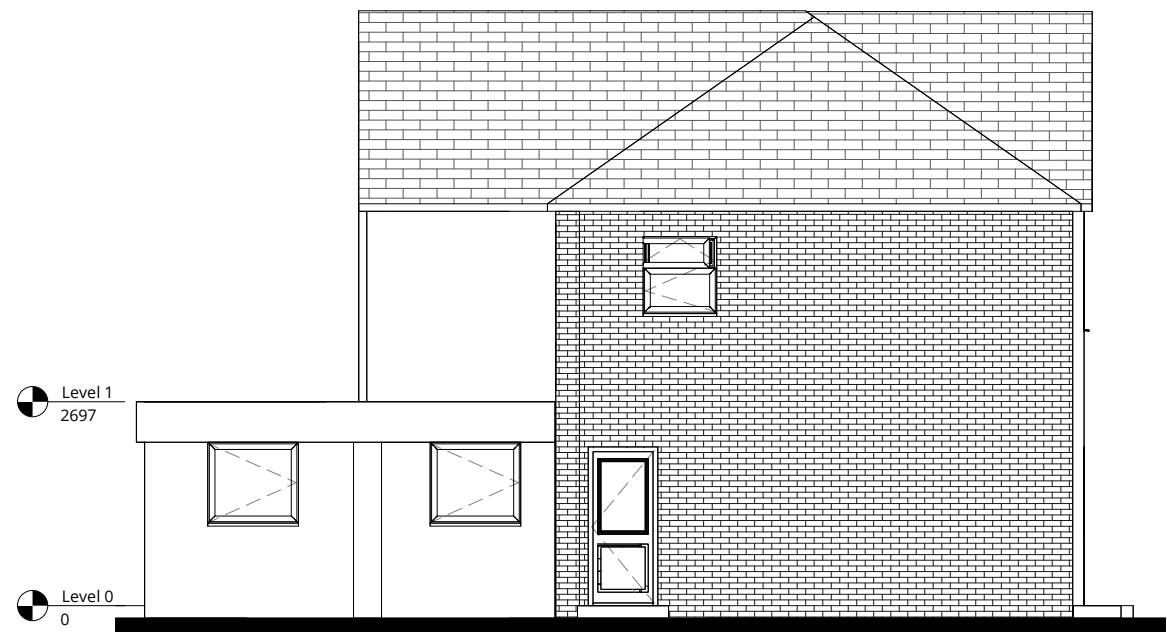

4 Existing Rear Side Elevation
1 : 100

0m 1m 2m 3m 4m 5m
SCALE 1:100

RALA SHALL HAVE NO RESPONSIBILITY FOR ANY USE MADE OF THIS DOCUMENT OTHER THAN FOR THAT WHICH IT WAS PREPARED AND ISSUED. ALL DIMENSIONS SHOULD BE CHECKED ON SITE. DO NOT SCALE FROM THIS DRAWING

ANY DRAWING ERRORS OR DIVERGENCIES SHOULD BE BROUGHT TO THE ATTENTION OF RALA AT THE ADDRESS SHOWN BELOW.

DRAWINGS SHALL BE READ IN CONJUNCTION WITH THE FOLLOWING BEFORE WORK COMMENCES:

- THE CDM DESIGN ISSUES REGISTER
- THE RALA RISK SERIES OF DRAWINGS
- THE PROJECT CDM RISK REGISTER

NOTES

P00	First Issue	RB	RB	12/06/23
REVISION	DESCRIPTION	DRAWN	CHECKED	DATE

REVISION	DESCRIPTION	DRAWN	CHECKED	DATE
----------	-------------	-------	---------	------

CLIENT

11 Hackford Close, Brandlesholme, Bury, Greater Manchester, BL8 1XP United Kingdom	Rachel Ann Lucy RAL Architect
T +44 [0]7564 361 972	

PROJECT TITLE 50 Woodhey Road	
ROP JOB NUMBER P0038	ISO 27001 CLASSIFICATION Planning
DRAWING TITLE Existing Elevations	SCALE @ A3 1 : 100
DRAWING NO. WHR-RALA-XX-XX-DR-A-(PL)-0002	REVISION P00