


LOCATION PLAN @ Scale: 1:1250

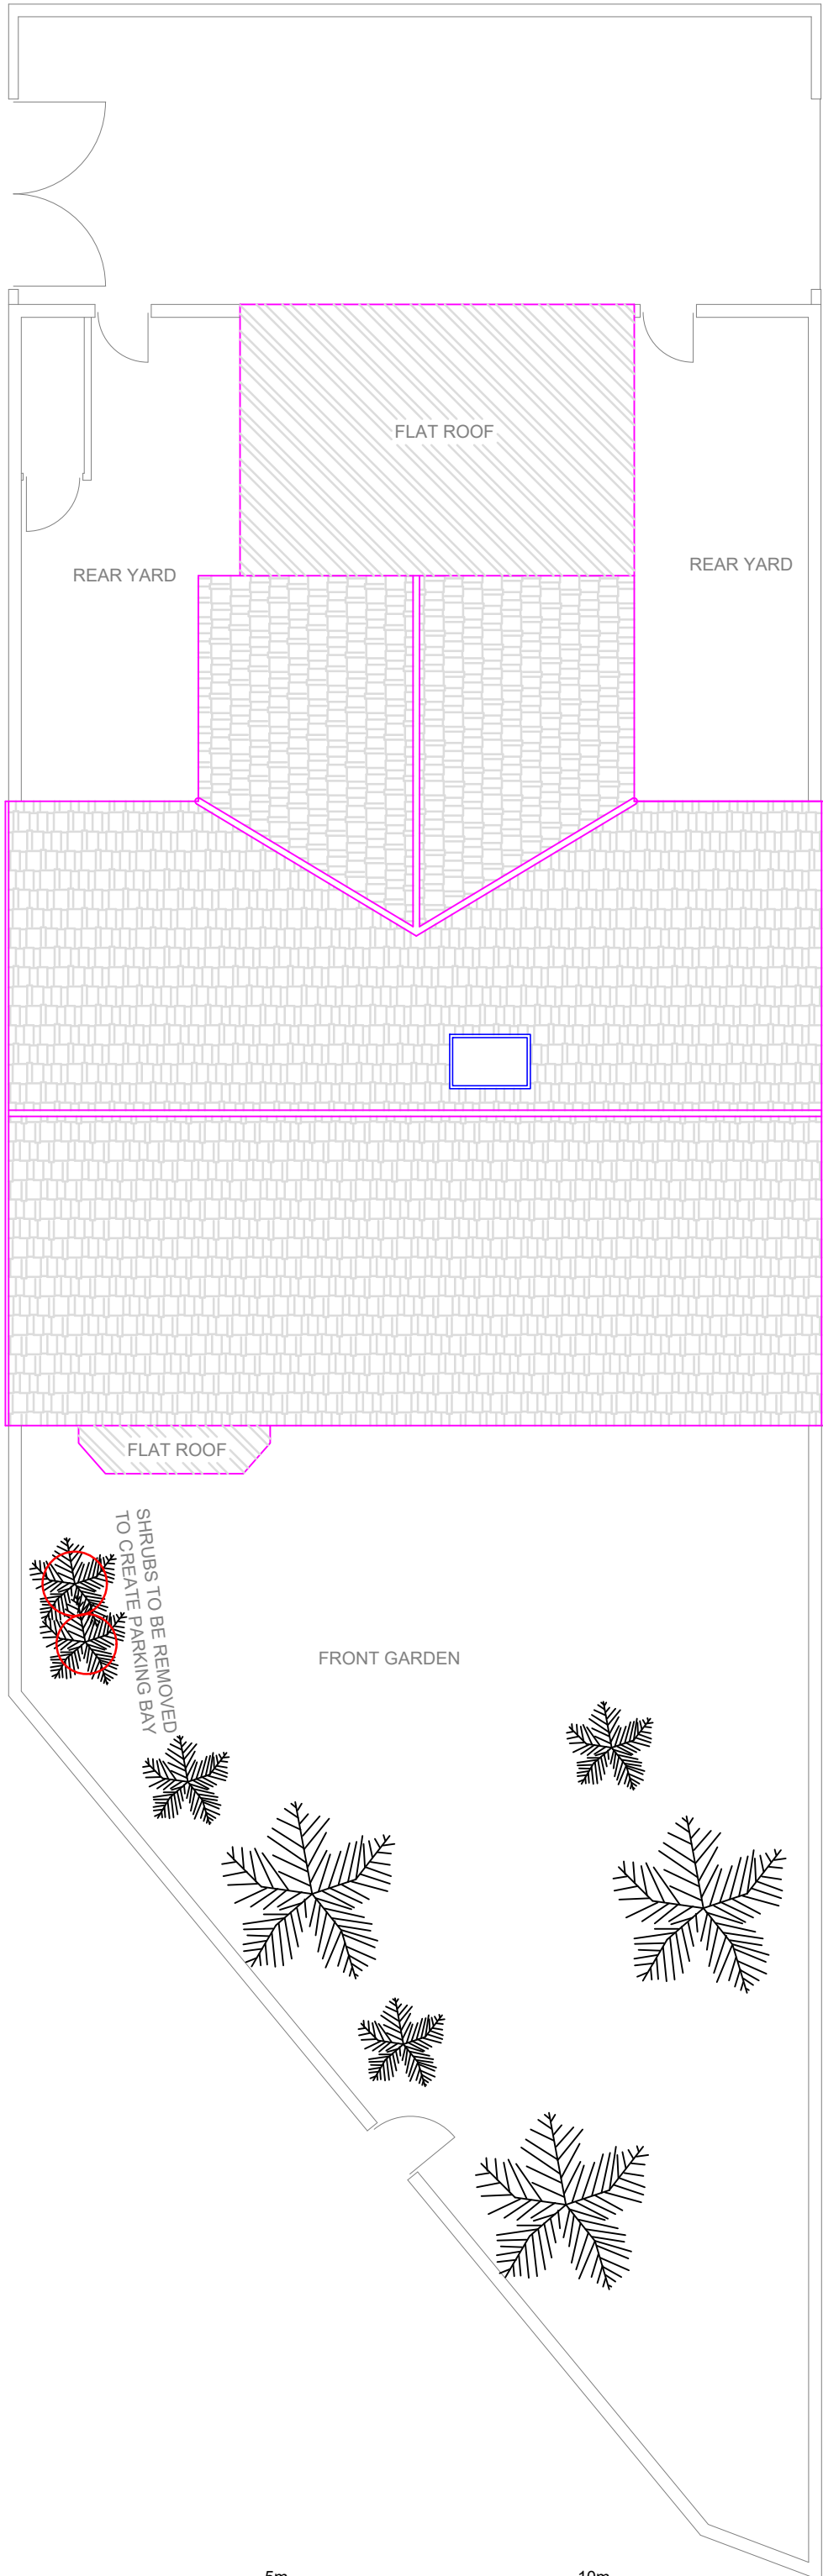

BLOCK PLAN @ Scale: 1:500

I Planning Services
email: ipsuk@live.co.uk
6b Cook Street,
Bury, Lancashire,
BL9 0RP,
0161 8717405

Existing Site plan, Location and Block Plans
of 52-54 Water Street, Radcliffe, M26 4DF

Scale : 1 : 100 on A3	All Dimensions in Meters
Ref: IPS/R/52-54/M264DF	Date : 02/02/2022
SHT 1 of 7	Existing