


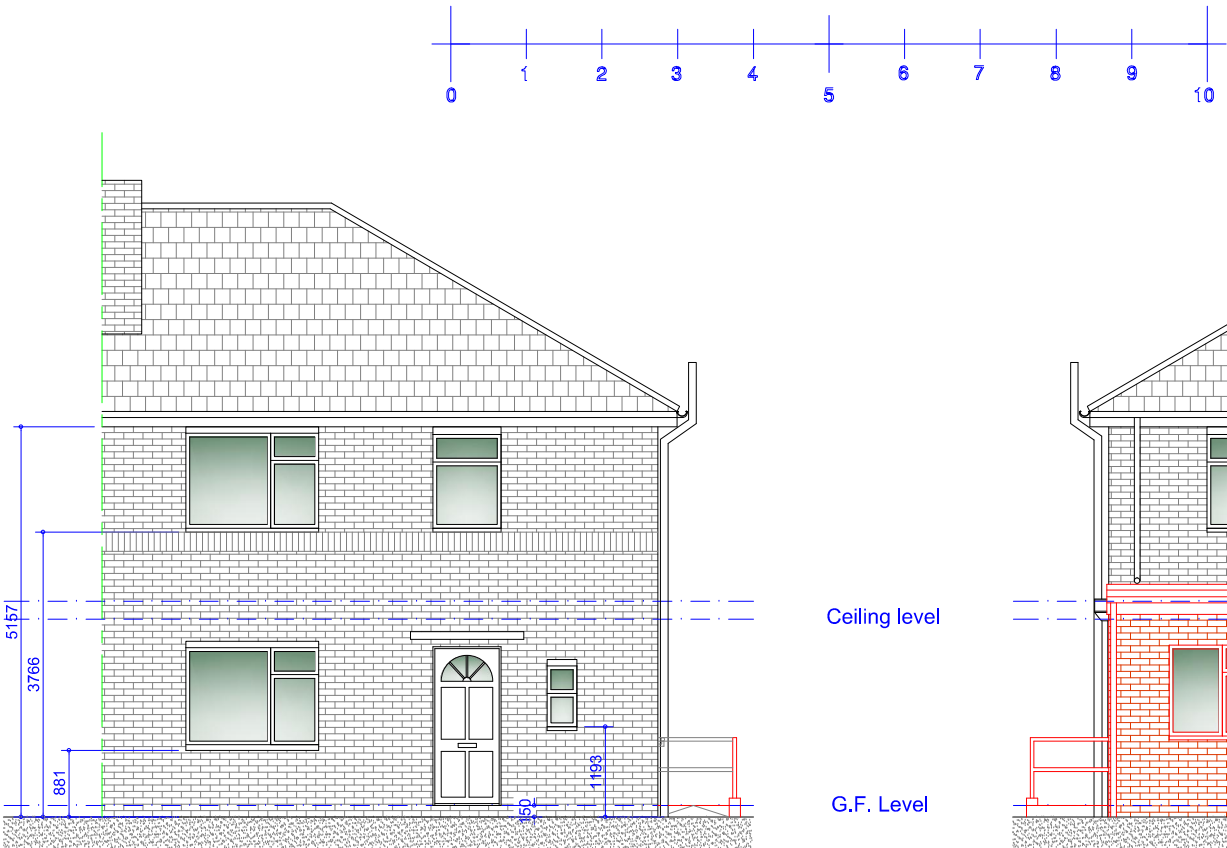


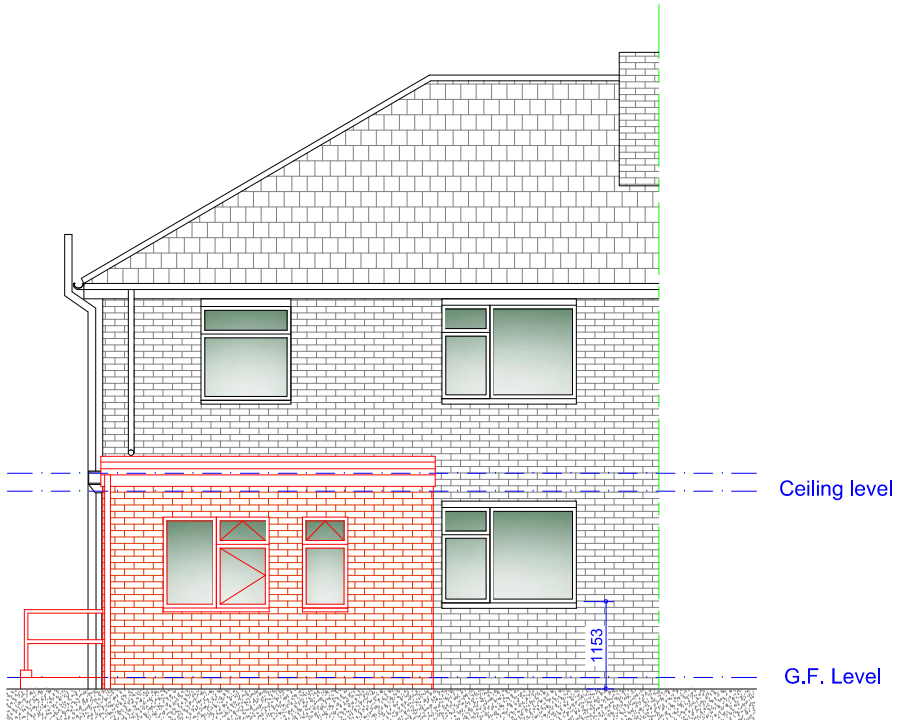


Proposed Front Elevation
Scale 1:100

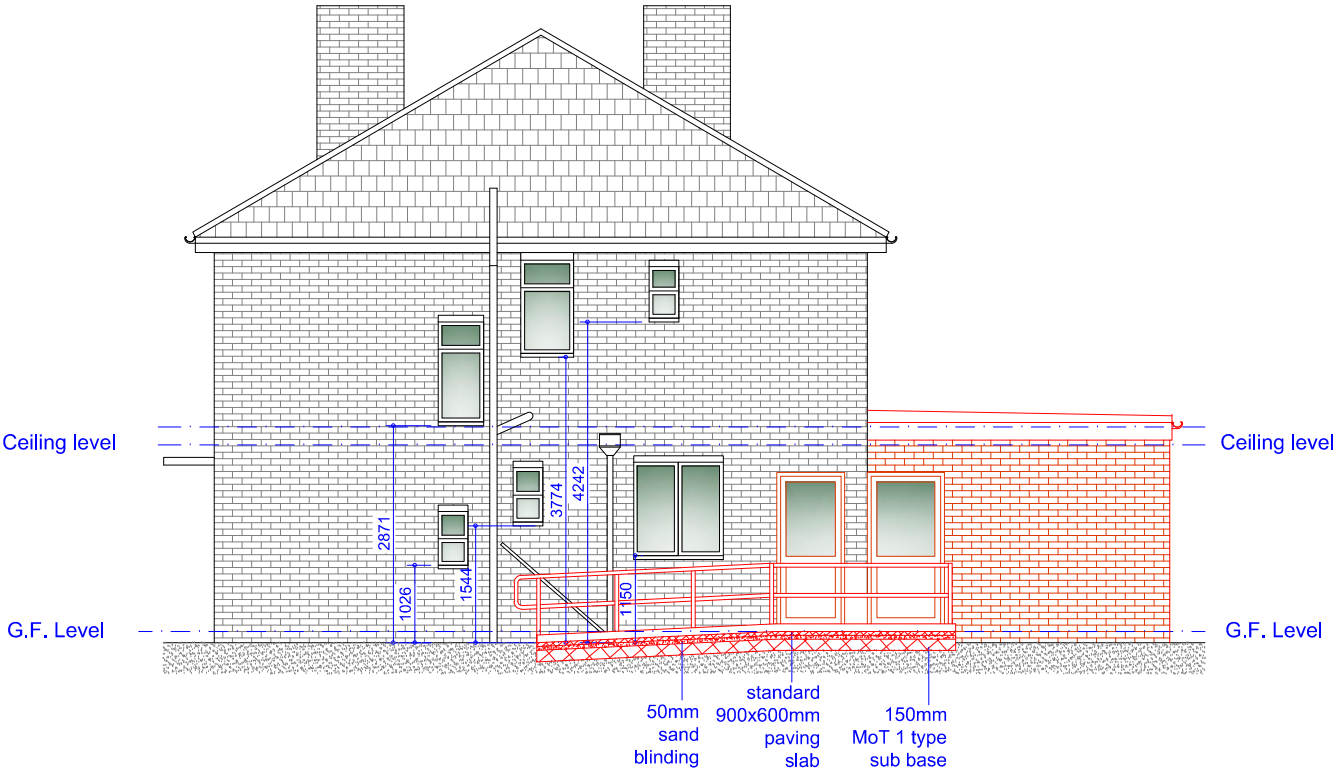

Proposed Rear Elevation
Scale 1:100

 

Proposed R/H Side Party Wall Elevation
Scale 1:100

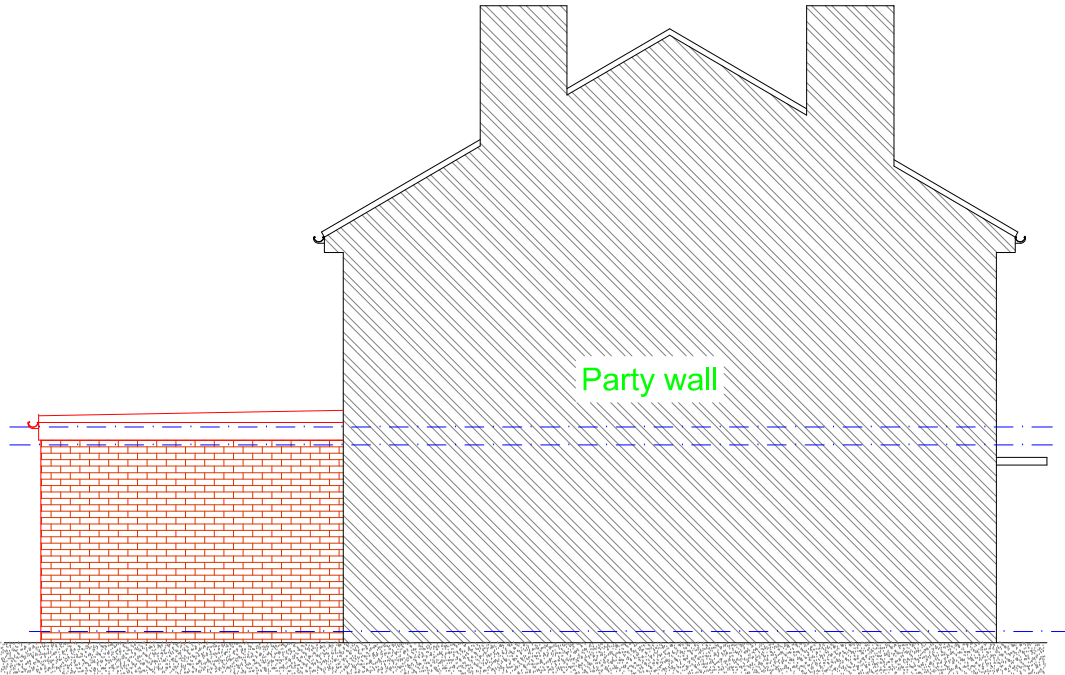

Proposed L/H Side Party Wall Elevation
Scale 1:100

Rev	Date	Description
Issued For : INFORMATION PURPOSES ONLY		

Client
Mr. Richard Bawden

Project
55 Arley Avenue, Bury, BL9 5HD
Proposed single storey rear extension and access ramp.

Scheme - Drawing Title
Proposed Elevations.

03
Drawing No. Revision
Date 28.10.21
Scale 1:100 @A3



JK Technical Services (NW) Ltd
Tel: 0161 728 5730
Mob: 07741175755
www.jktechservs.co.uk