



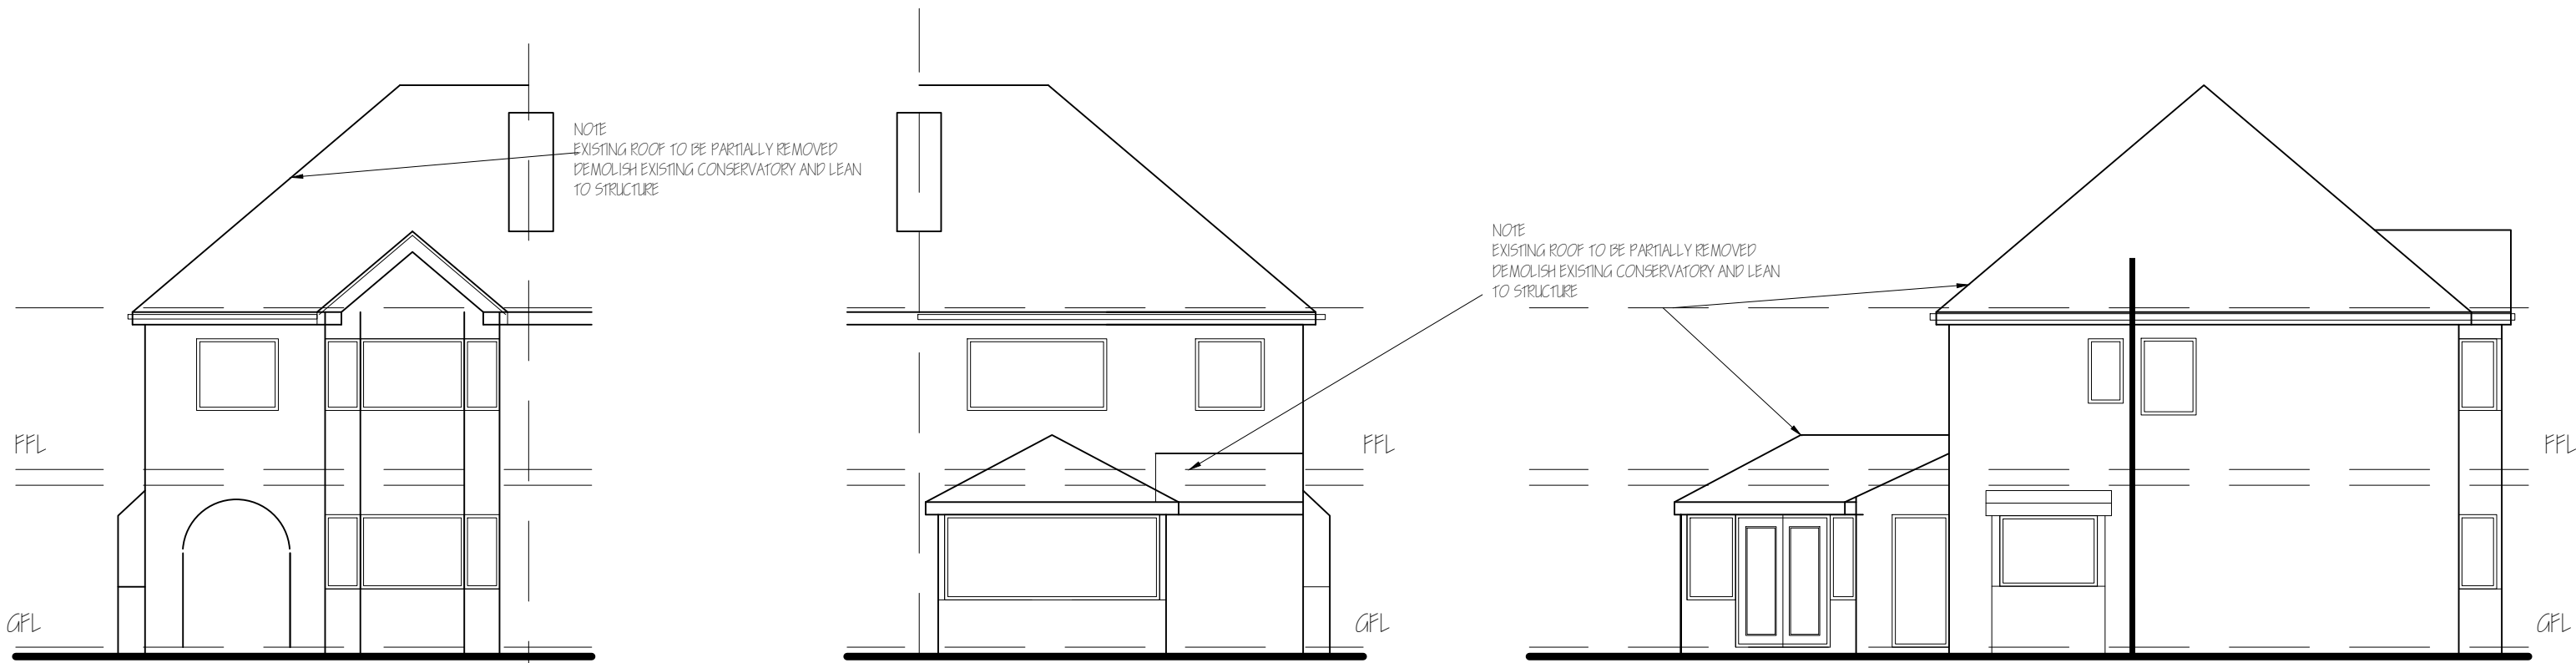


FRONT ELEVATION

REAR ELEVATION


GABLE ELEVATION

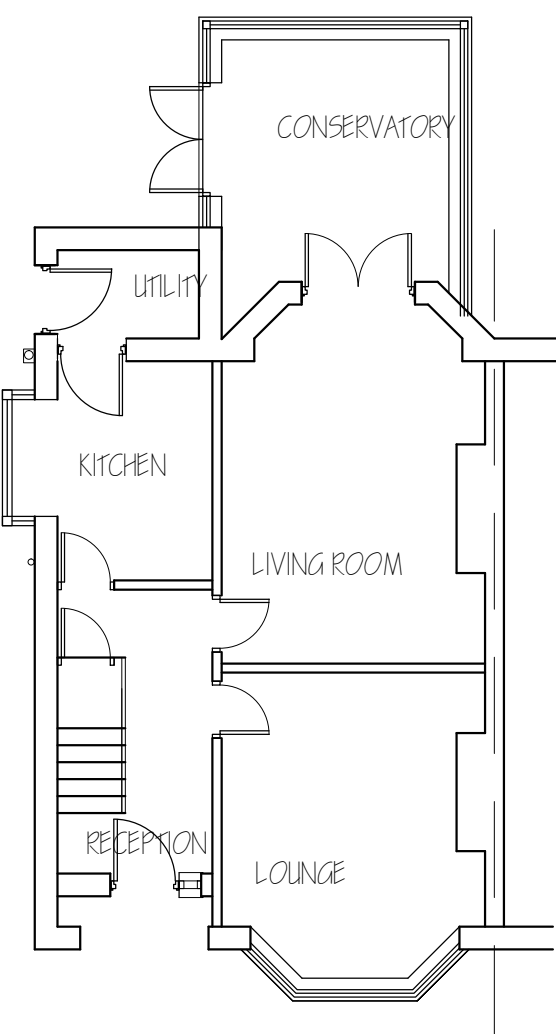

GROUND FLOOR PLAN


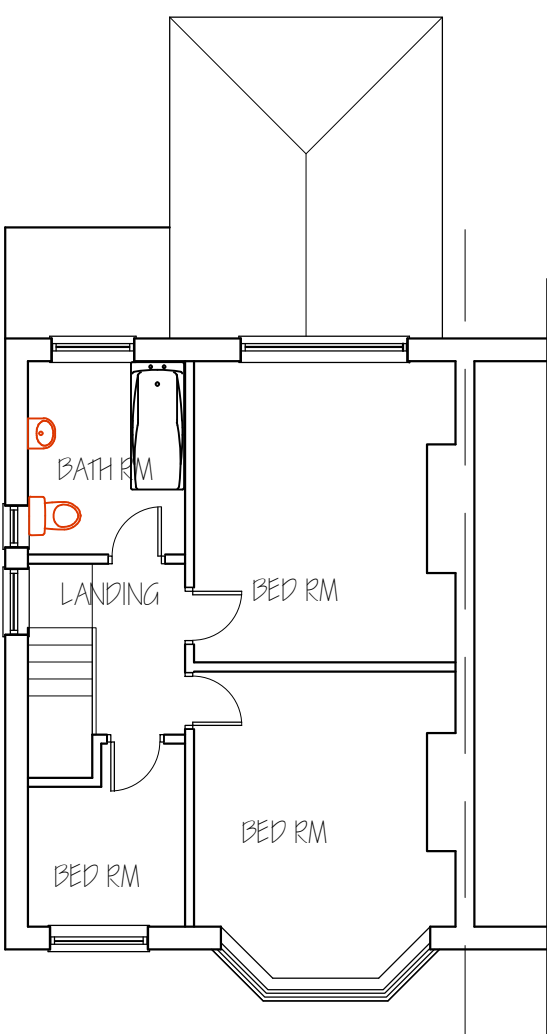


FIRST FLOOR PLAN

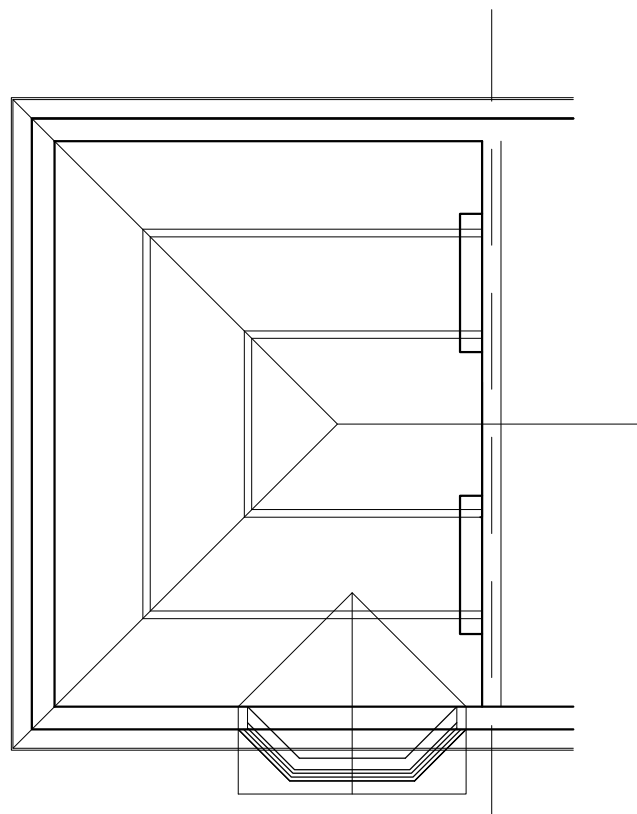

LOFT PLAN

THE CLIENT SHOULD NOTE THAT THE DRAWINGS ARE FOR BUILDING REGULATIONS PURPOSES ONLY AND THAT THE CLIENTS OWN CONTRACTOR AND SUB-CONTRACTORS SHOULD USE WITH REPRESENTATIVES FROM THE LOCAL AUTHORITY FIRE DEPT. STATUTORY UNDERTAKERS AND ANY OTHER RELEVANT BODIES TO ENSURE THAT THE WORKS COMPLY TO THEIR REQUIREMENTS AND CODES OF PRACTICE. ANY WORKING AS A RESULT TO BE AGREED. ALL DIMENSIONS TO BE CHECKED ON SITE. ALL MATERIALS AND WORKMANSHIP TO COMPLY WITH RELEVANT BRITISH STANDARDS CODES OF PRACTICE AND BUILDING REGULATIONS. ALL TO THE SATISFACTION OF THE LOCAL AUTHORITY. ALL WORK TO COMPLY WITH REQUIREMENTS OF COVENANTS OR AGREEMENTS RELATED TO THE PROPERTY. NONE OF THE WORKS SHOULD ENCRUCH ONTO THE ADJACENT PROPERTY WITHOUT THE EXPRESS PERMISSION OF THE NEIGHBOURING OWNER. THE CONTRACTOR IS TO ENSURE AND COMPLY FOR HIMSELF THE LOCATION, POSITION AND SIZES OF ALL EXISTING SERVICE CABLES/DUCTS SURROUNDING AND WITHIN THE SITE TO ENSURE THAT NO DAMAGE OCCURS DURING CARRYING OUT OF THE WORKS. THE CLIENT IS TO TAKE RESPONSIBILITY FOR THE APPOINTMENT OF A PARTY WALL SURVEYOR TO MAKE THE NECESSARY NOTICES TO ADJOINING PREMISES WHERE THE PARTY WALL ACT 1997 APPLIES.

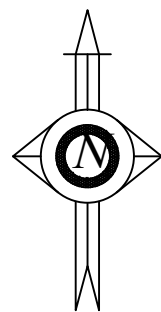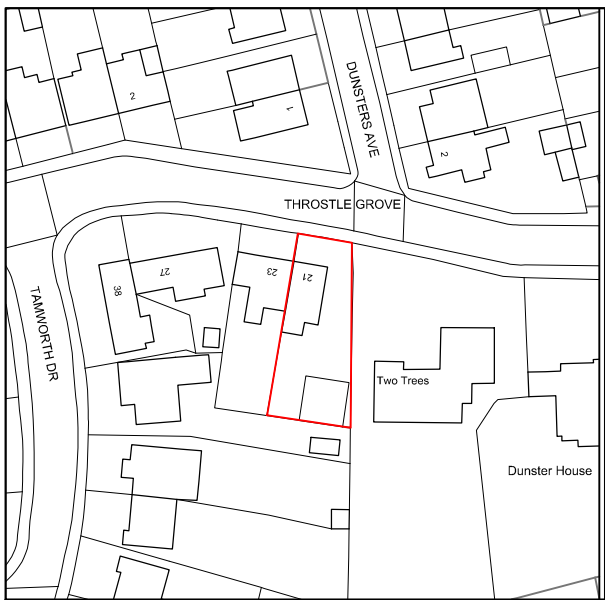


LOCATION PLAN
scale 1: 1250



SITE PLAN
scale 1: 200

LAYOUT AS EXISTING

 

ALL DIMENSIONS TO BE CHECKED ON SITE
PRIOR TO ORDERING OR ERECTING MATERIALS
DO NOT SCALE.

J KENDAL
9 SOUTH SQUARE
THORNTON-CLEVELEYS
PYS LJP

Drawing Title
PROPOSED REAR DORMER, ROOF REPLACEMENT
and WRAP AROUND SINGLE STOREY EXT N

Project Title
Mr and Mrs M. GREEN
21 THROSTLE GROVE
BURY, BL9 1ED

REV.
DATE

DRG NO.
K / 222...003
SCALE
1:100, 1:250 @ A1