




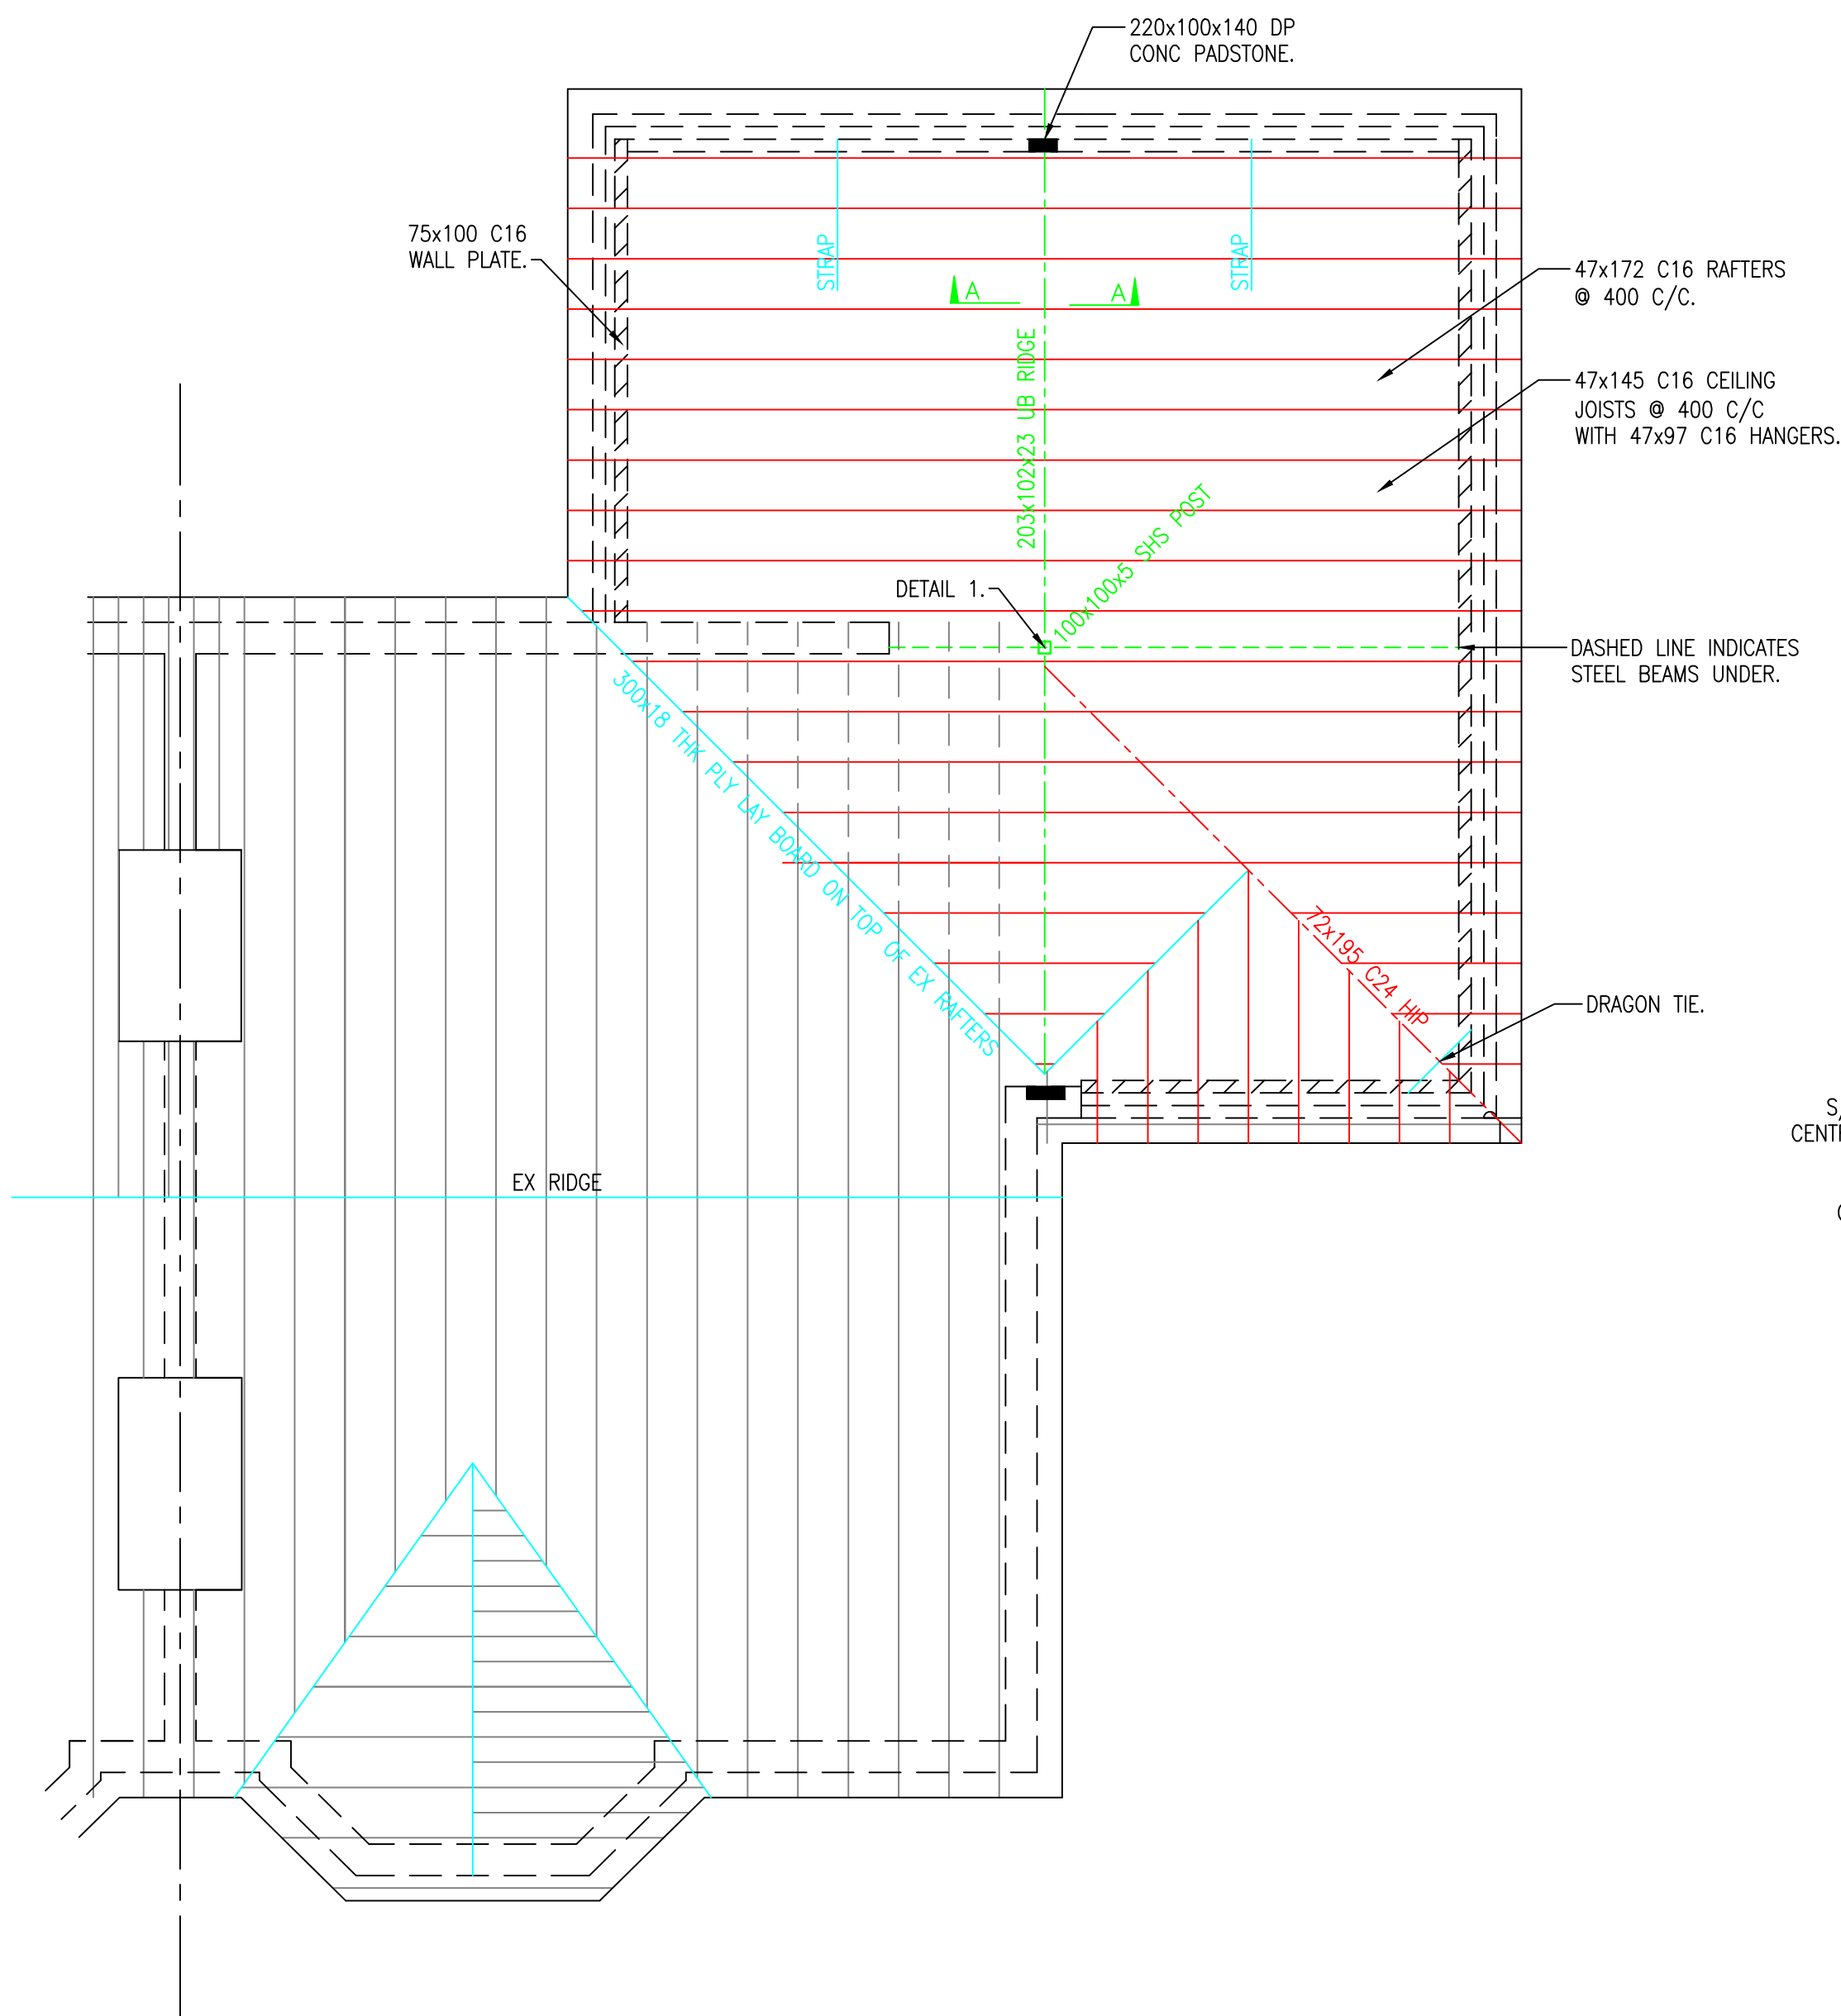


ROOF PLAN.

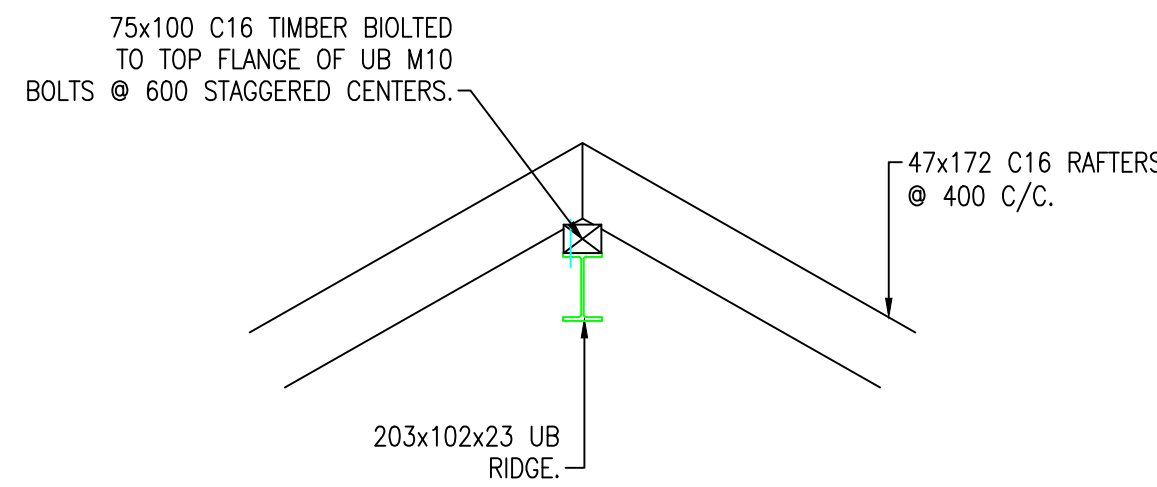


SECTION A-A.

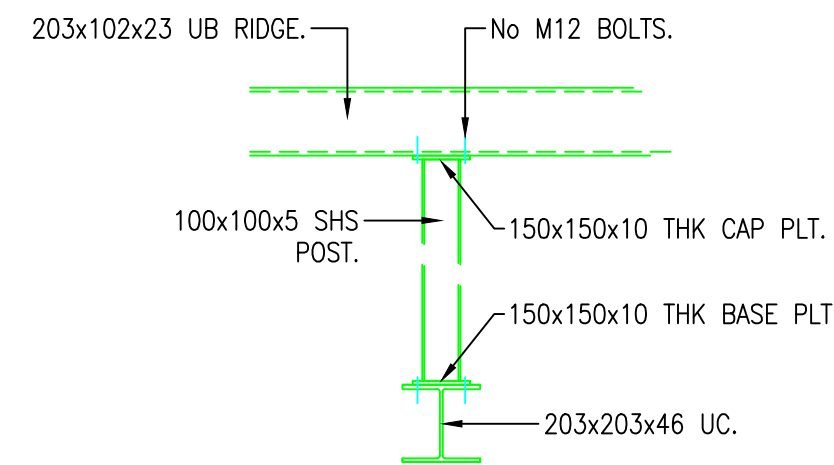


DETAIL 1.

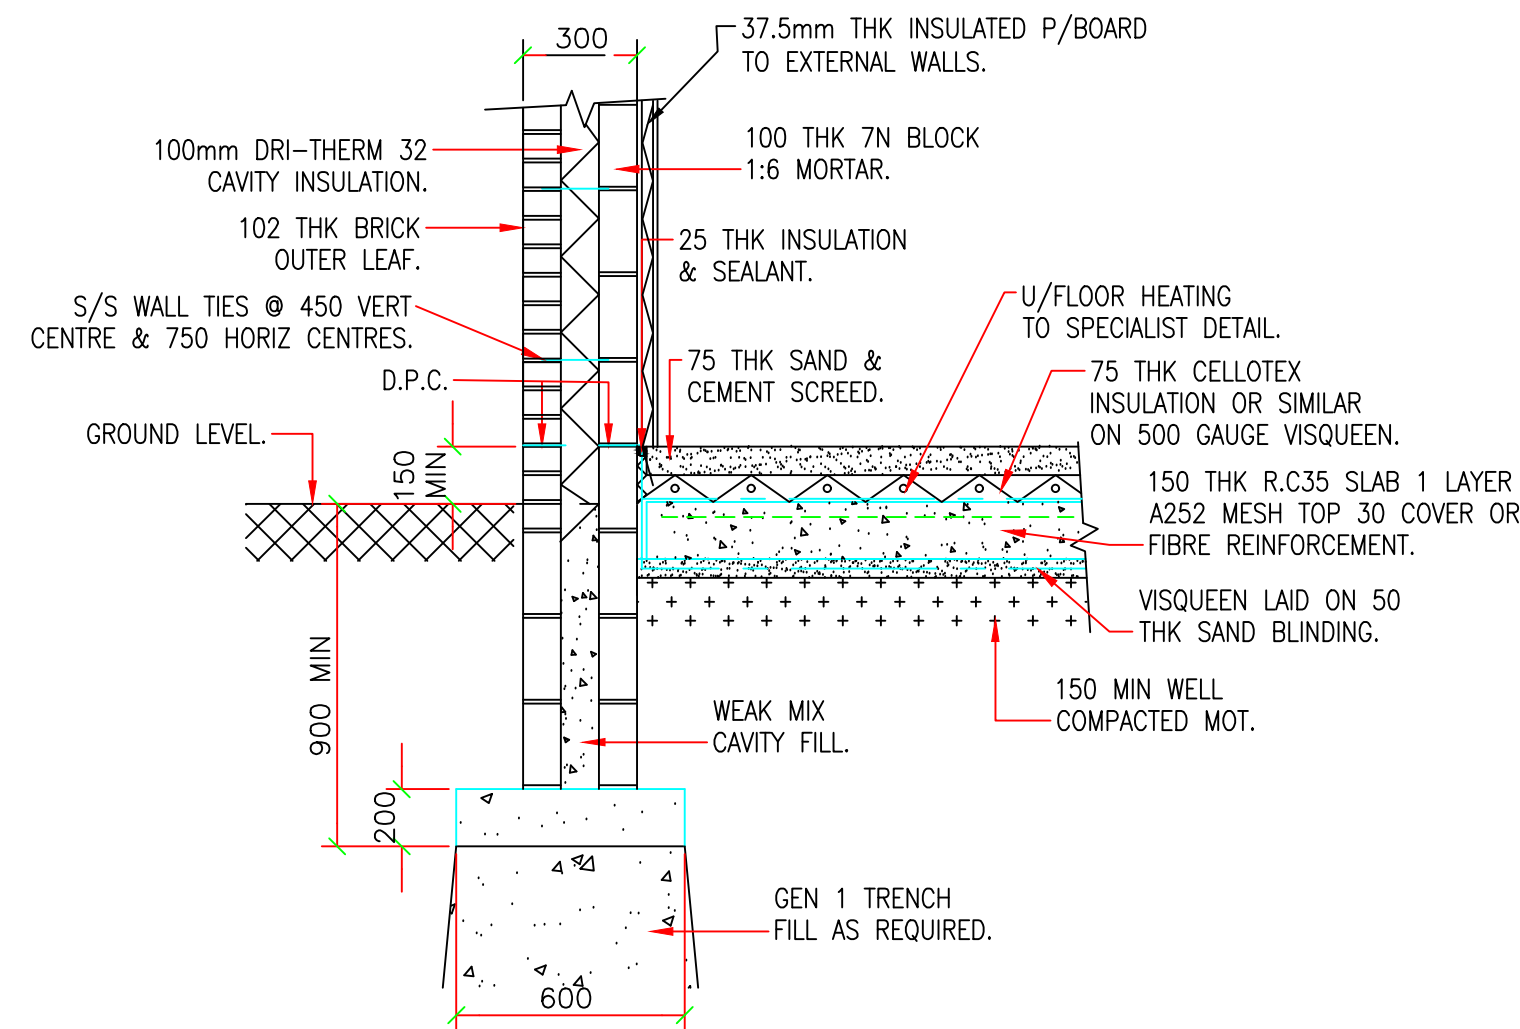

TYPICAL FOUNDATION DETAIL.

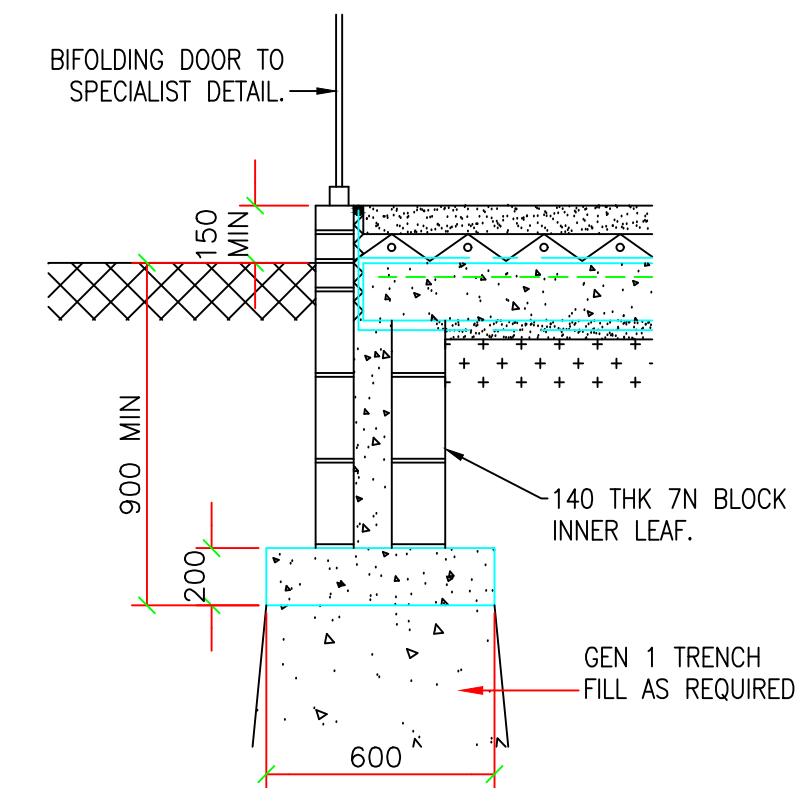

TYPICAL THRESHOLD DETAIL

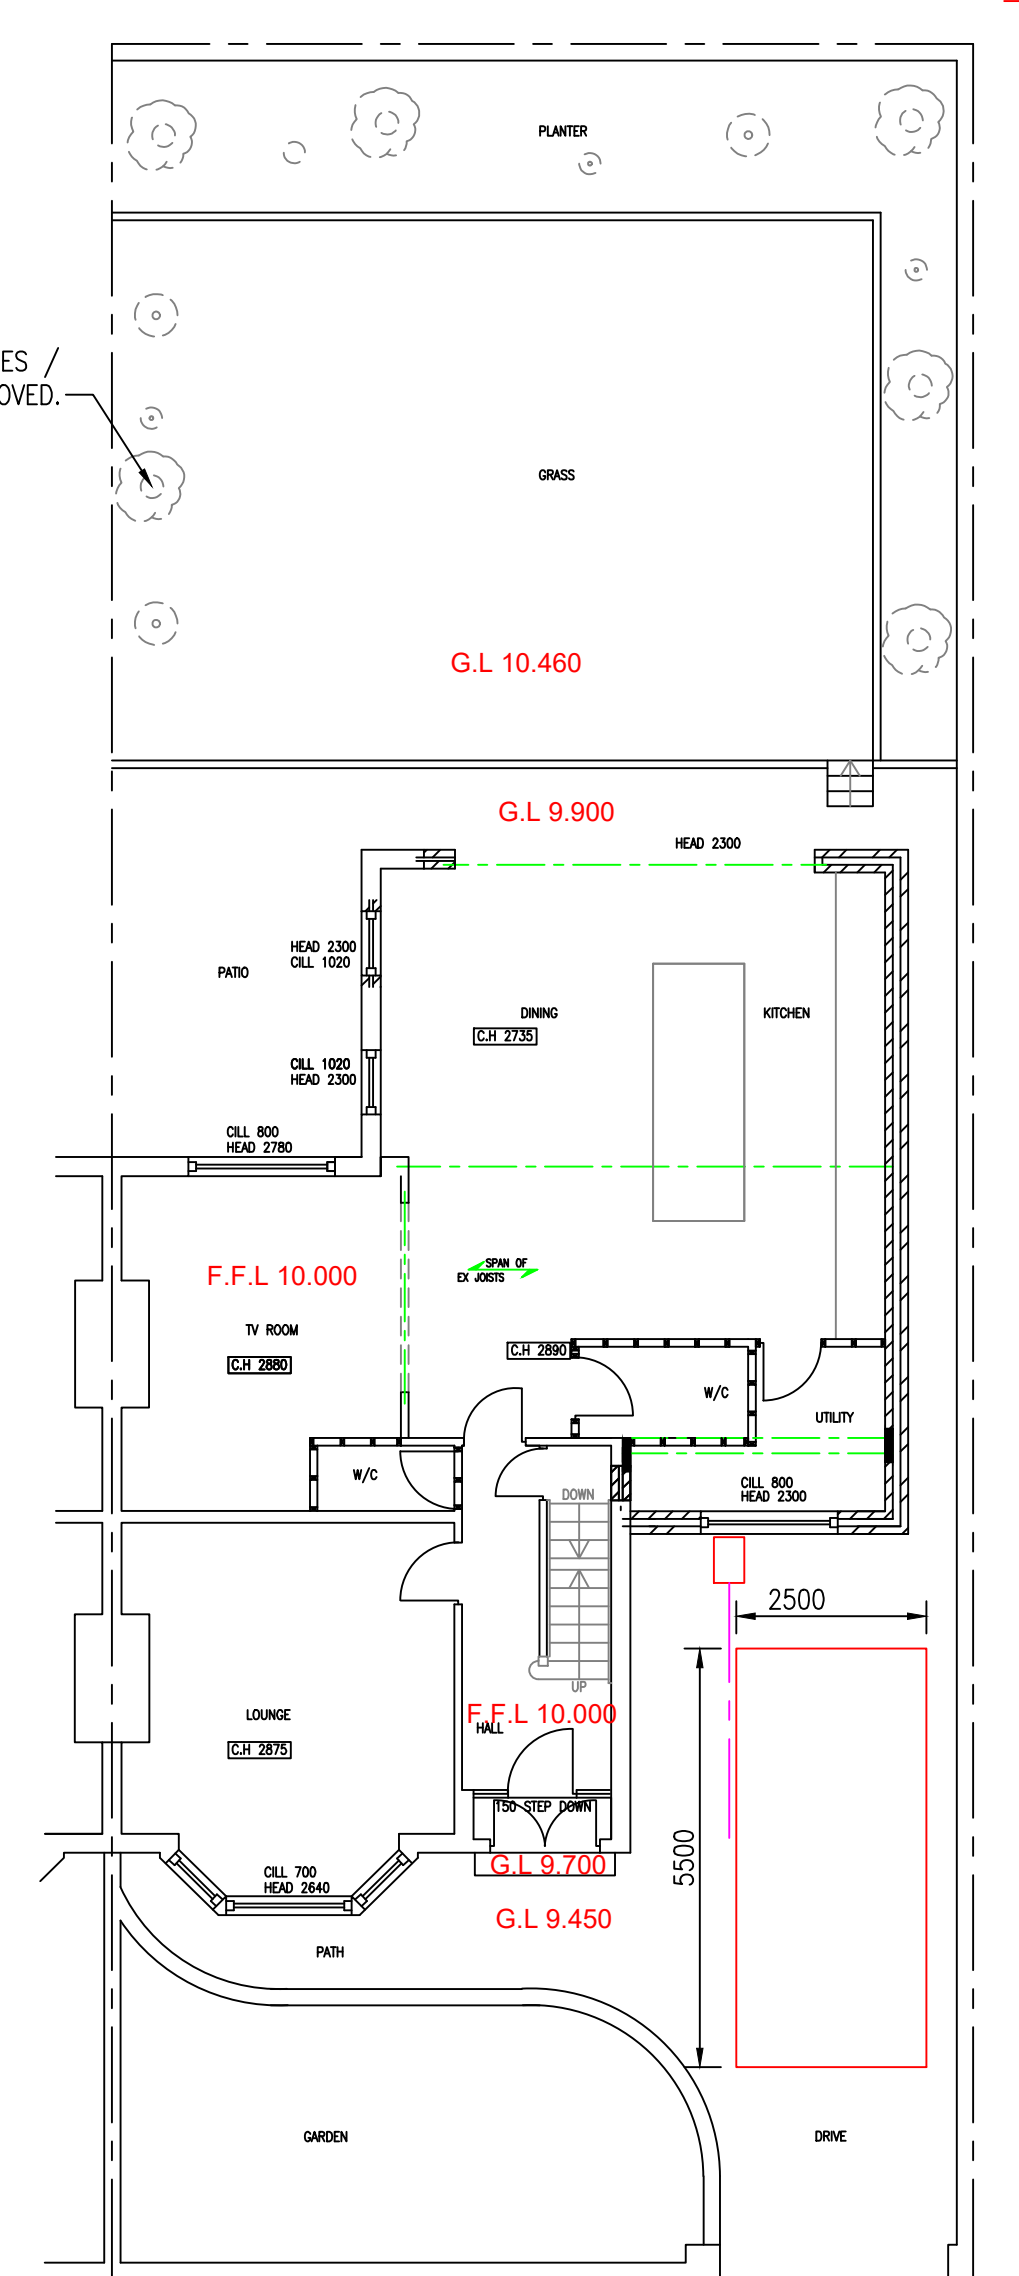

SITE PLAN 1:100.

NOTE:
BURY COUNCIL ISSUE PARKING PERMIT
FOR HAMILTON ROAD TO EACH DRIVER
THAT LIVES IN THE HOUSE HOLD




SCALE

REFER TO DRAWING RC1147 - 4
FOR SPEC & ELEVATIONS.


Rev C Drawing amended inline with planners comments. 26/3/24
Rev B Site plan updated, off road parking indicated. 22/1/24
Rev A Trees / shrubs added. 16/01/24
Revisions.

Client.
MR. P. ROBINSON.


Drawing Title.
ROOF PLAN & DETAILS.

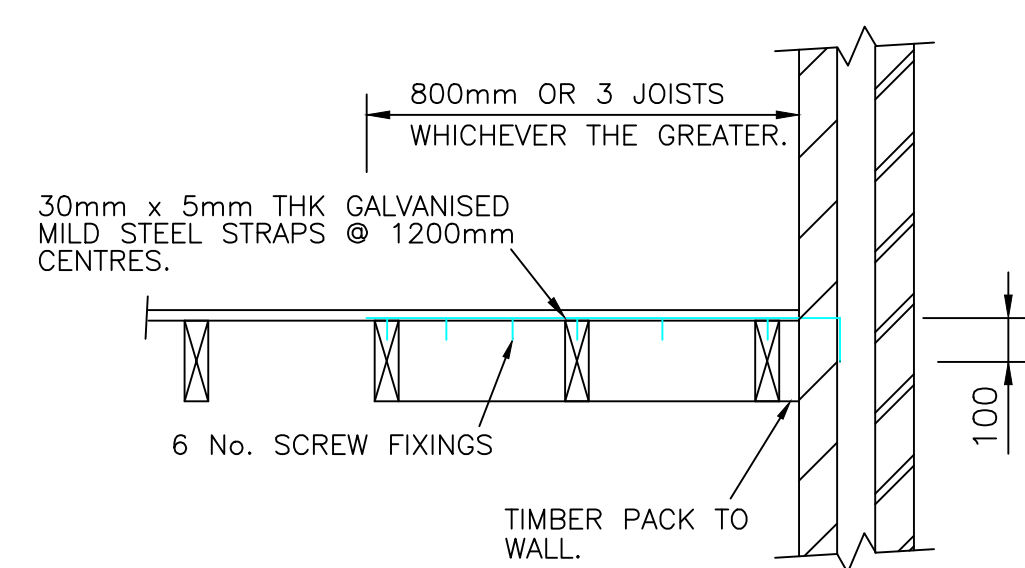


TYPICAL FLOOR STRAPPING DETAIL.

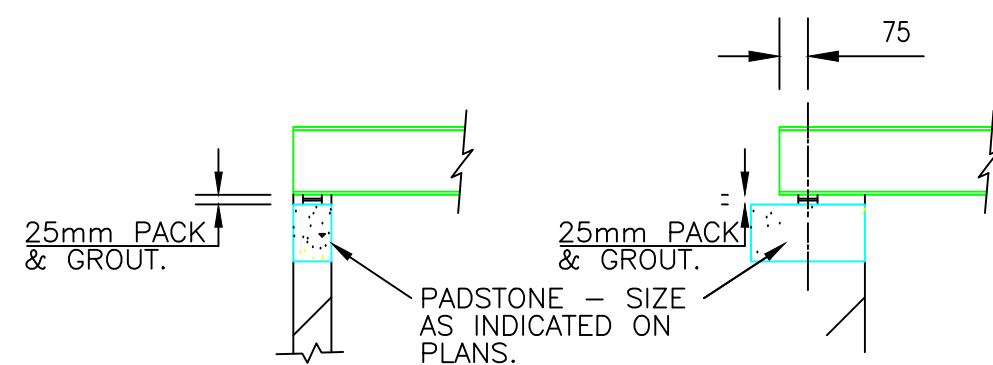

TYPICAL PADSTONE DETAILS

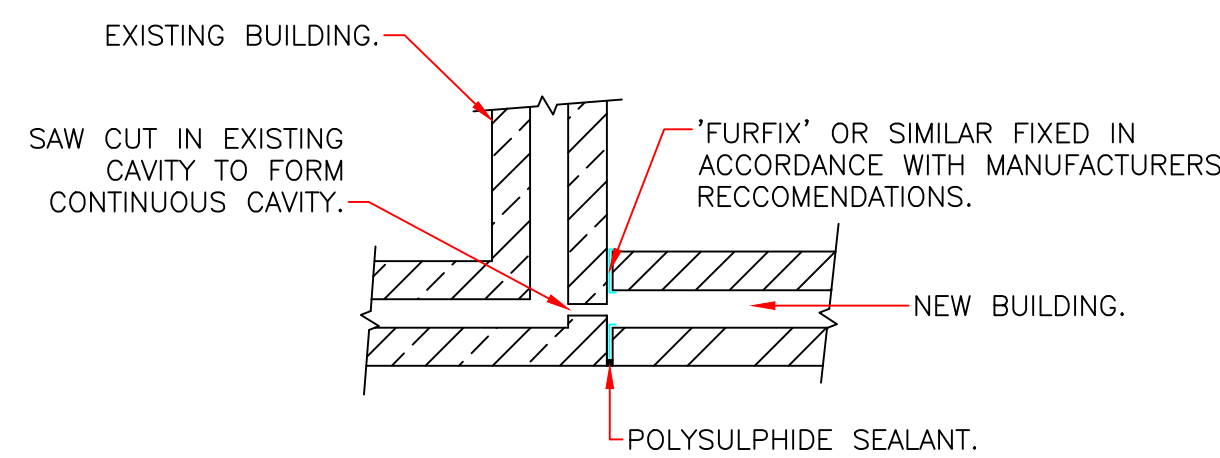

'FURFIX' DETAIL.

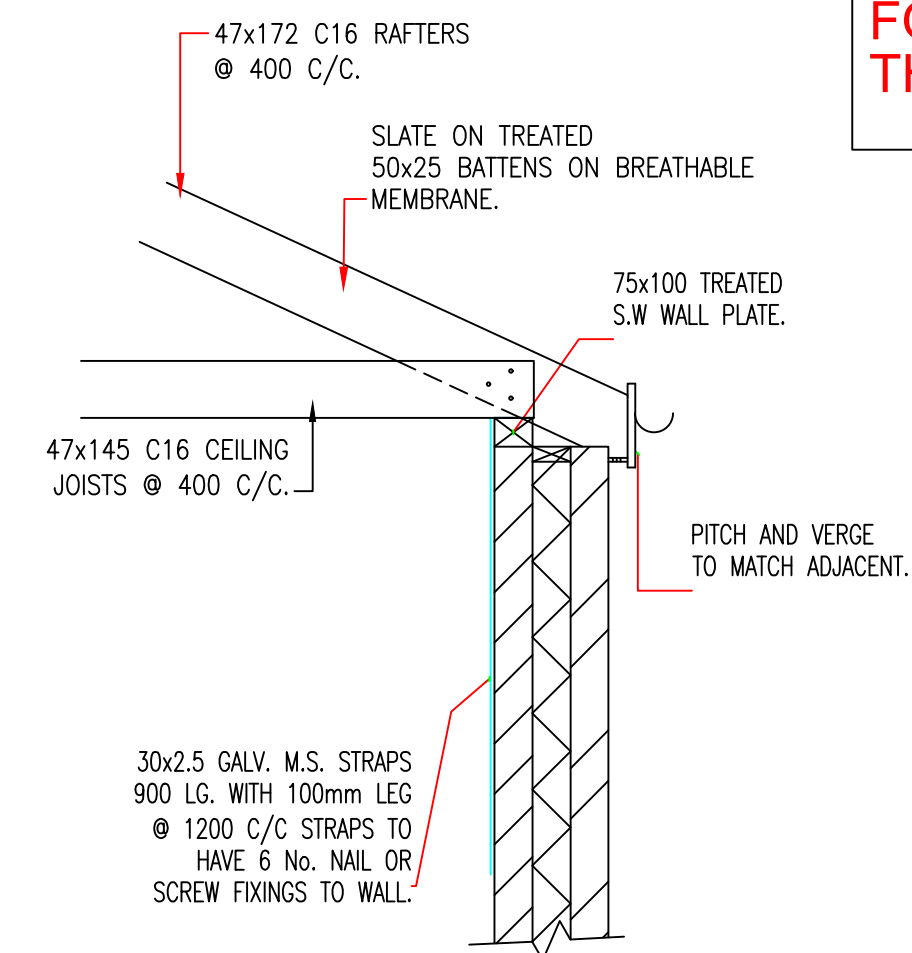

TYPICAL WALL PLATE
STRAPPING DETAIL.

PROPOSED SIDE EXTENSION AT 26 HAMILTON ROAD, WHITEFIELD, MANCHESTER. M45 7WF

**REDFORD
CONSTRUCTION**
CONCEPT TO COMPLETION
24 Smithells Croft Road, Smithells, Bolton BL1 6LN
Mob: 07791127133 Email: ryan@redfordconstruction.co.uk
Mob: 07498440593 Email: stuart@redfordconstruction.co.uk

SCALE: 1:50 DATE: NOV 23
DRAWN: R.M CHECKED: N.T

CONTRACT No: DRAWING No:
RC1147 3C