




OPEN PARKLAND

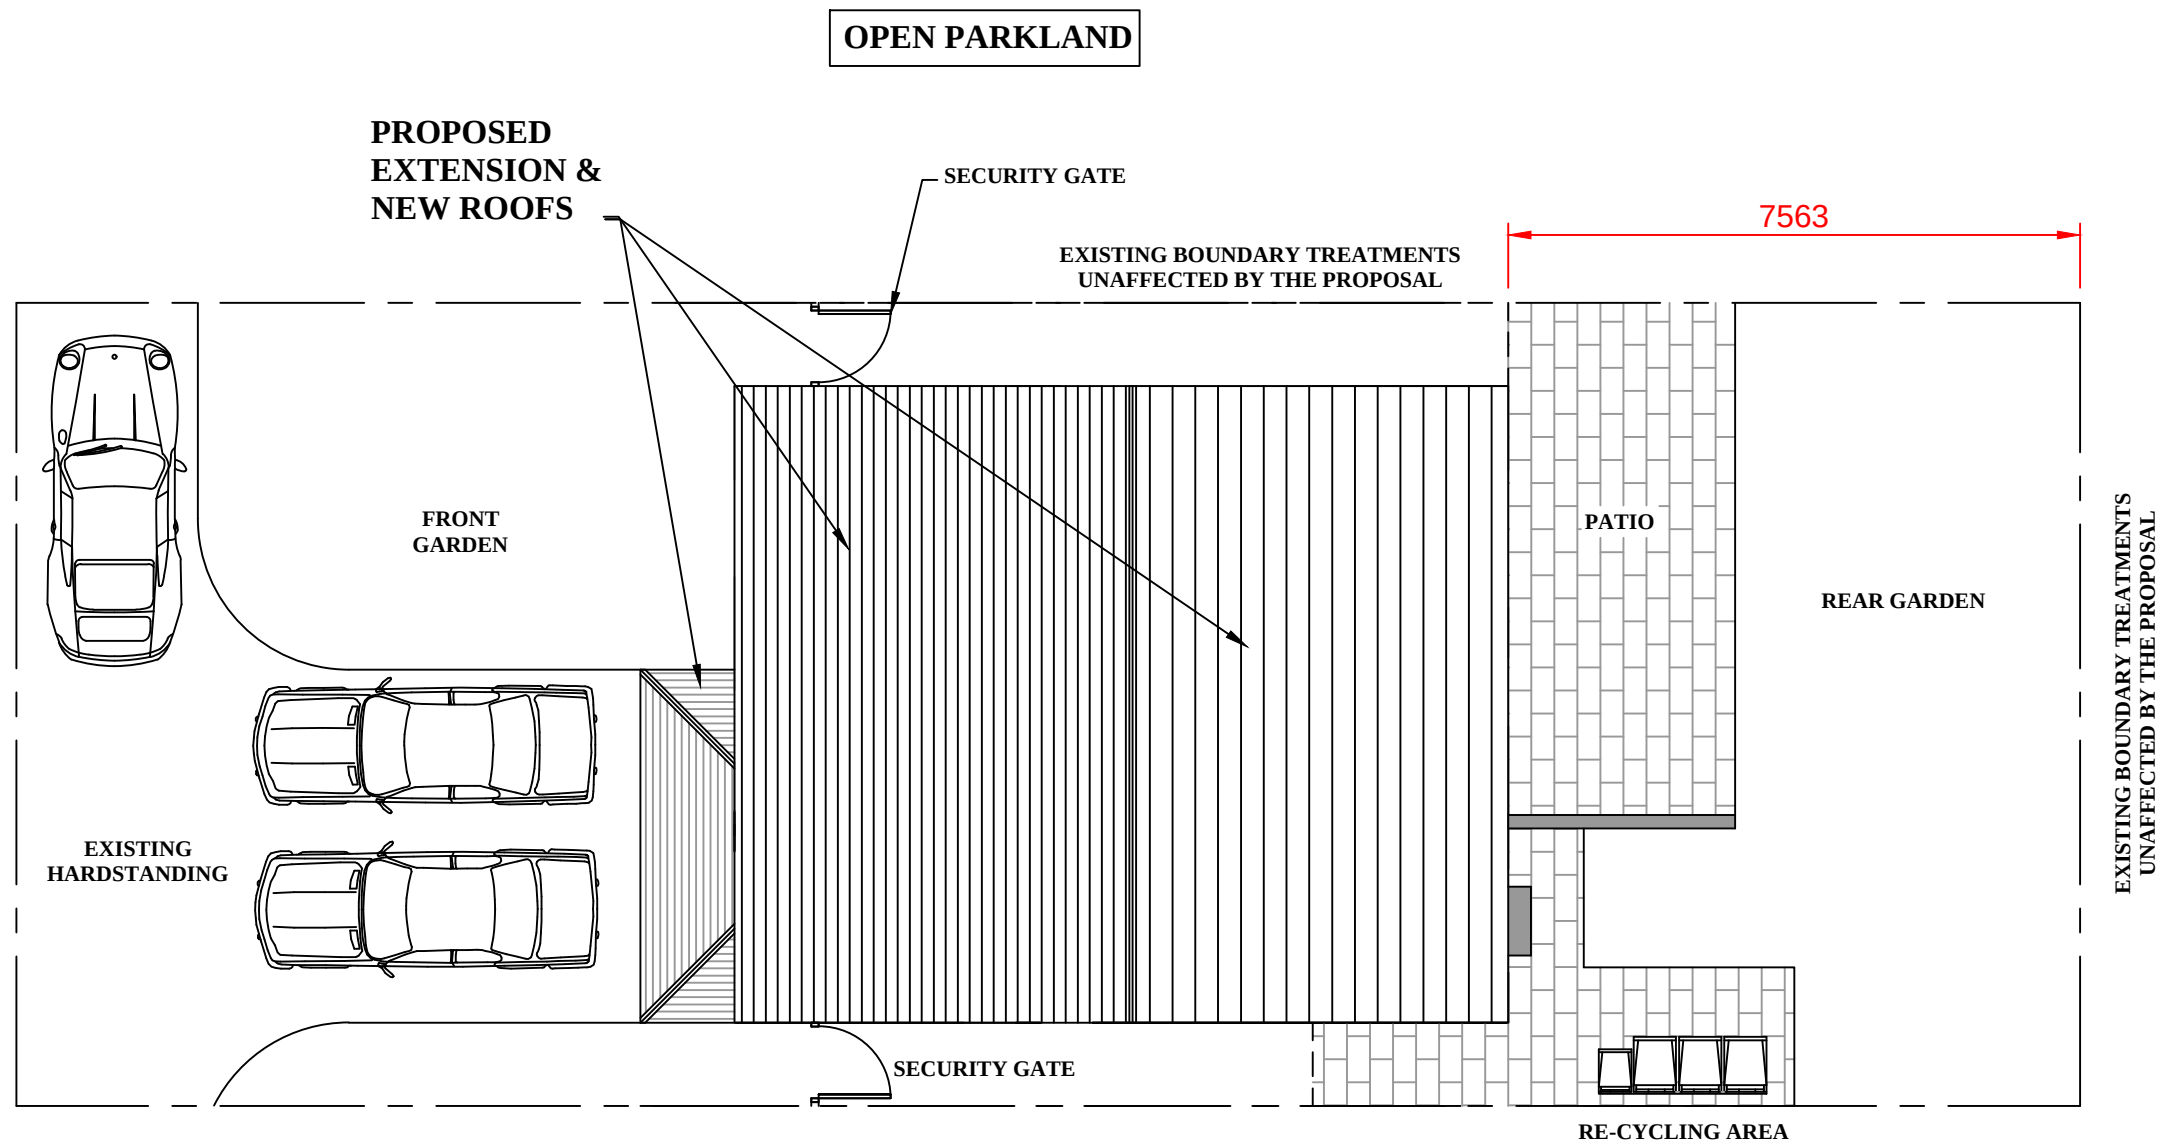

EXISTING BOUNDARY TREATMENTS
UNAFFECTED BY THE PROPOSAL

15 TAMAR CLOSE

PROPOSED SITE PLAN 1 : 100

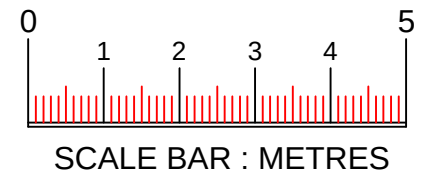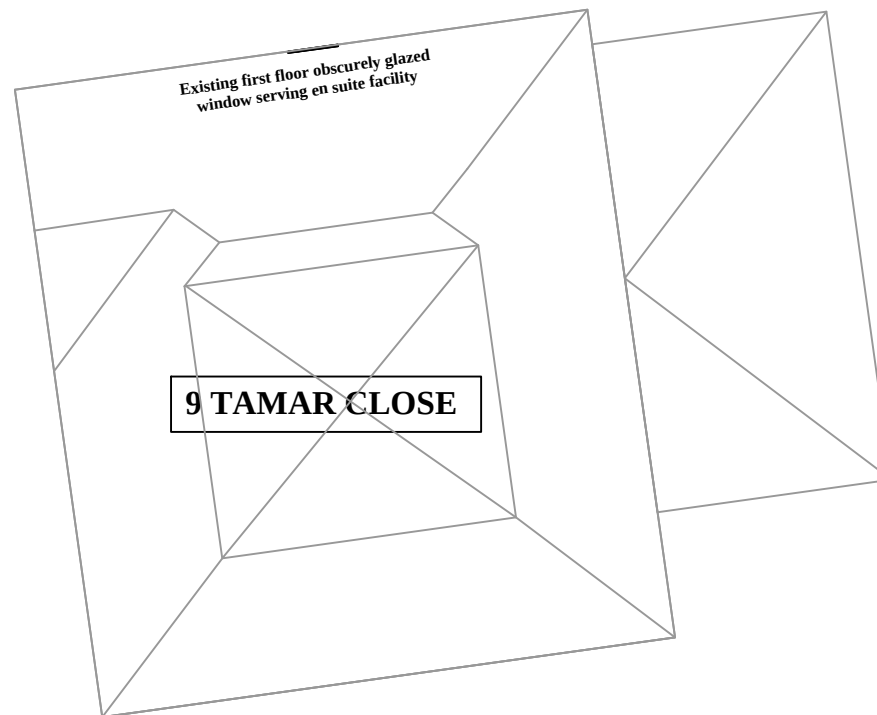

Project Title: PROPOSED REMODELLING OF PROPERTY	
Project Address: 7 TAMAR CLOSE WHITEFIELD M45 8SJ	
Drawn by: DAC	Checked by: DAC
Date: 14/09/20	Scale: 1:100 @ A3

DAC Designs 100 Cromwell Road Stretford Manchester M32 8QL Tel:- 0161 865 9340 Mob:- 07857 656 323	
Drawing No. 14-09-20-5	Revision A

Rev	Description	By	Date
A	Included additional detail including no.9 Tamar for planning purposes.	dac	25/10/20
Initial Issue: 29/10/20			