



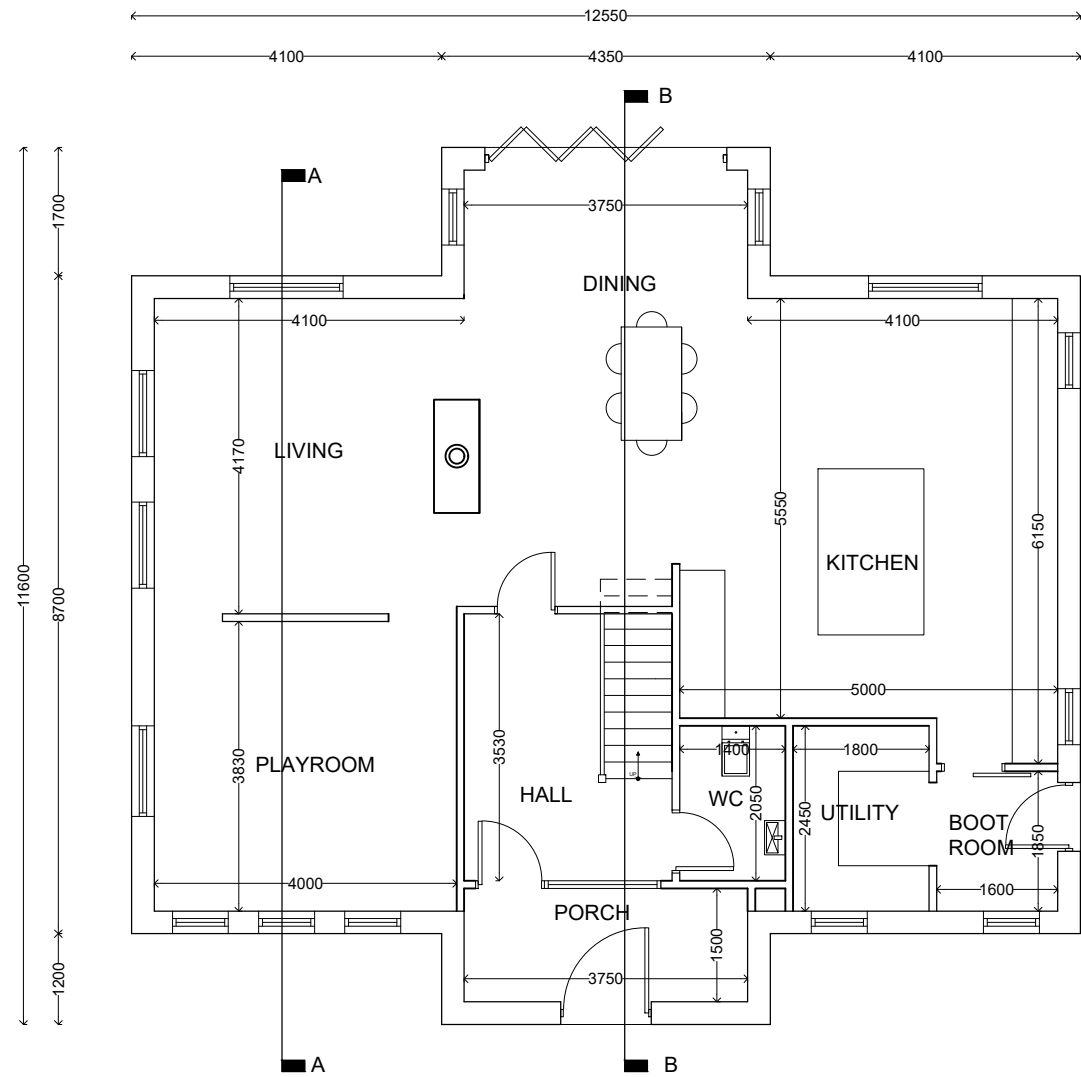

GROUND FLOOR PLAN

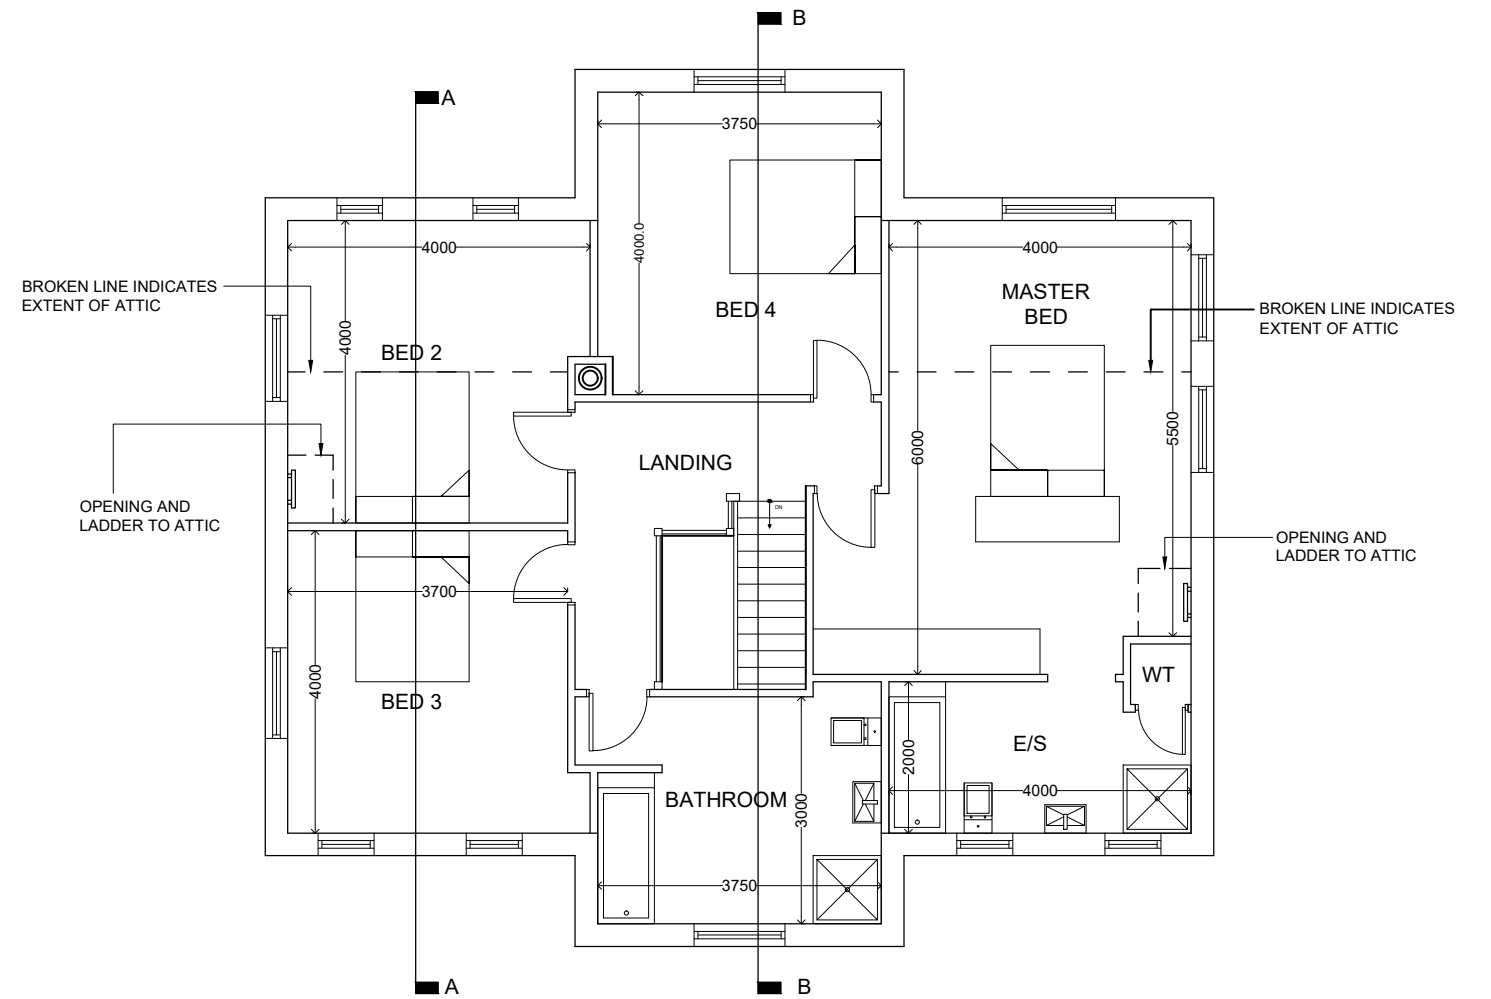

FIRST FLOOR PLAN

| REV | DESCRIPTION                                                                                                |
|-----|---|
| A   | RECONFIGURATION TO FLOOR LAYOUT R.L. 21.04.22                                                              |
| B   | RECONFIGURATION TO FLOOR LAYOUT, WINDOWS AND DOORS ADDED R.L. 09.05.22                                     |
| C   | FLOOR PLANS AMENDED TO CLIENT'S COMMENTS 17.01.23 D.D                                                      |
| D   | WINDOWS AMENDED, MAIN ENTRANCE SET BACK TO LINE THROUGH WITH FIRST FLOOR, FLOOR PLANS AMENDED 20.03.23 D.D |

|   |             |
|---|-------------|
| PROPOSED FLOOR PLANS   |             |
| DEMOLISH AND RE-BUILD OF FARMHOUSE AND GARAGE<br>OUTWOOD GATE FARM, RINGLEY ROAD WEST,<br>RADCLIFFE, M26 1DF   |             |
| CLIENT:   | DIXON       |
| DWG NO:   | PL K1047/01 |
| SCALE:   | 1/100 @ A3  |
| DRAWN BY:   | R.L.        |
| DATE:   | 13/04/22    |
| REV:   | D           |
| MICHIGAN HOUSE, 17-19 CHORLEY NEW ROAD, BOLTON, BL1 4QR<br>TEL: 01204 392233 FAX: 01204 528505<br>WWW.NEILPIKEARCHITECTS.CO.UK EMAIL: INFO@NEILPIKEARCHITECTS.CO.UK                                               |             |
| COPYRIGHT OF THIS DRAWING REMAINS WITH THE ARCHITECT. DO NOT SCALE FROM THIS DRAWING. WORK TO FIGURED<br>DIMENSIONS. CHECK ALL DIMENSIONS ON SITE. IN THE EVENT OF ANY DISCREPANCY REFER QUERY TO THE ARCHITECTS. |             |



NEIL PIKE  
ARCHITECTS