



0m 1m 2m 3m 4m 5m


VISUAL SCALE 1:100 @ A3

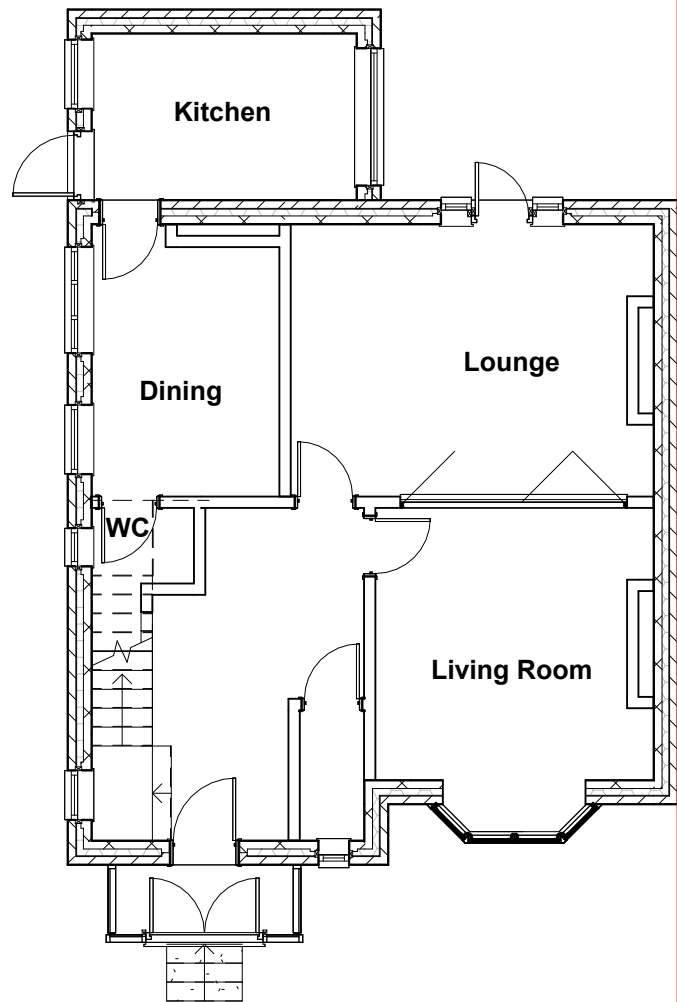

Ex Ground Floor
1 : 100

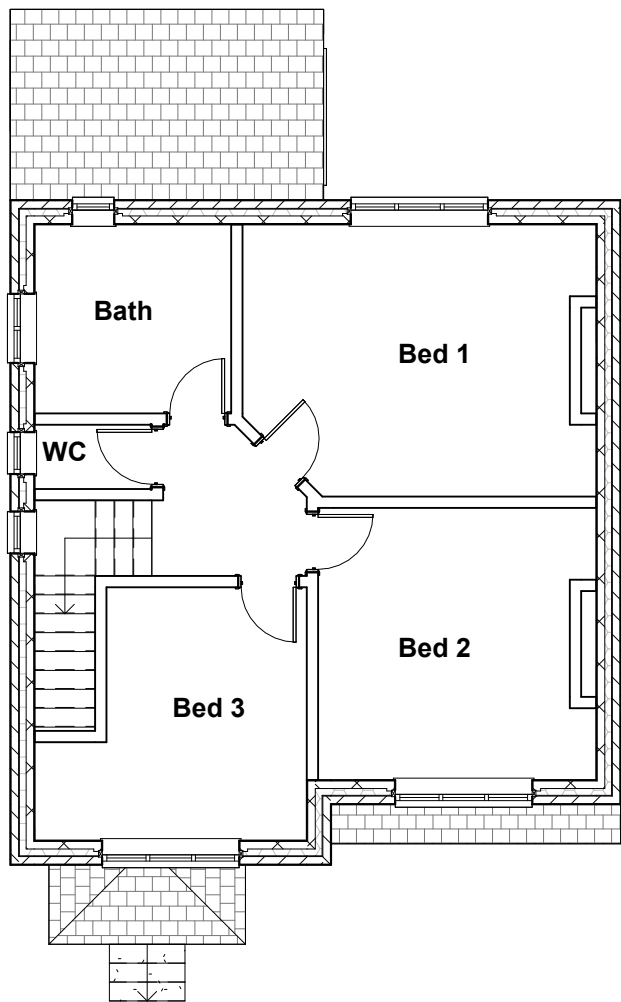

Ex First Floor
1 : 100

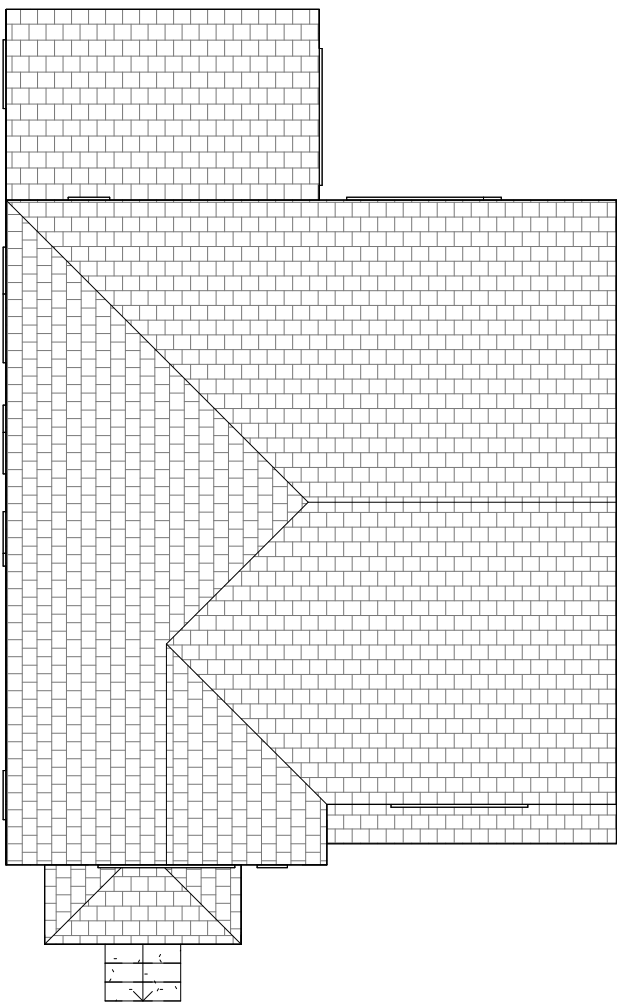

Ex Roof Plan
1 : 100

THIS DRAWING IS THE COPYRIGHT OF MD DESIGN CONSULTANCY. DO NOT SCALE FROM THESE DRAWINGS. ALL LEVELS/DIMENSIONS TO BE CHECKED ON SITE PRIOR TO WORKS COMMENCING. REPORT ALL DISCREPANCIES TO CLIENT/DESIGNER.

CIAT

affiliate



MD DESIGN
CONSULTANCY
07728417797
dabeer@mddesigns.co.uk

**Proposed Single Storey Extension &
Internal Alterations**
37 Bland Rd Prestwich, Manchester M25
9WG

Existing Plans
(DR) A100

Project Number
100

Client Name
Ari Ranj

Drawn By
MDR

Rev	Description	Date
A	Submitted for planning approval	24.02.26

Revision **A**