




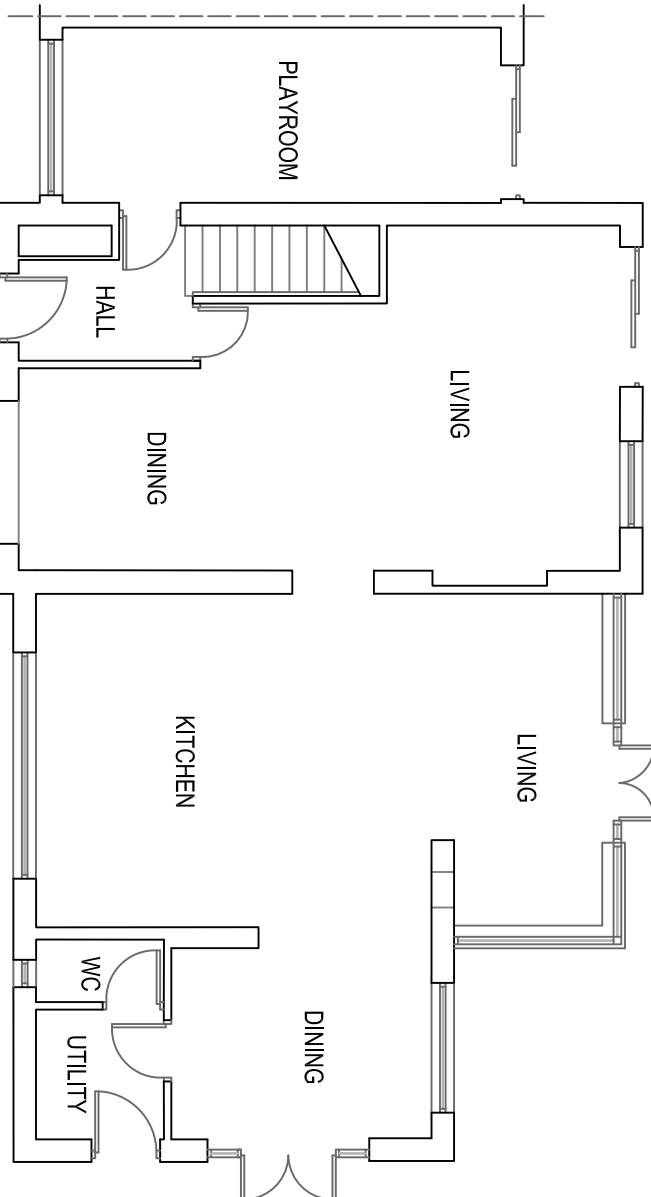


EXISTING GF PLAN 1:100

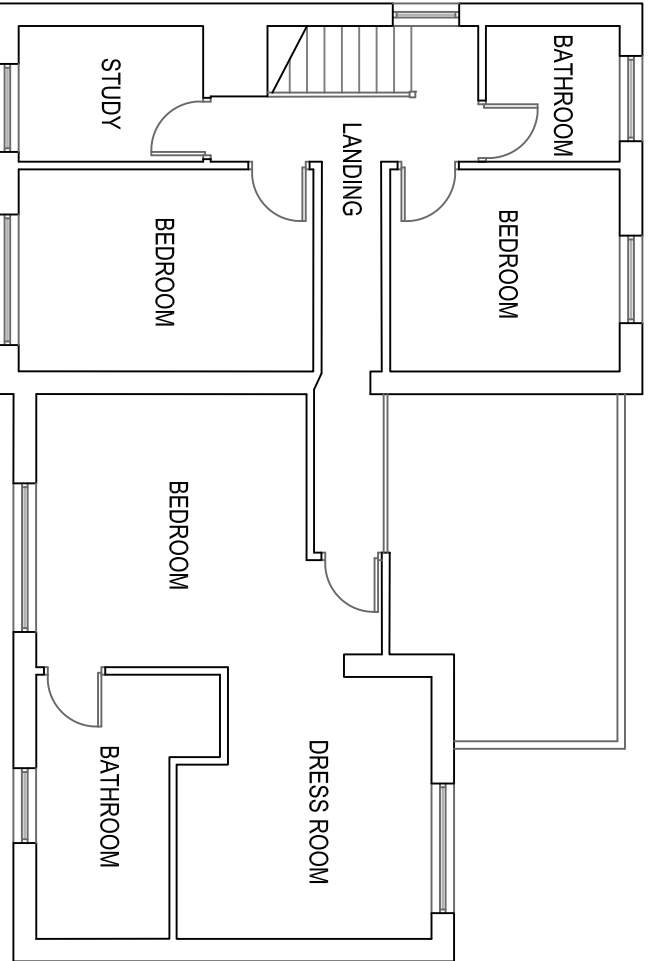


EXISTING FF PLAN 1:100

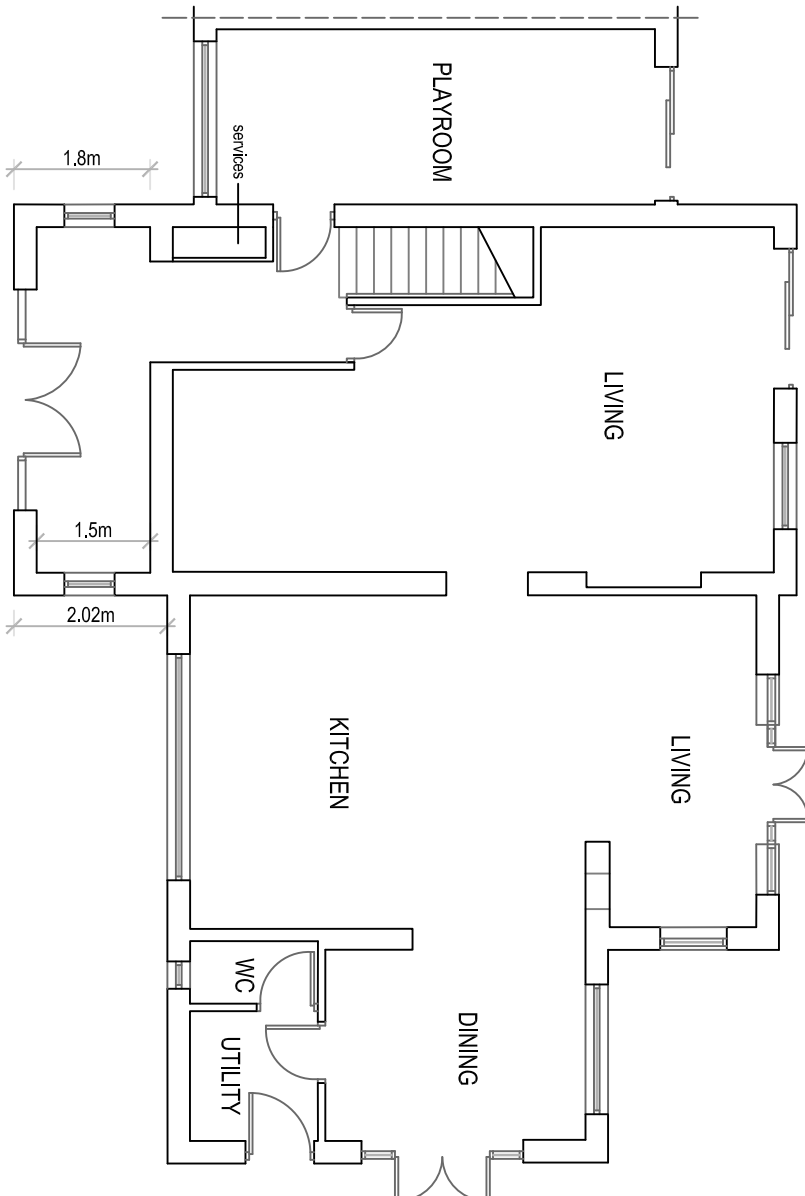


PROPOSED GF PLAN 1:100

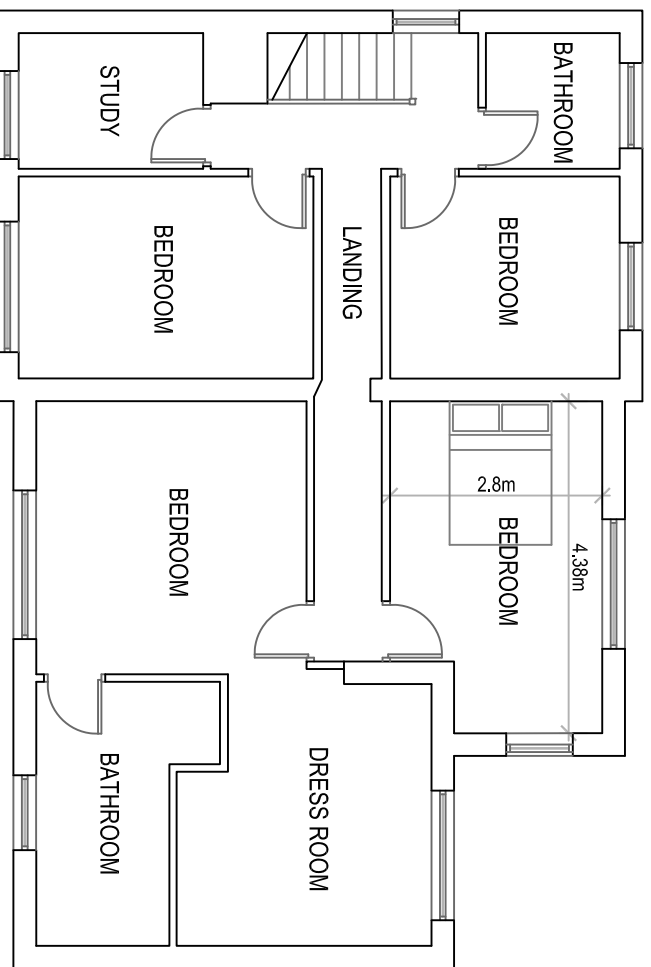


PROPOSED FF PLAN 1:100

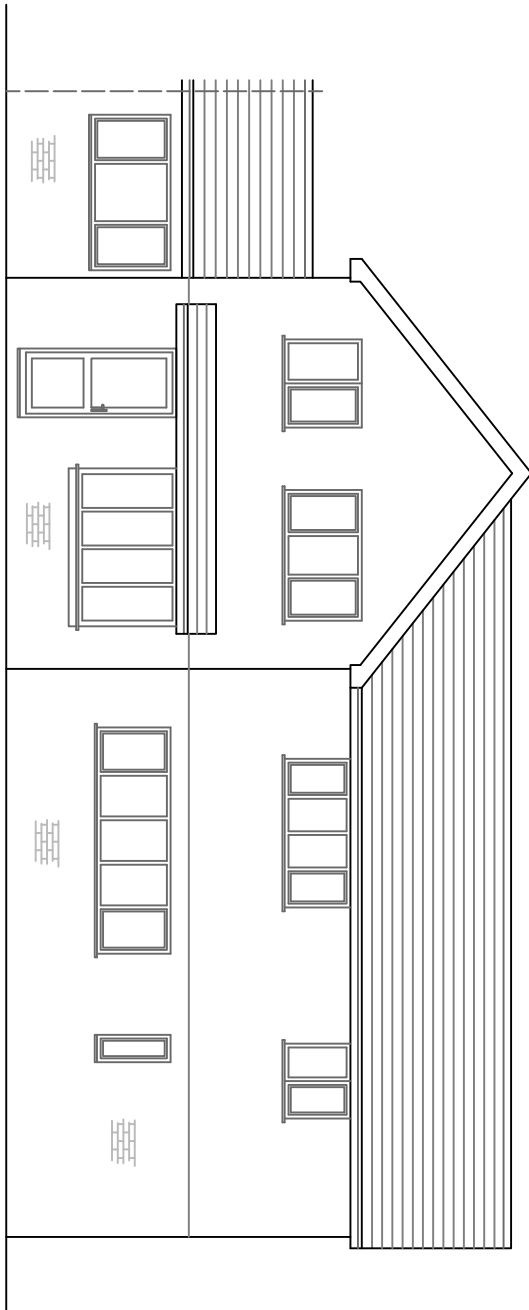


EXISTING FRONT ELEVATION 1:100

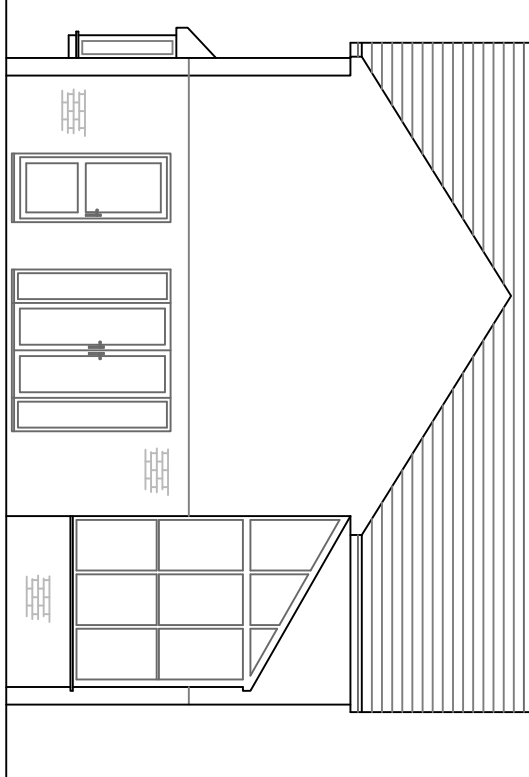


EXISTING SIDE ELEVATION 1:100

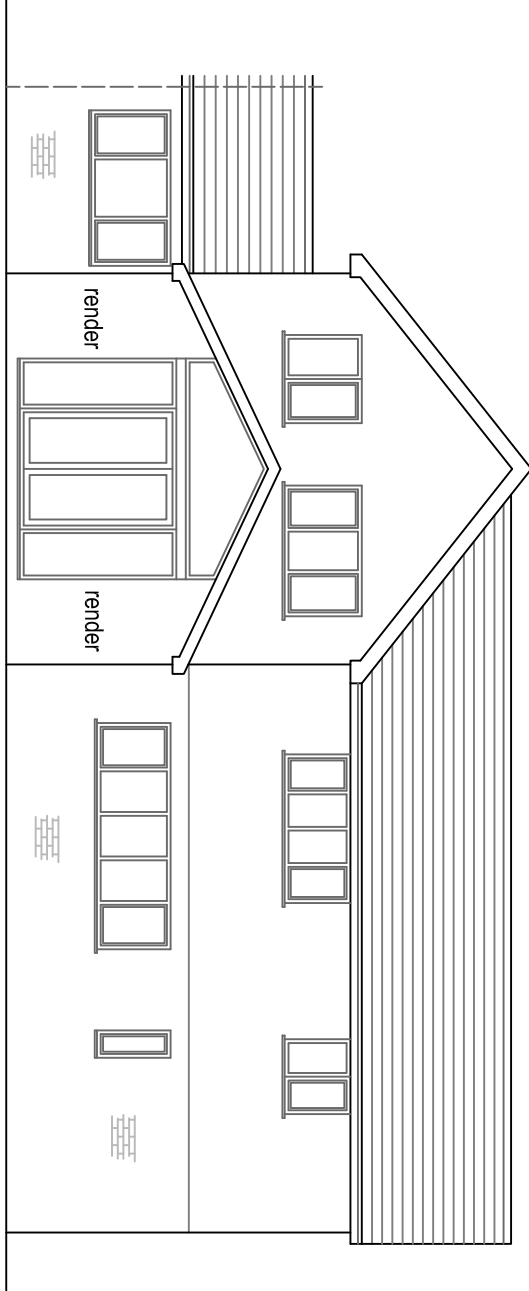


PROPOSED FRONT ELEVATION 1:100

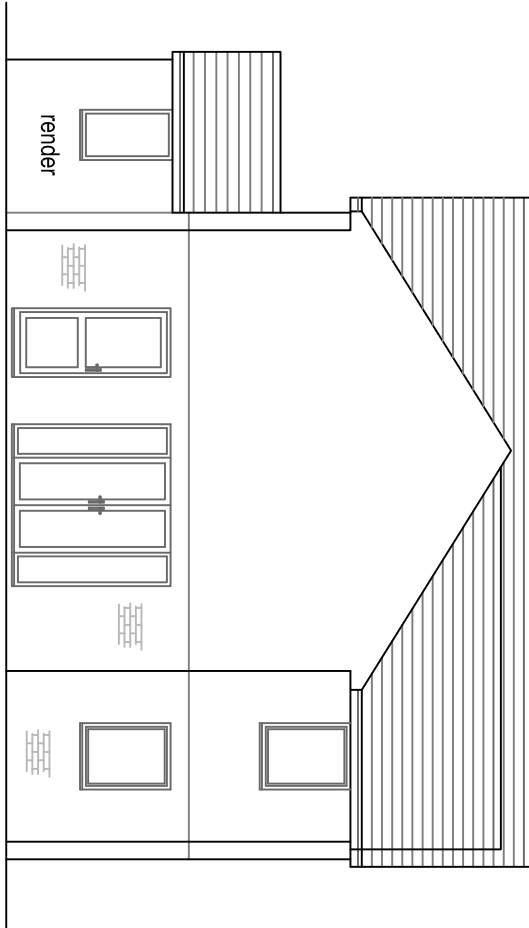


PROPOSED SIDE ELEVATION 1:100

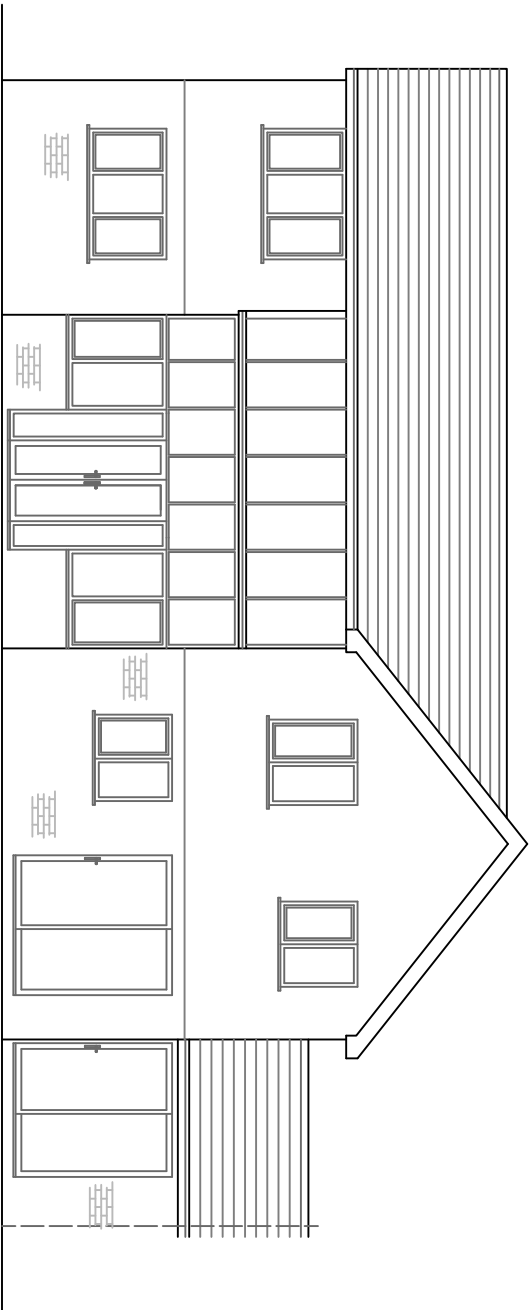


EXISTING REAR ELEVATION 1:100

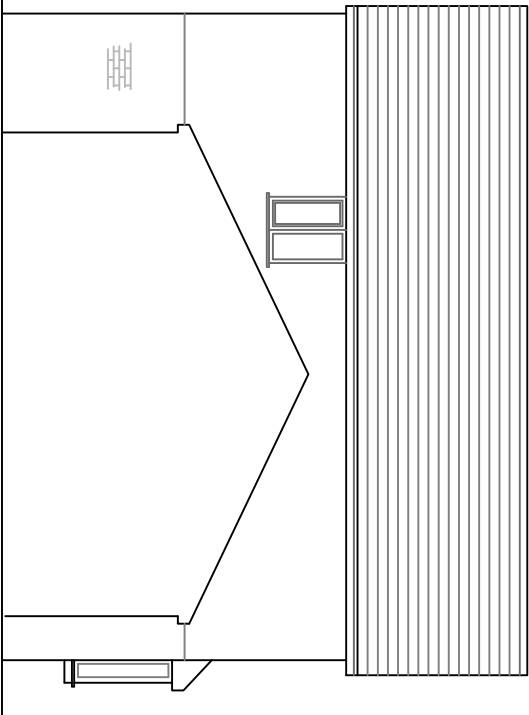


EXISTING SIDE ELEVATION 1:100

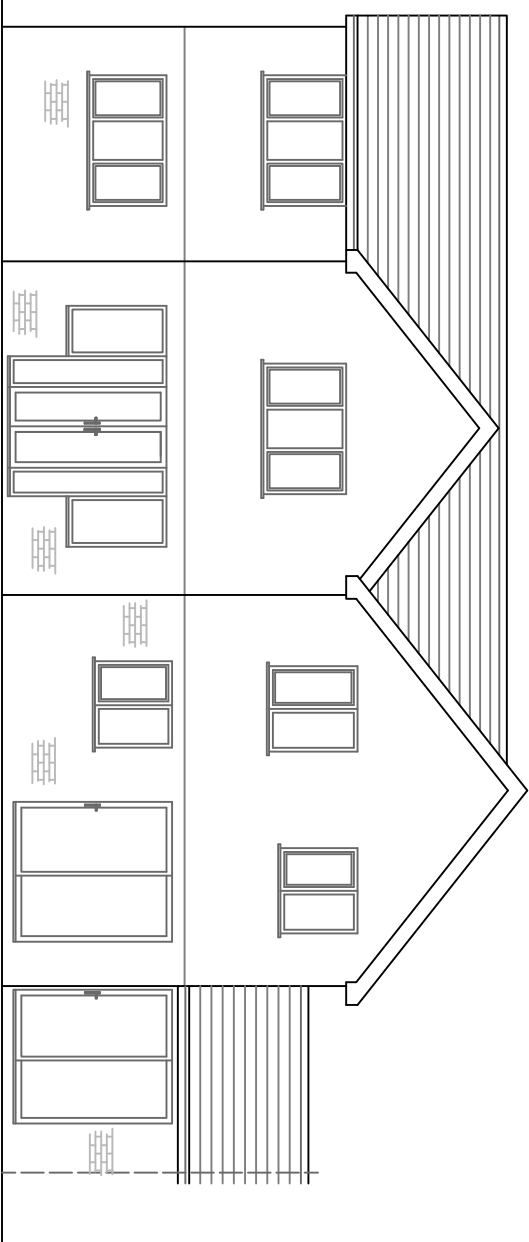


PROPOSED REAR ELEVATION 1:100

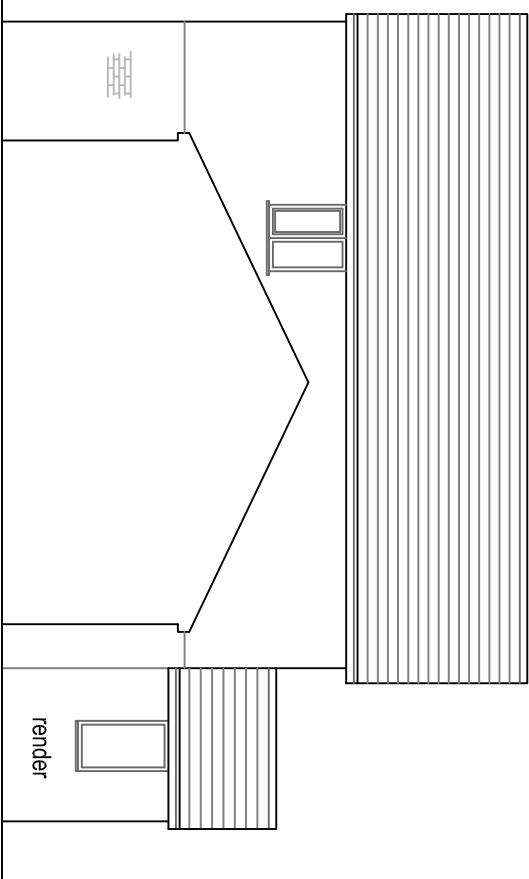


PROPOSED SIDE ELEVATION 1:100

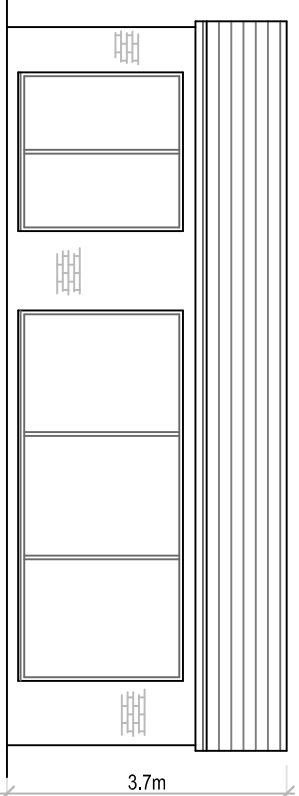



PROPOSED FRONT ELEVATION OUTBUILDING 1:100

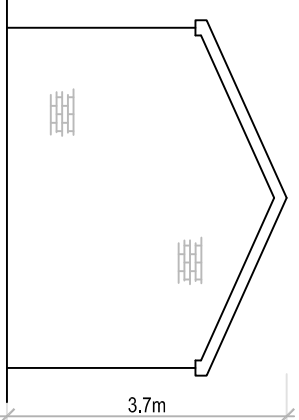


PROPOSED SIDE ELEVATION OUTBUILDING 1:100

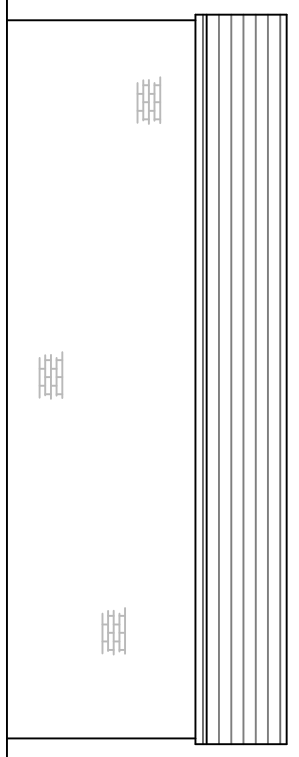

PROPOSED REAR ELEVATION OUTBUILDING 1:100

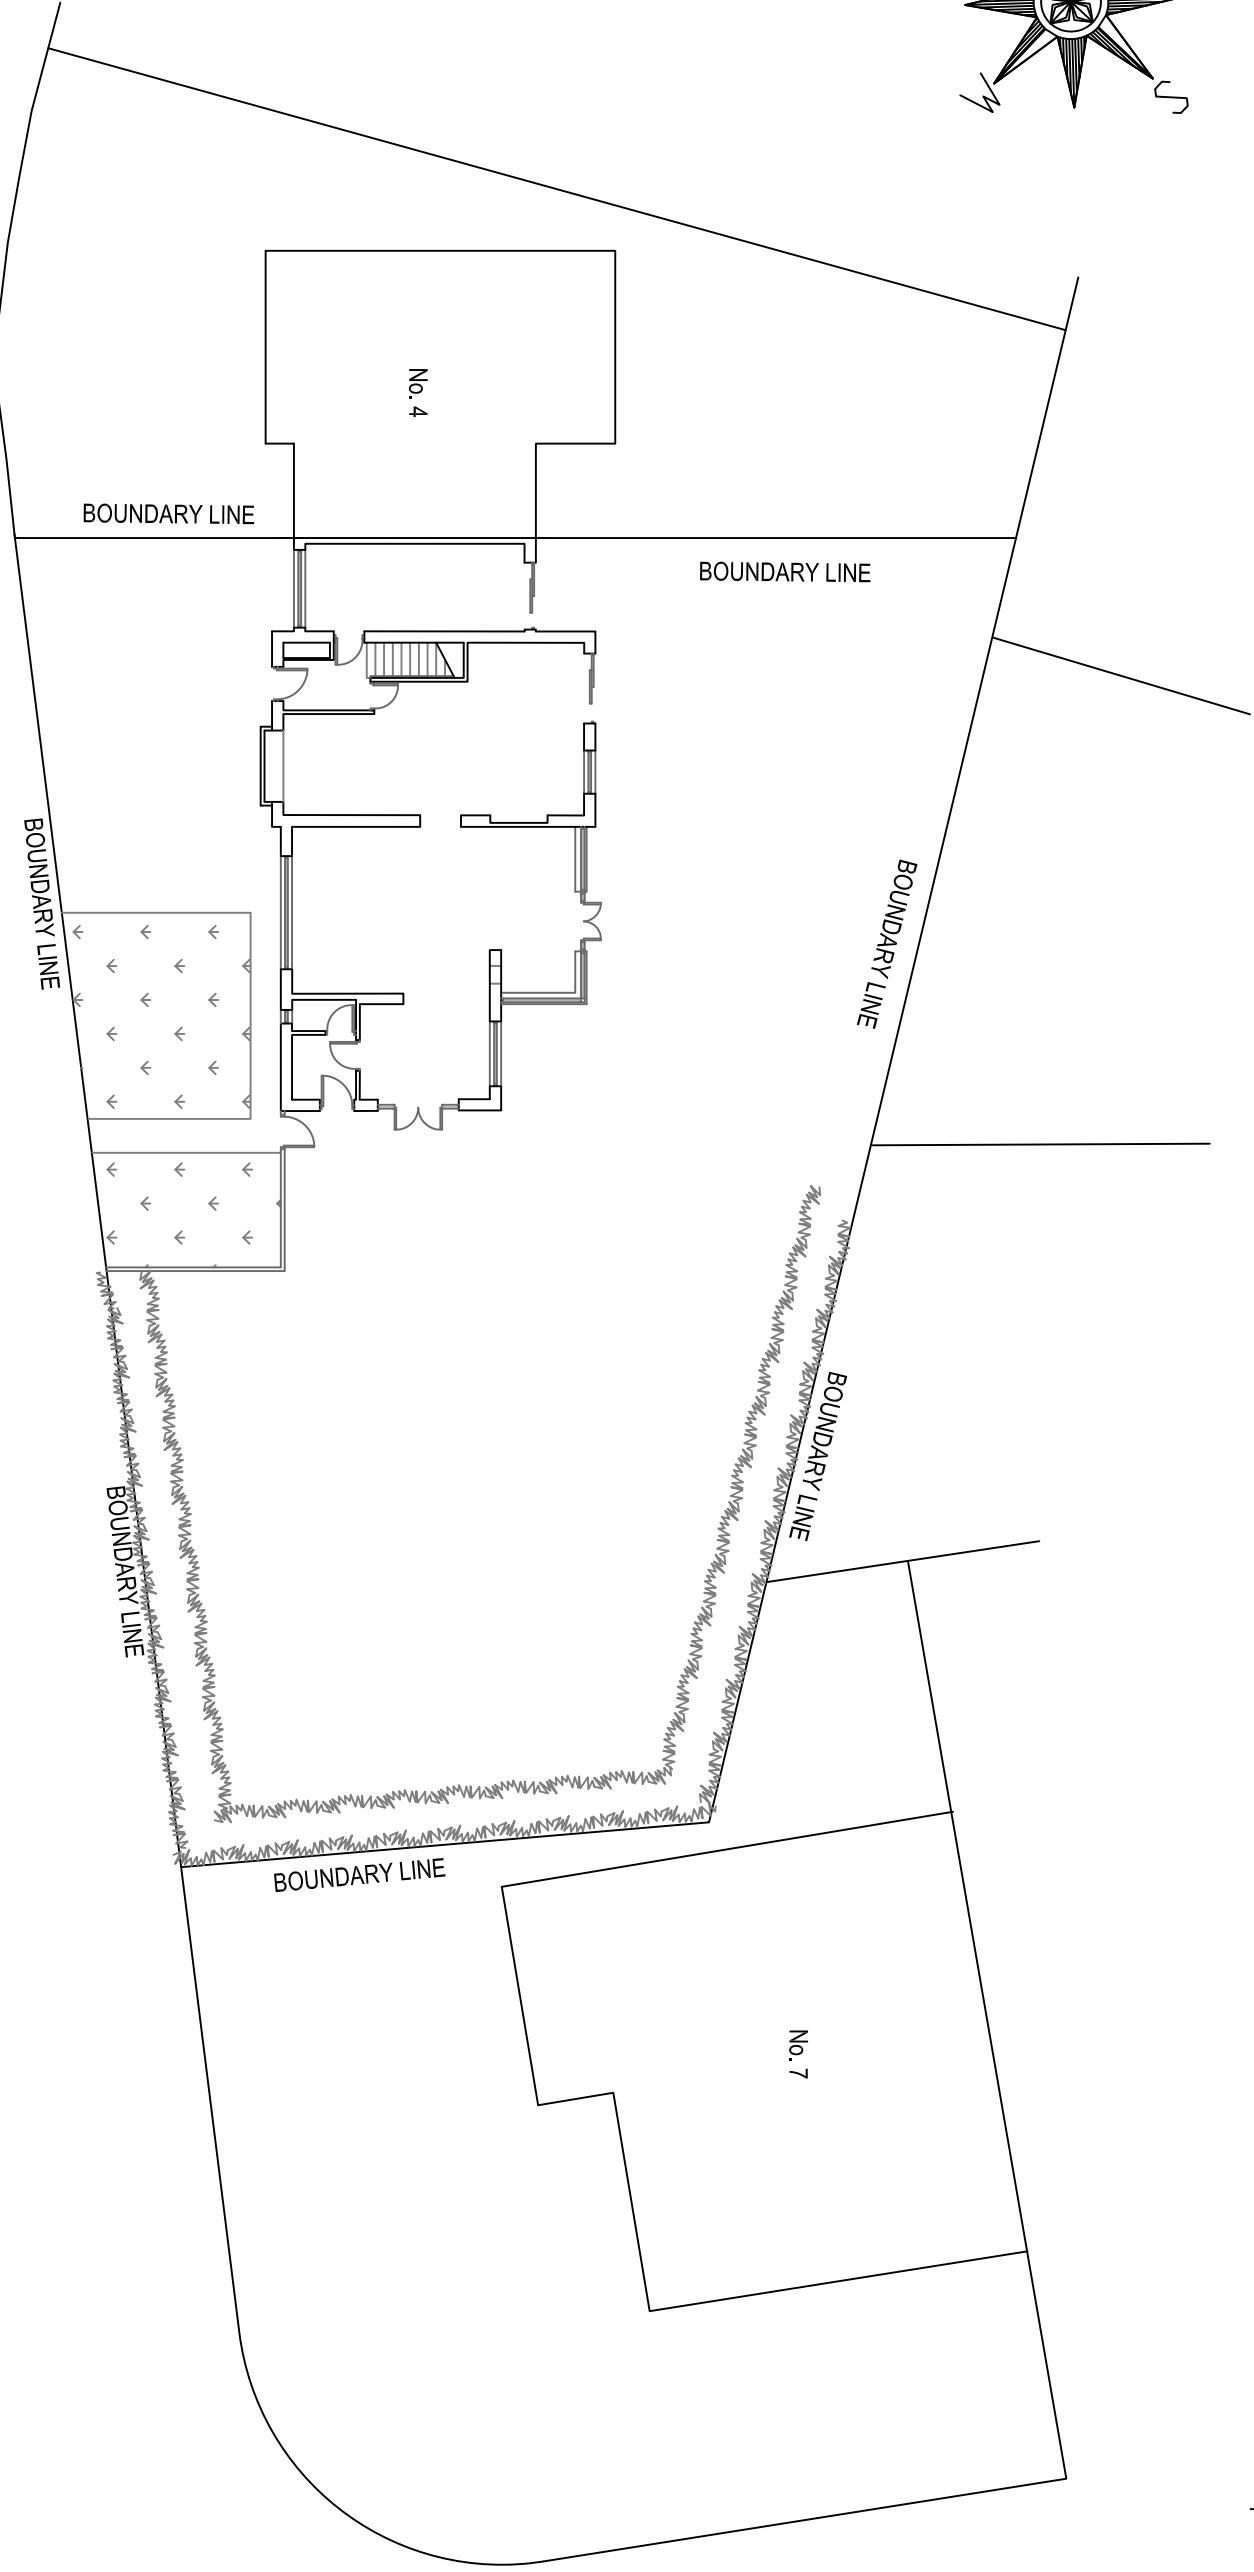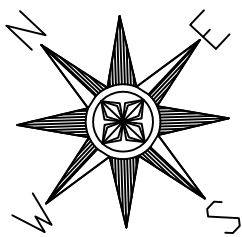

EXISTING SITE PLAN 1:200

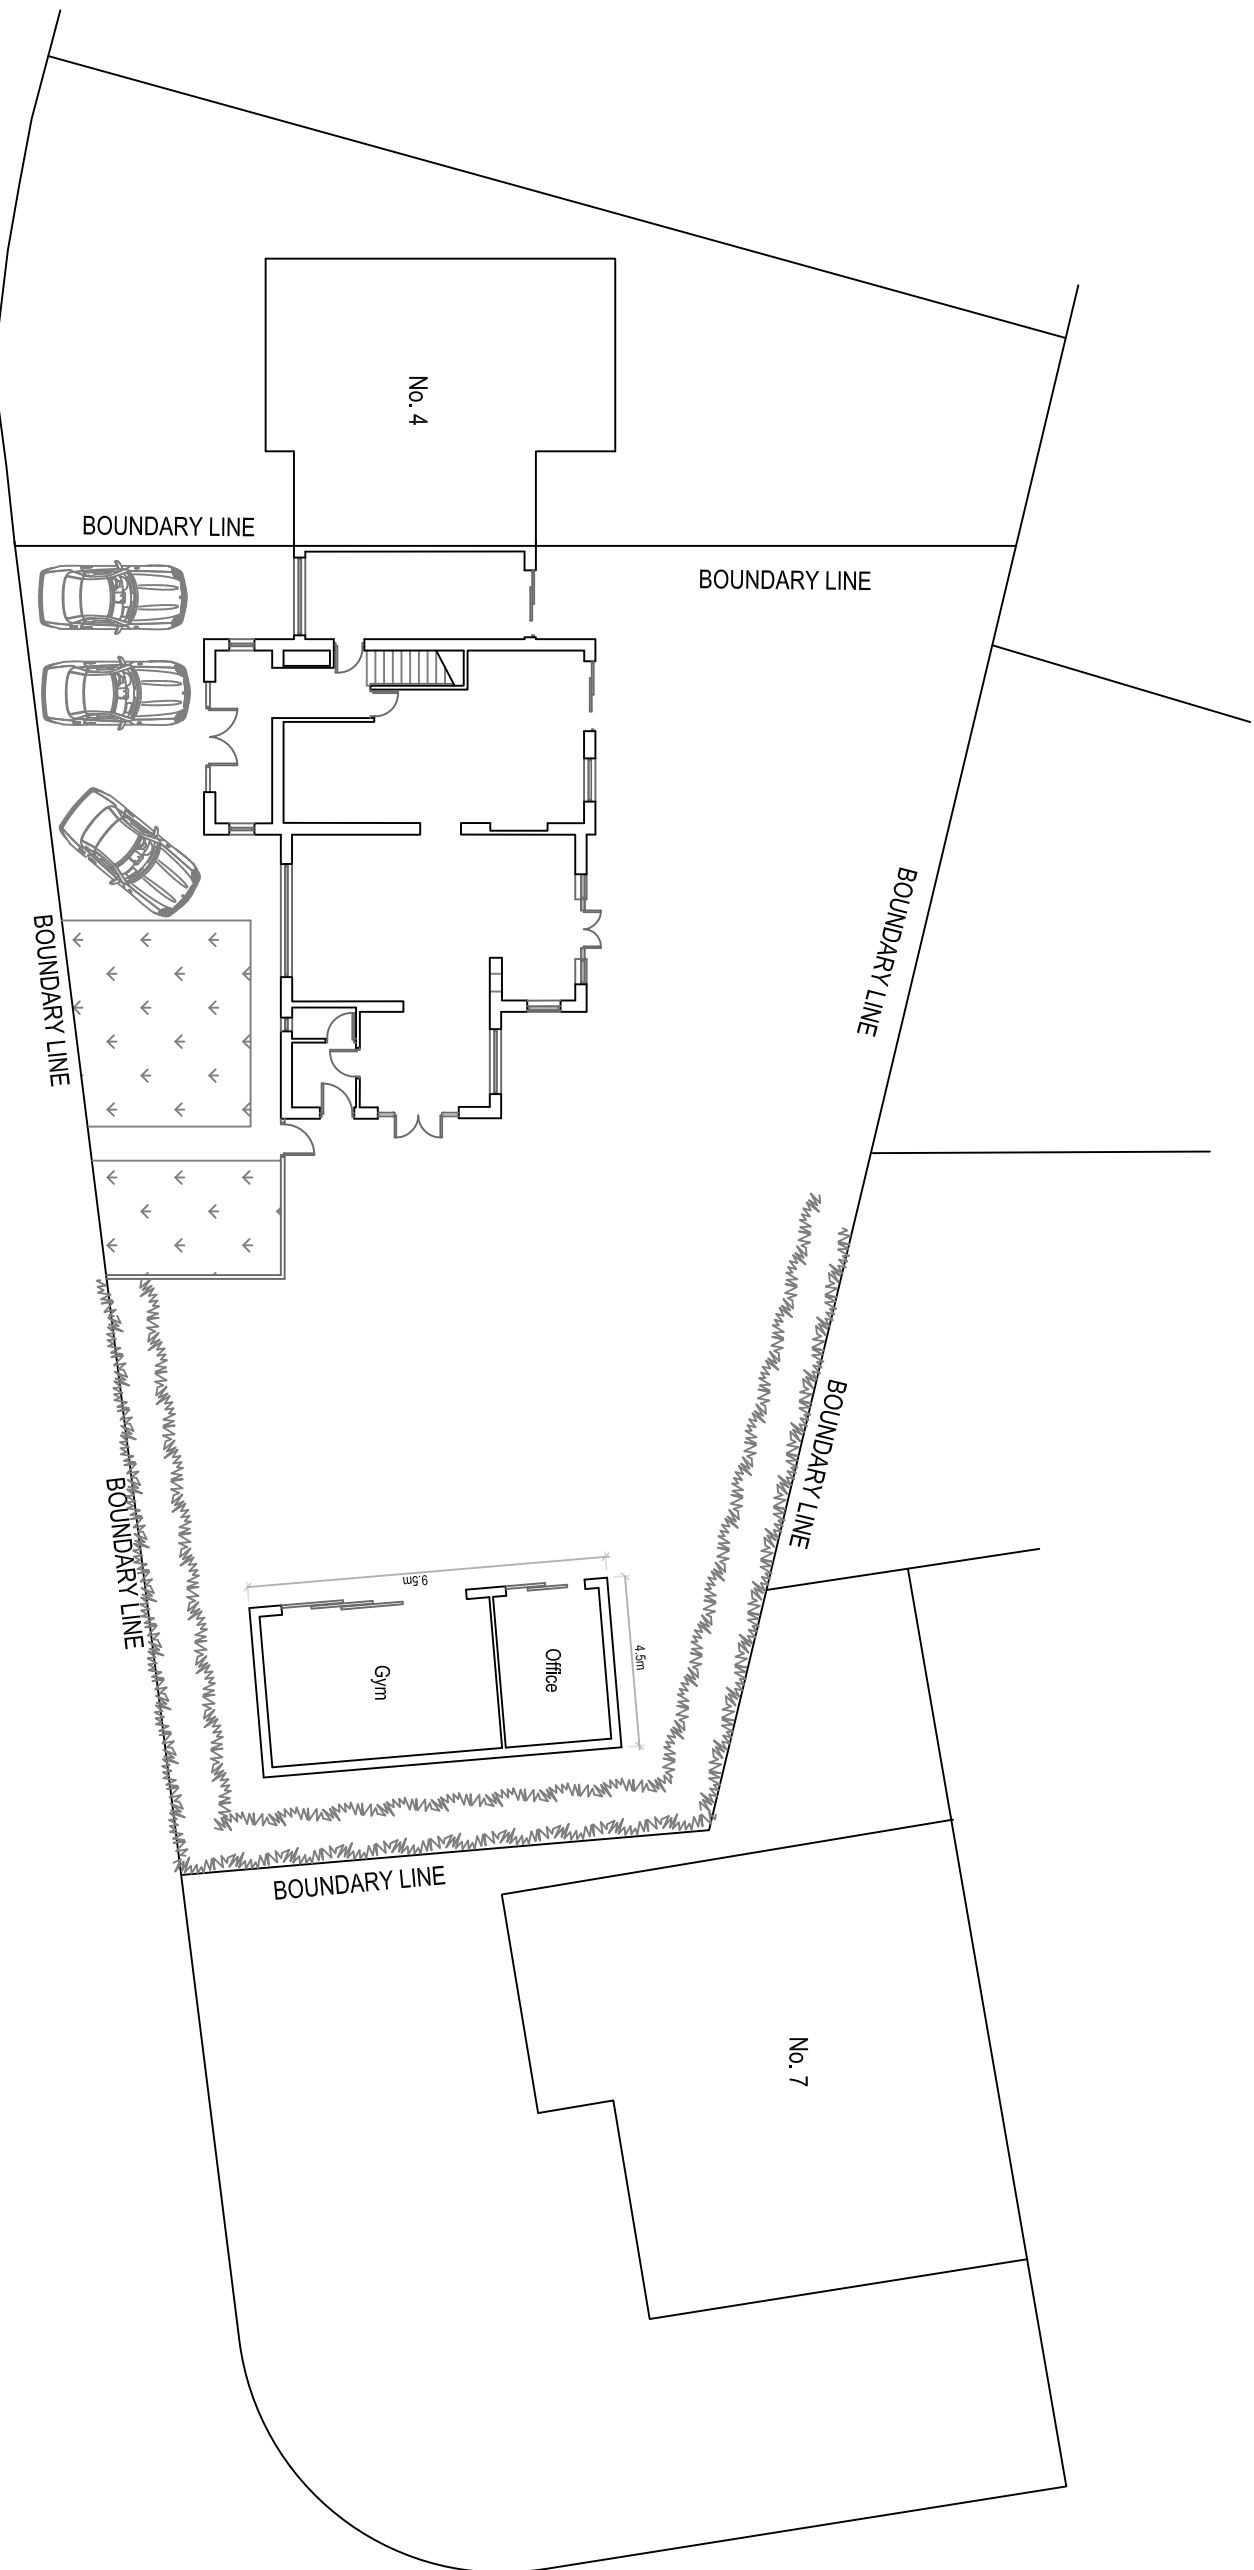

PROPOSED SITE PLAN 1:200

2 Watkins Drive
Prestwich, Manchester
M25 0DS

Existing & Proposed Plans
and Elevations

Drawn: CDW
Scale: 1:100 @ A1
Date: May 2022

2398_PRE_04_Planning

CDWP
CD Wilkinson Plans

tel: 07967 522401 email: cwi@cdwilkinsonplans.co.uk
5 Highmeadow, Manchester, M26 1YN