



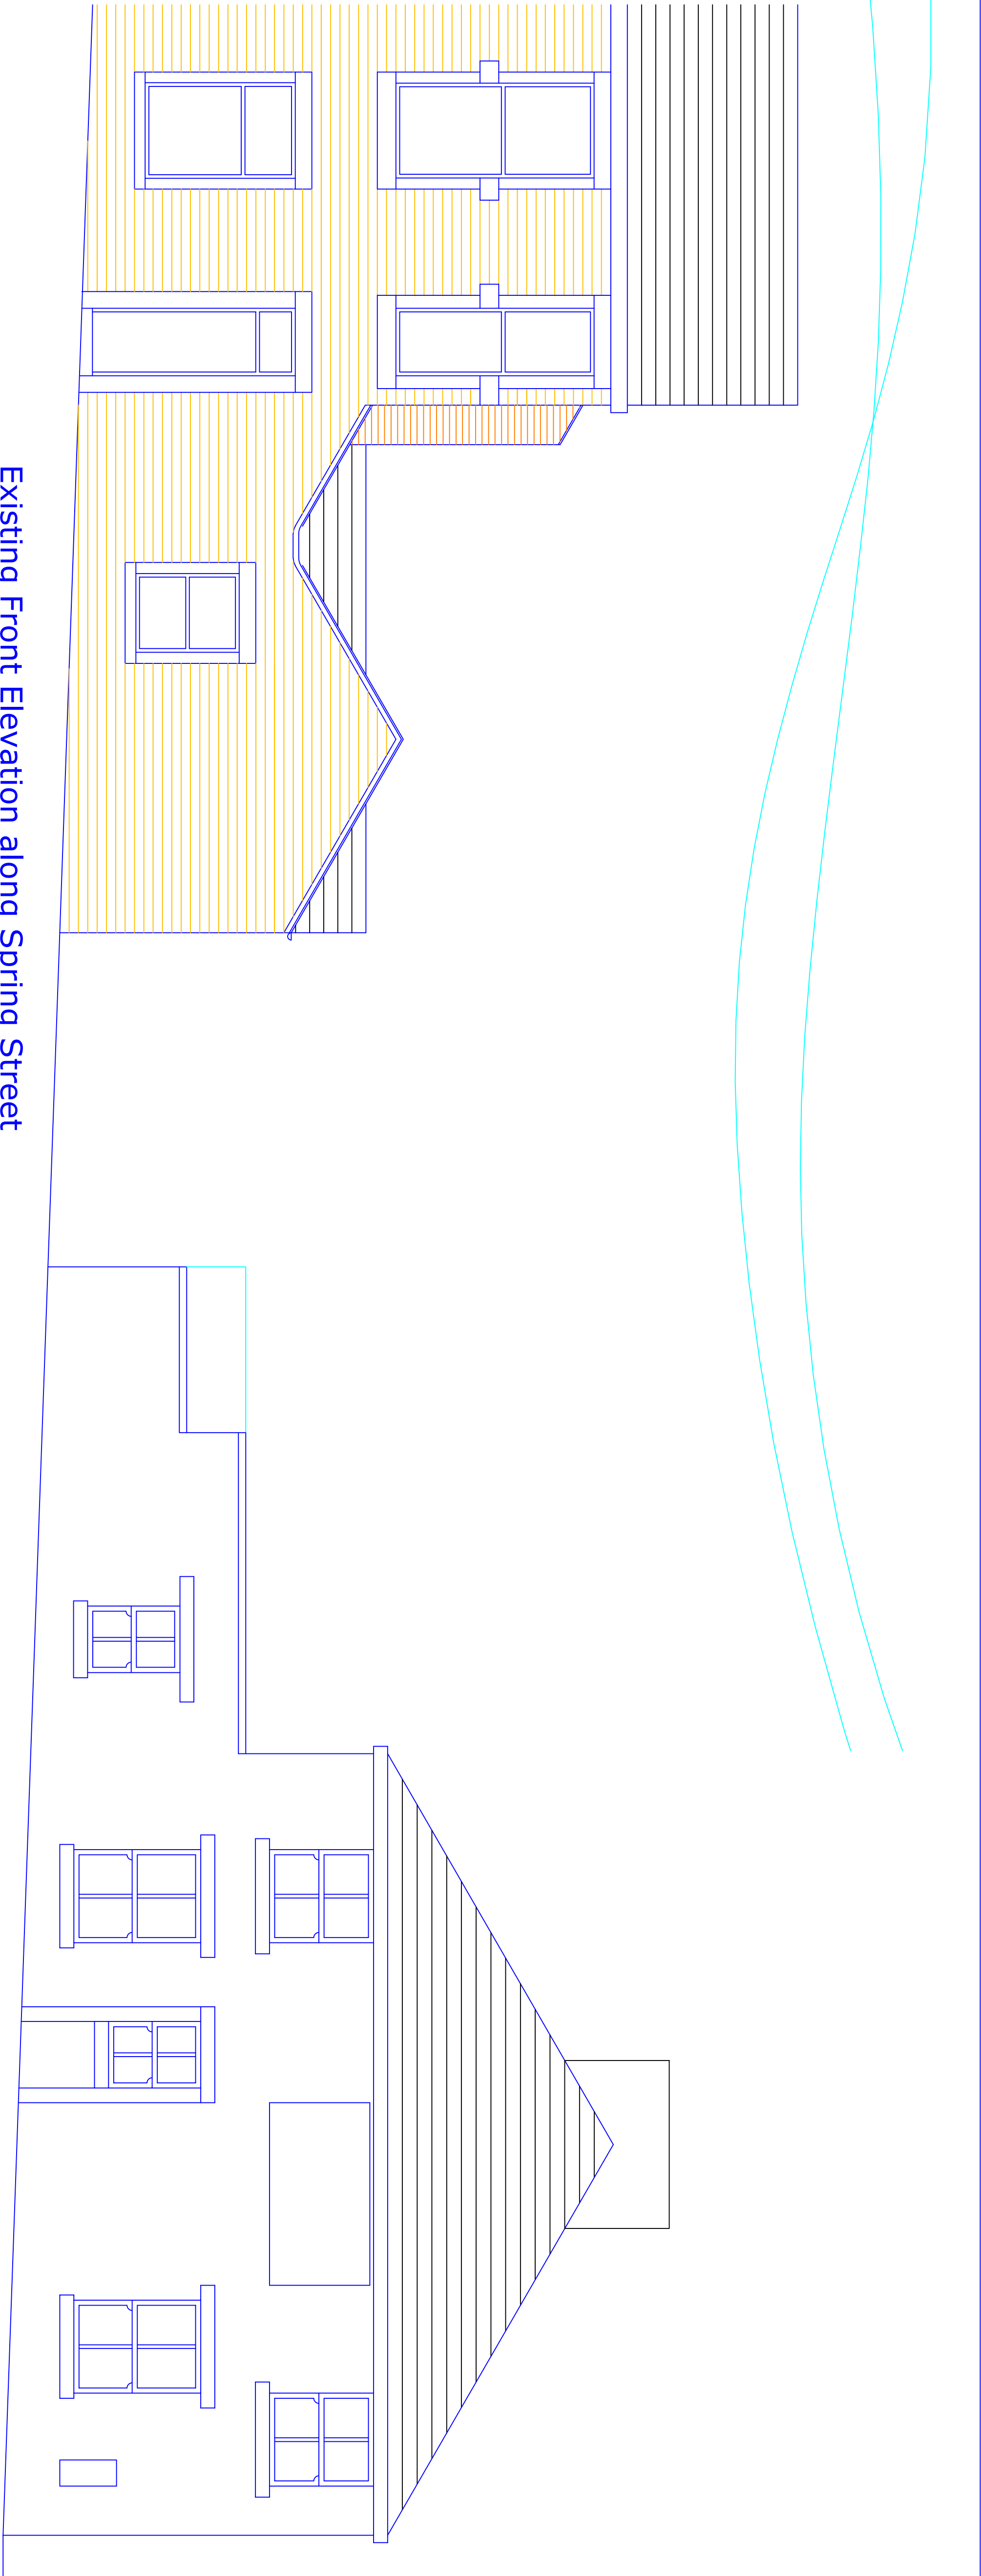

Existing Front Elevation along Spring Street

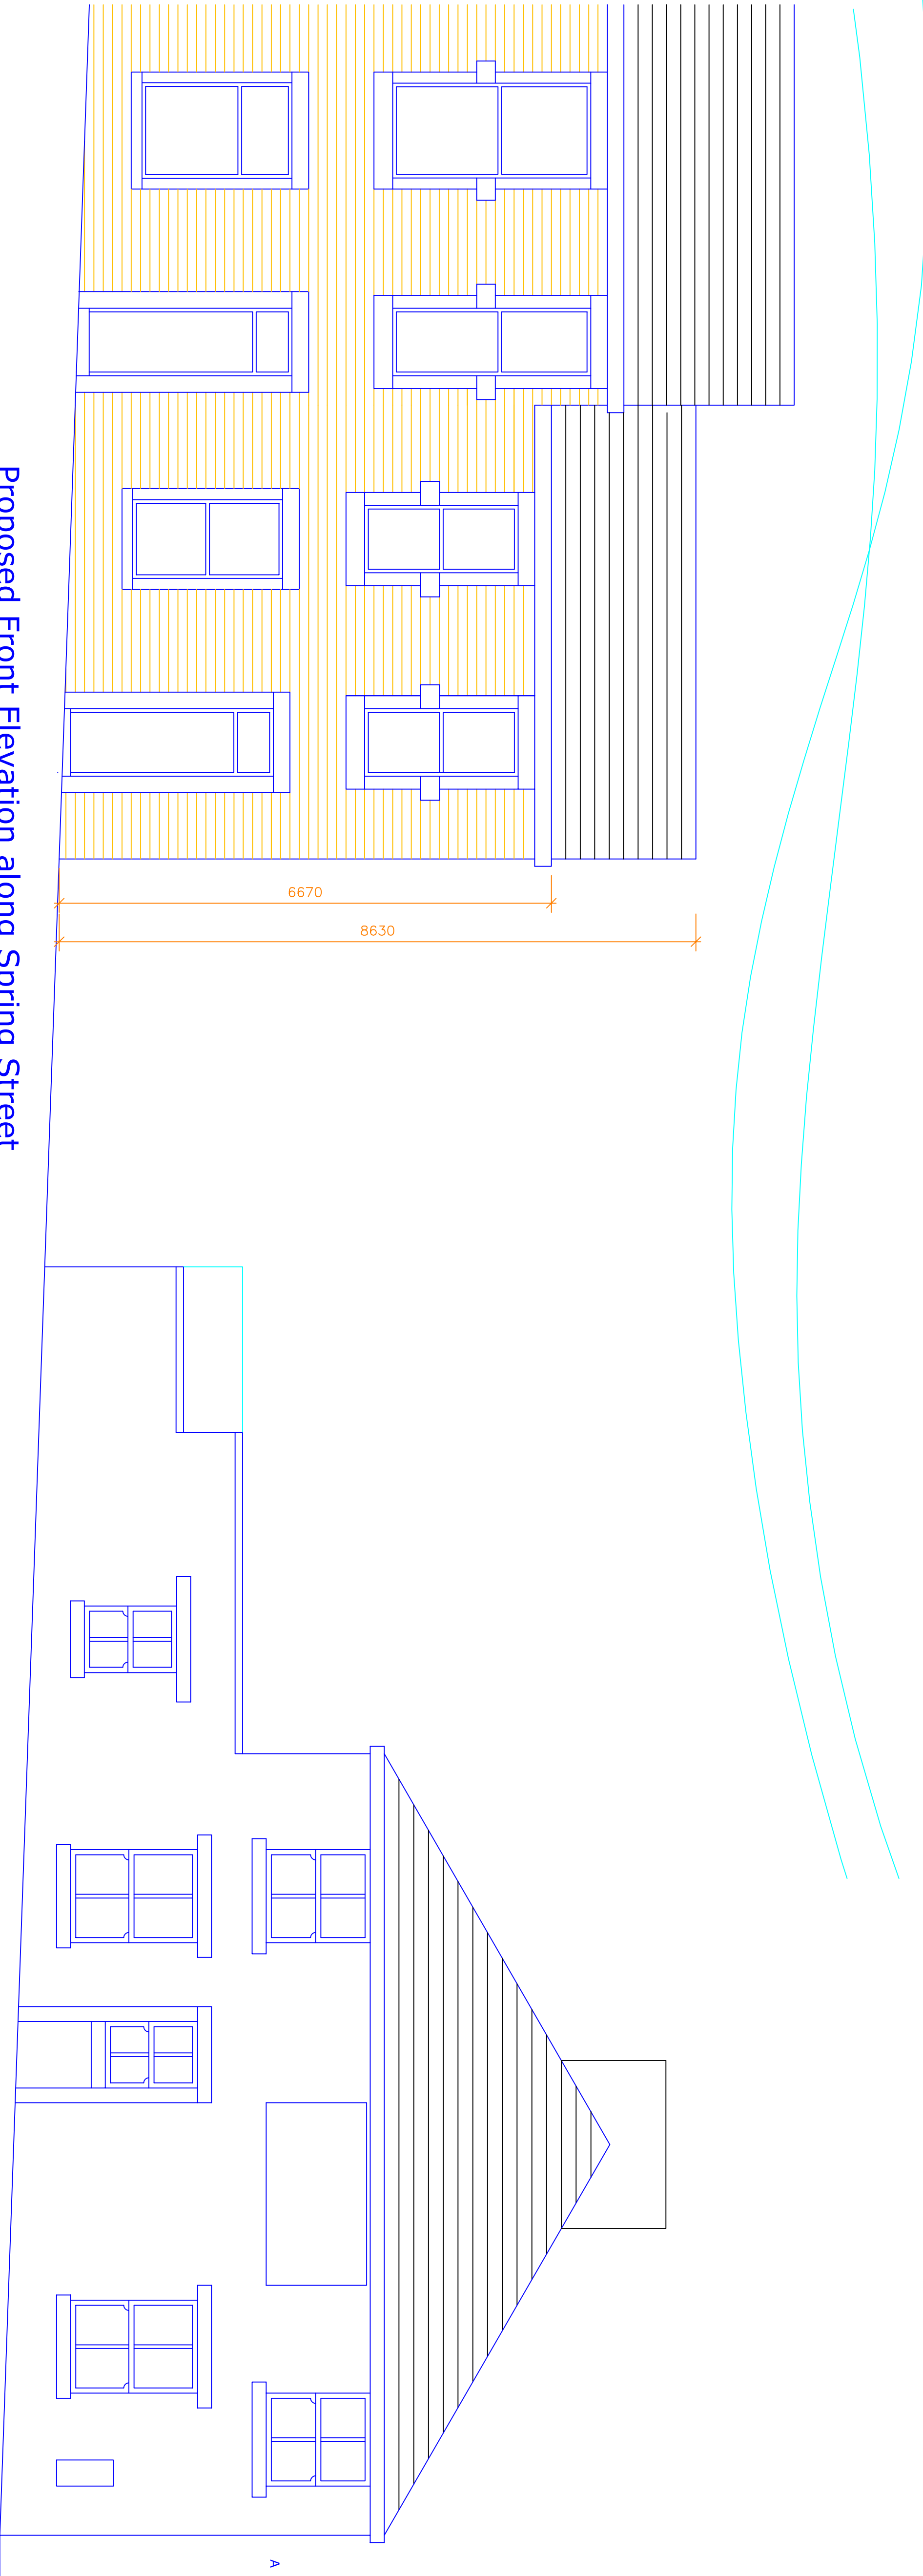

Proposed Front Elevation along Spring Street

Roof raised 760mm and The Major added 14.01.2026

0 1 2 3 m

Former Smithie Garage
Spring Street
BL0 9JQ
scale 1:50 at A1
July 2025

AW4-03A Existing and Proposed
Street Scene

P P Y design Ltd