




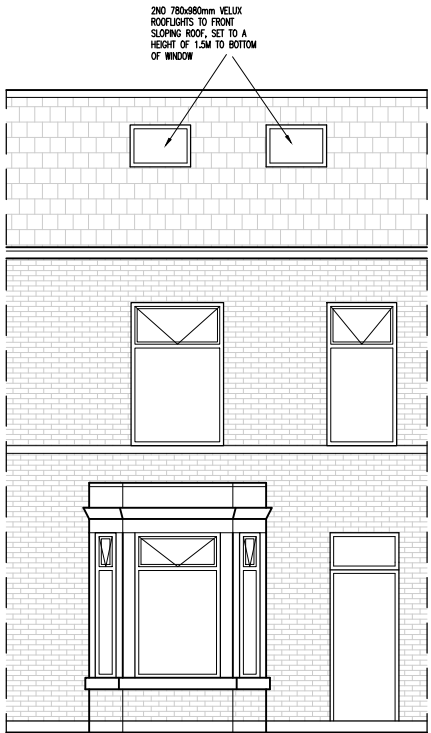

PROPOSED FRONT ELEVATION
1:100 @ A3

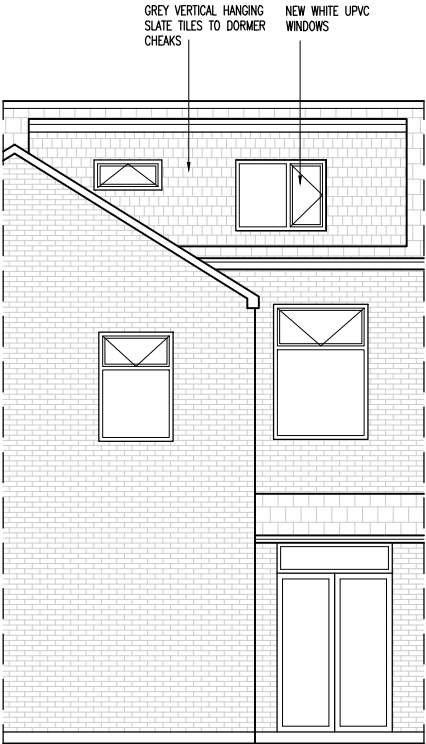

PROPOSED REAR ELEVATION
1:100 @ A3

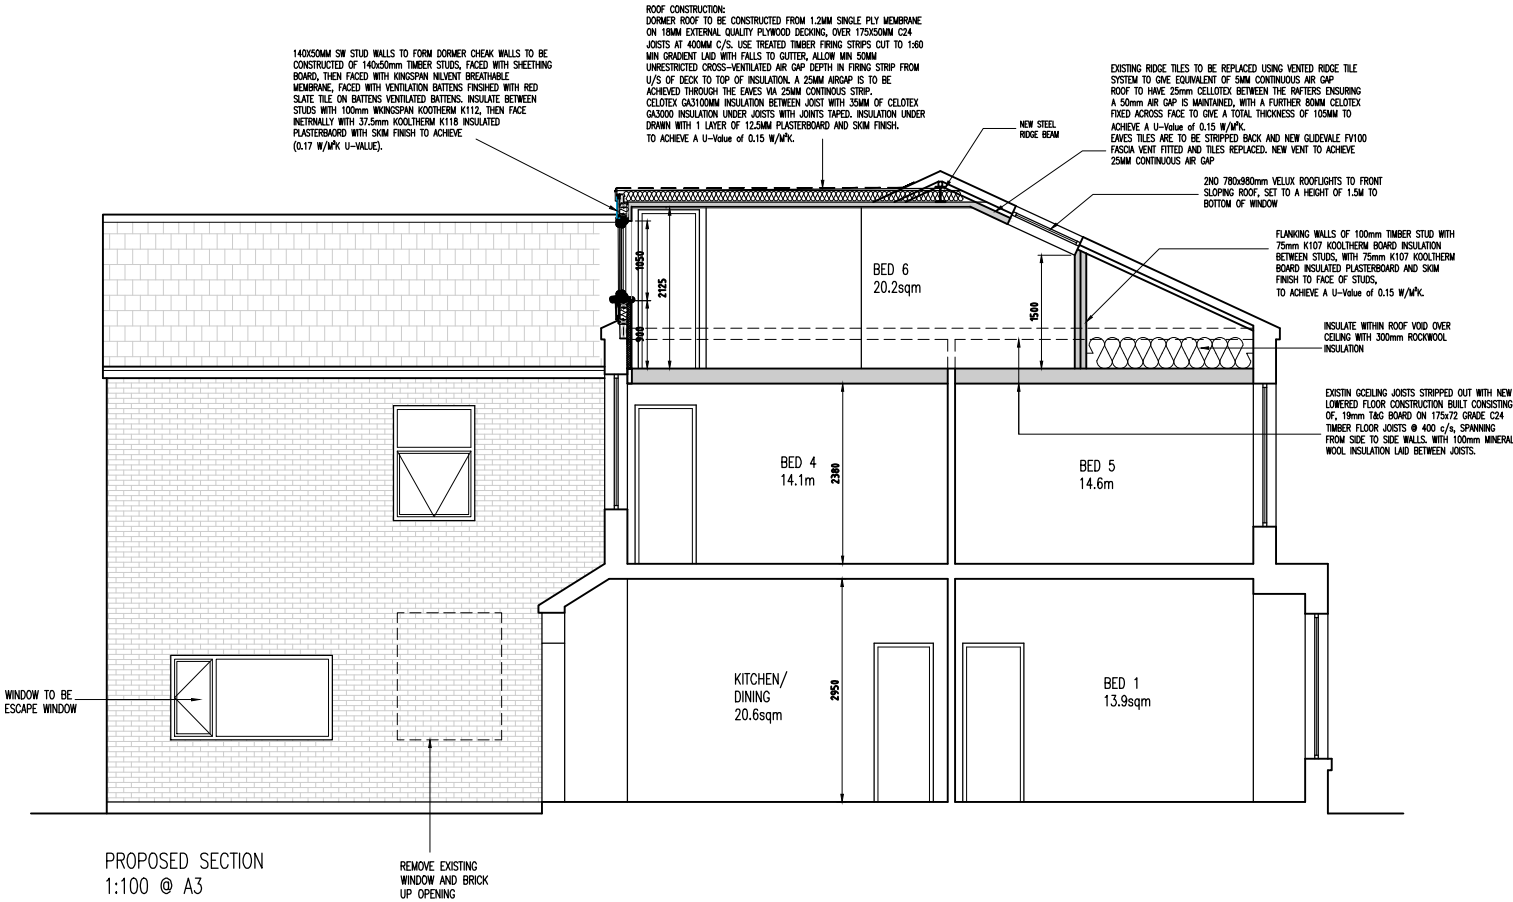

PROPOSED SECTION
1:100 @ A3



C1	HMO reduced to 6 bed, 6 person, with outrigger dormer omitted	23.12.25	MG
Rev	Amendments	Date	Ints
Mark Gordon Design + Associates			
Project			
12 MONMOUTH AVENUE BURY, BL9 5DU			
Drawing Title			
PROPOSED SECTION AND ELEVATIONS			
Drawn	MG	Checked	—
Date	AUG 2025	Scale	A3 1 : 100
Drawing No.	12MA/304/PL	Rev.	C1