


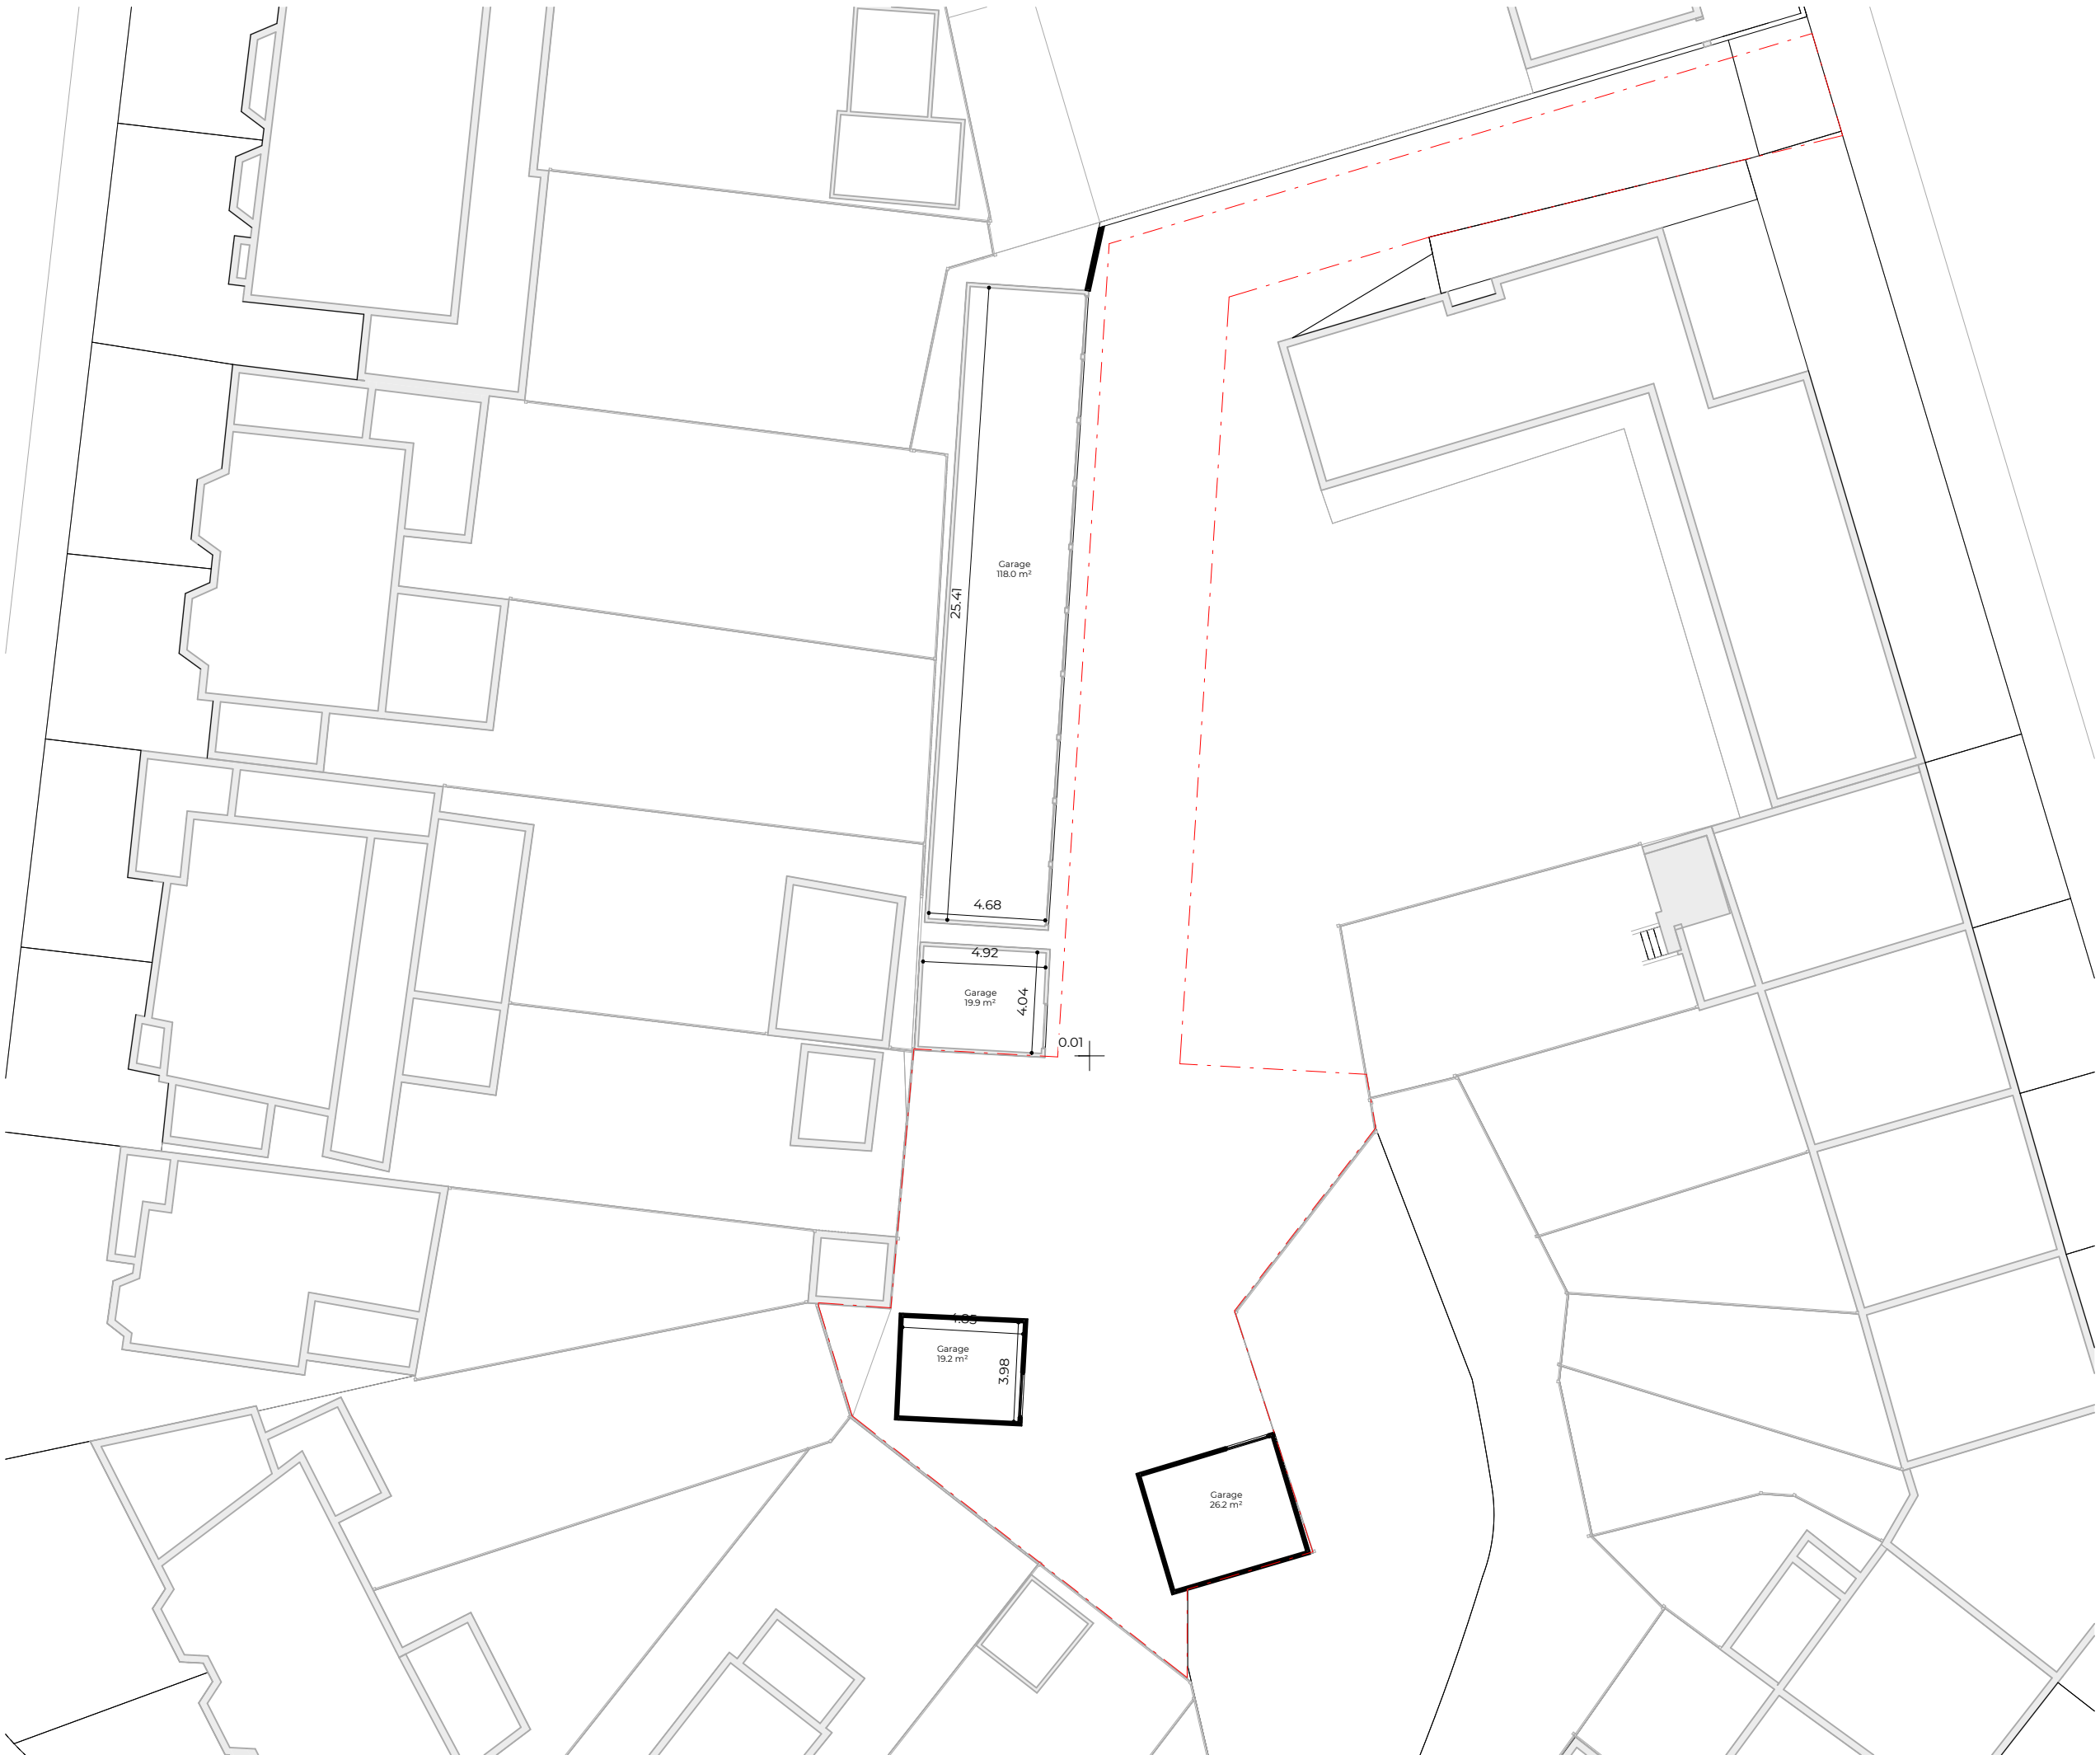


Rev No. Date Description

Notes:
Any inaccuracies or errors to be reported to the architect/surveyor immediately and prior to any work commencing. All dimensions to be verified on site. All work to comply with British Standards Code of practice. All external surfaces and materials to match existing. This drawing and all information provided within it is the copyright of UPP Consultants Ltd. and reproduction without prior consent is strictly forbidden.

Dwg No 069SA-A-03-001 Drawn SB

Drawing Existing Ground Floor Plan Checked JM

Scale 1:250 @ A3 Issue Date 23.04.25

 

Project Address
Land to rear of 69 Sandy Lane/Lowther Court, Prestwich, Manchester, M25 9PS

Client MC Housing Ltd Status For Planning

