
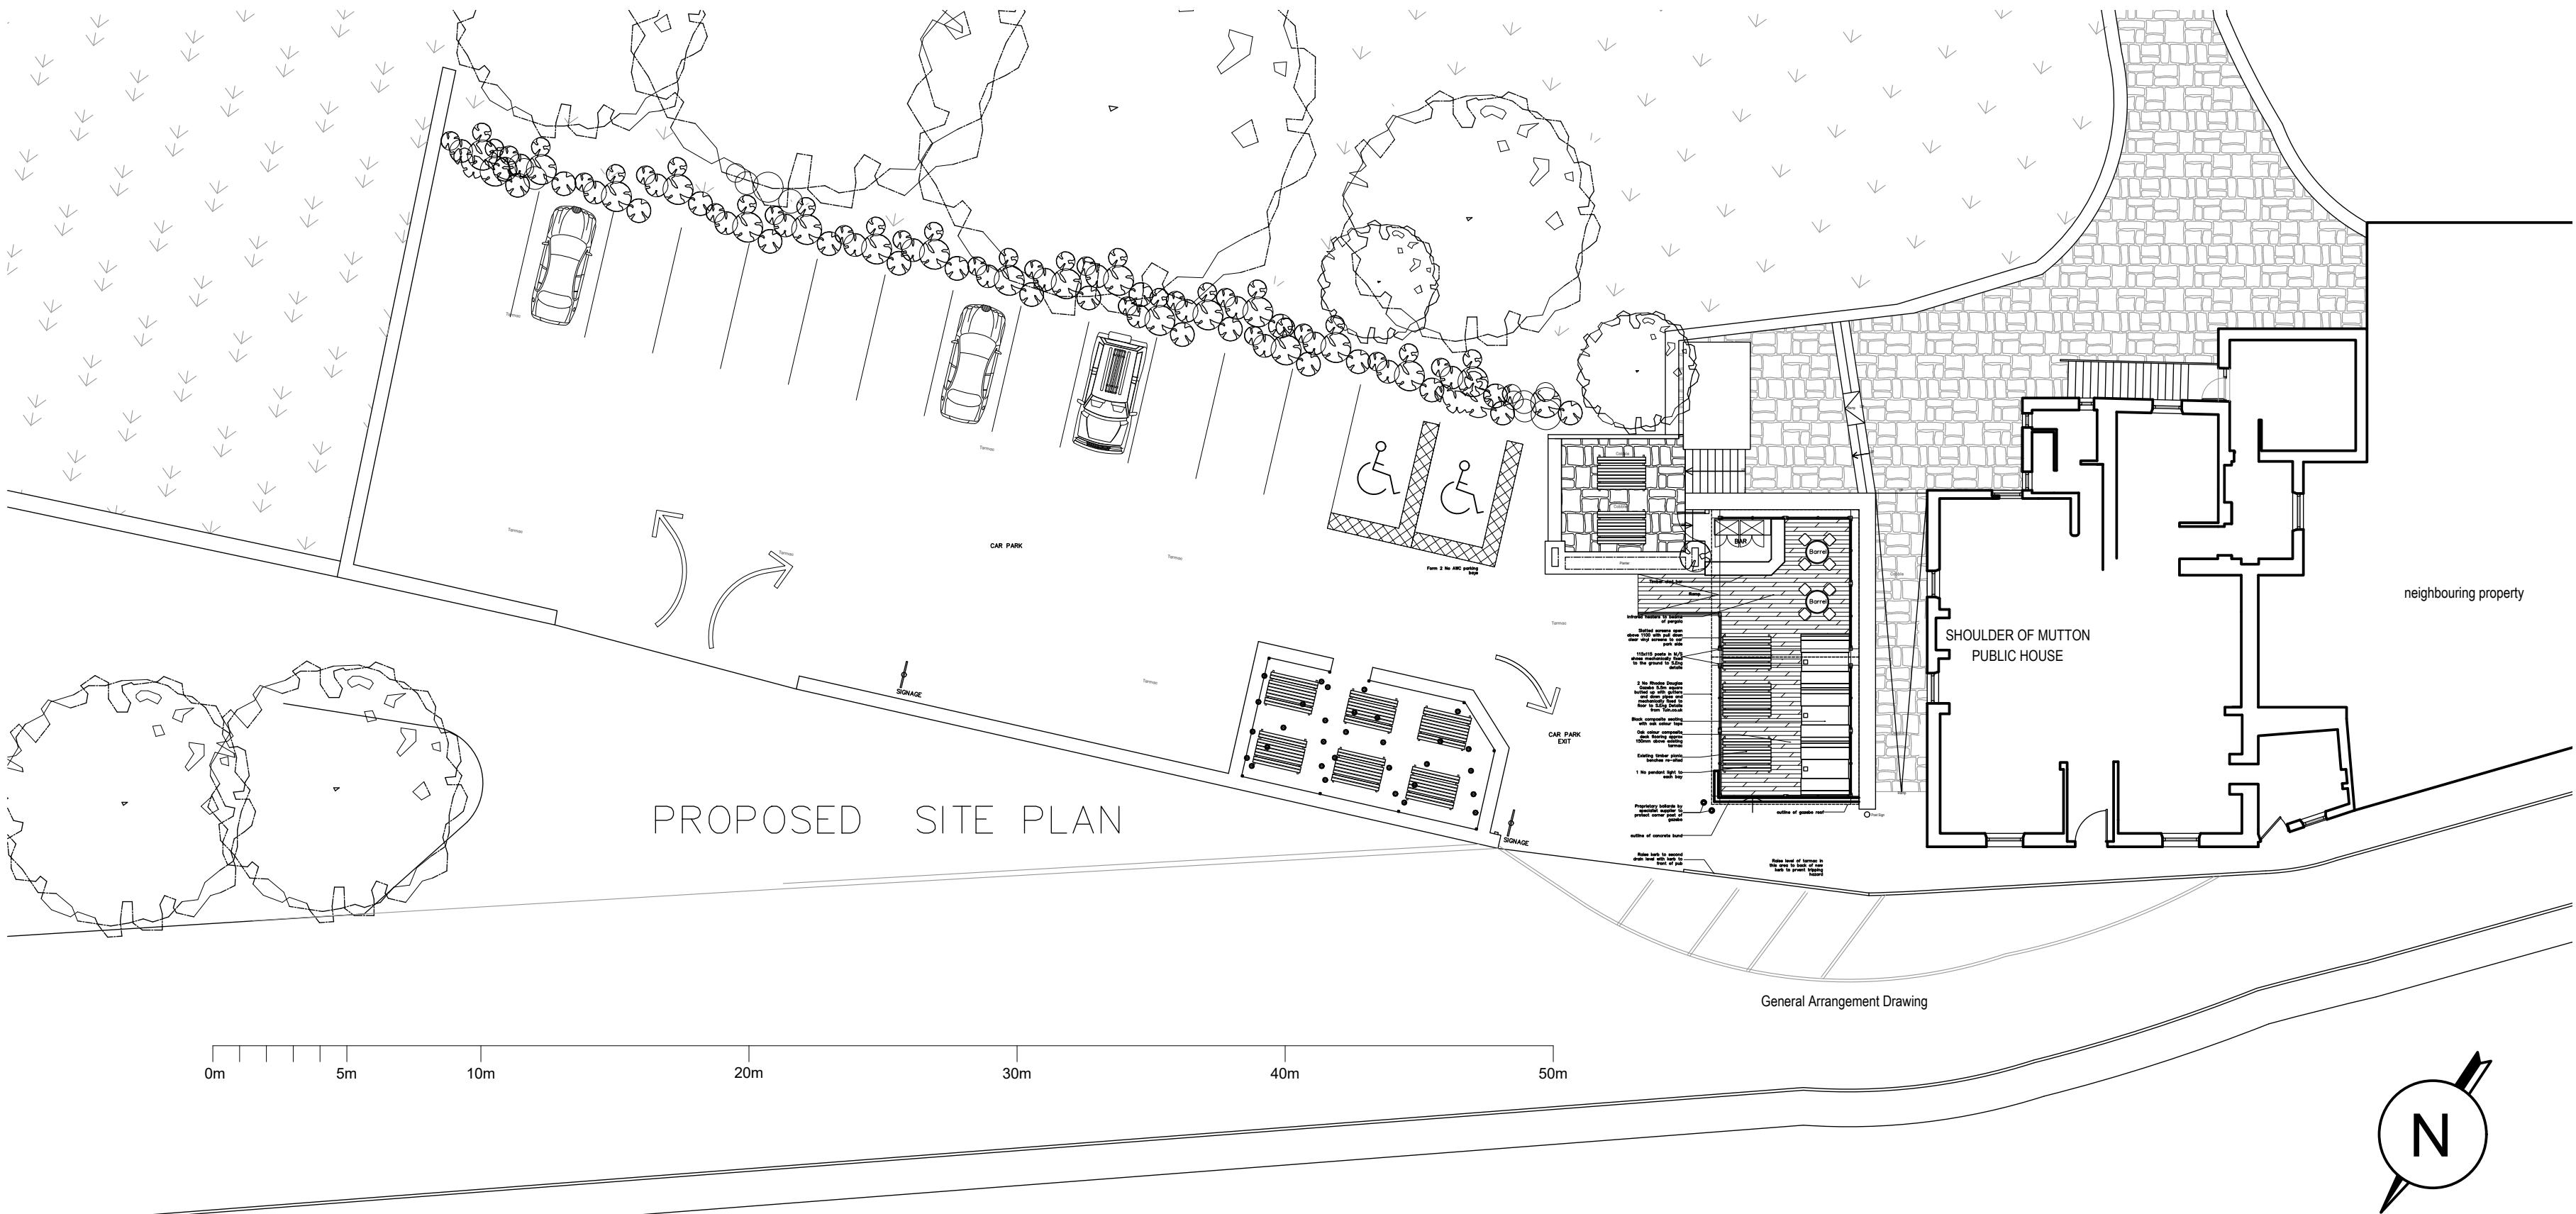


NOTES

This drawing is copyright and must not be reproduced without the written permission of the designer. Contractors are to check all sizes and dimensions before setting out any site or shop work. Any errors or discrepancies to be reported to the designer. Samples and drawings for all manufactured joinery supplied by Contractors to be approved by IMD prior to manufacture. CDM 2015 Designers Risk Assessment. All works to be carried out under CDM regulations. Contractor to ensure all relevant codes of practice and regulations for the proposed works are adhered to. No residual risk within the attached design unless specifically stated with the attached schedule. Do not scale off this drawing.

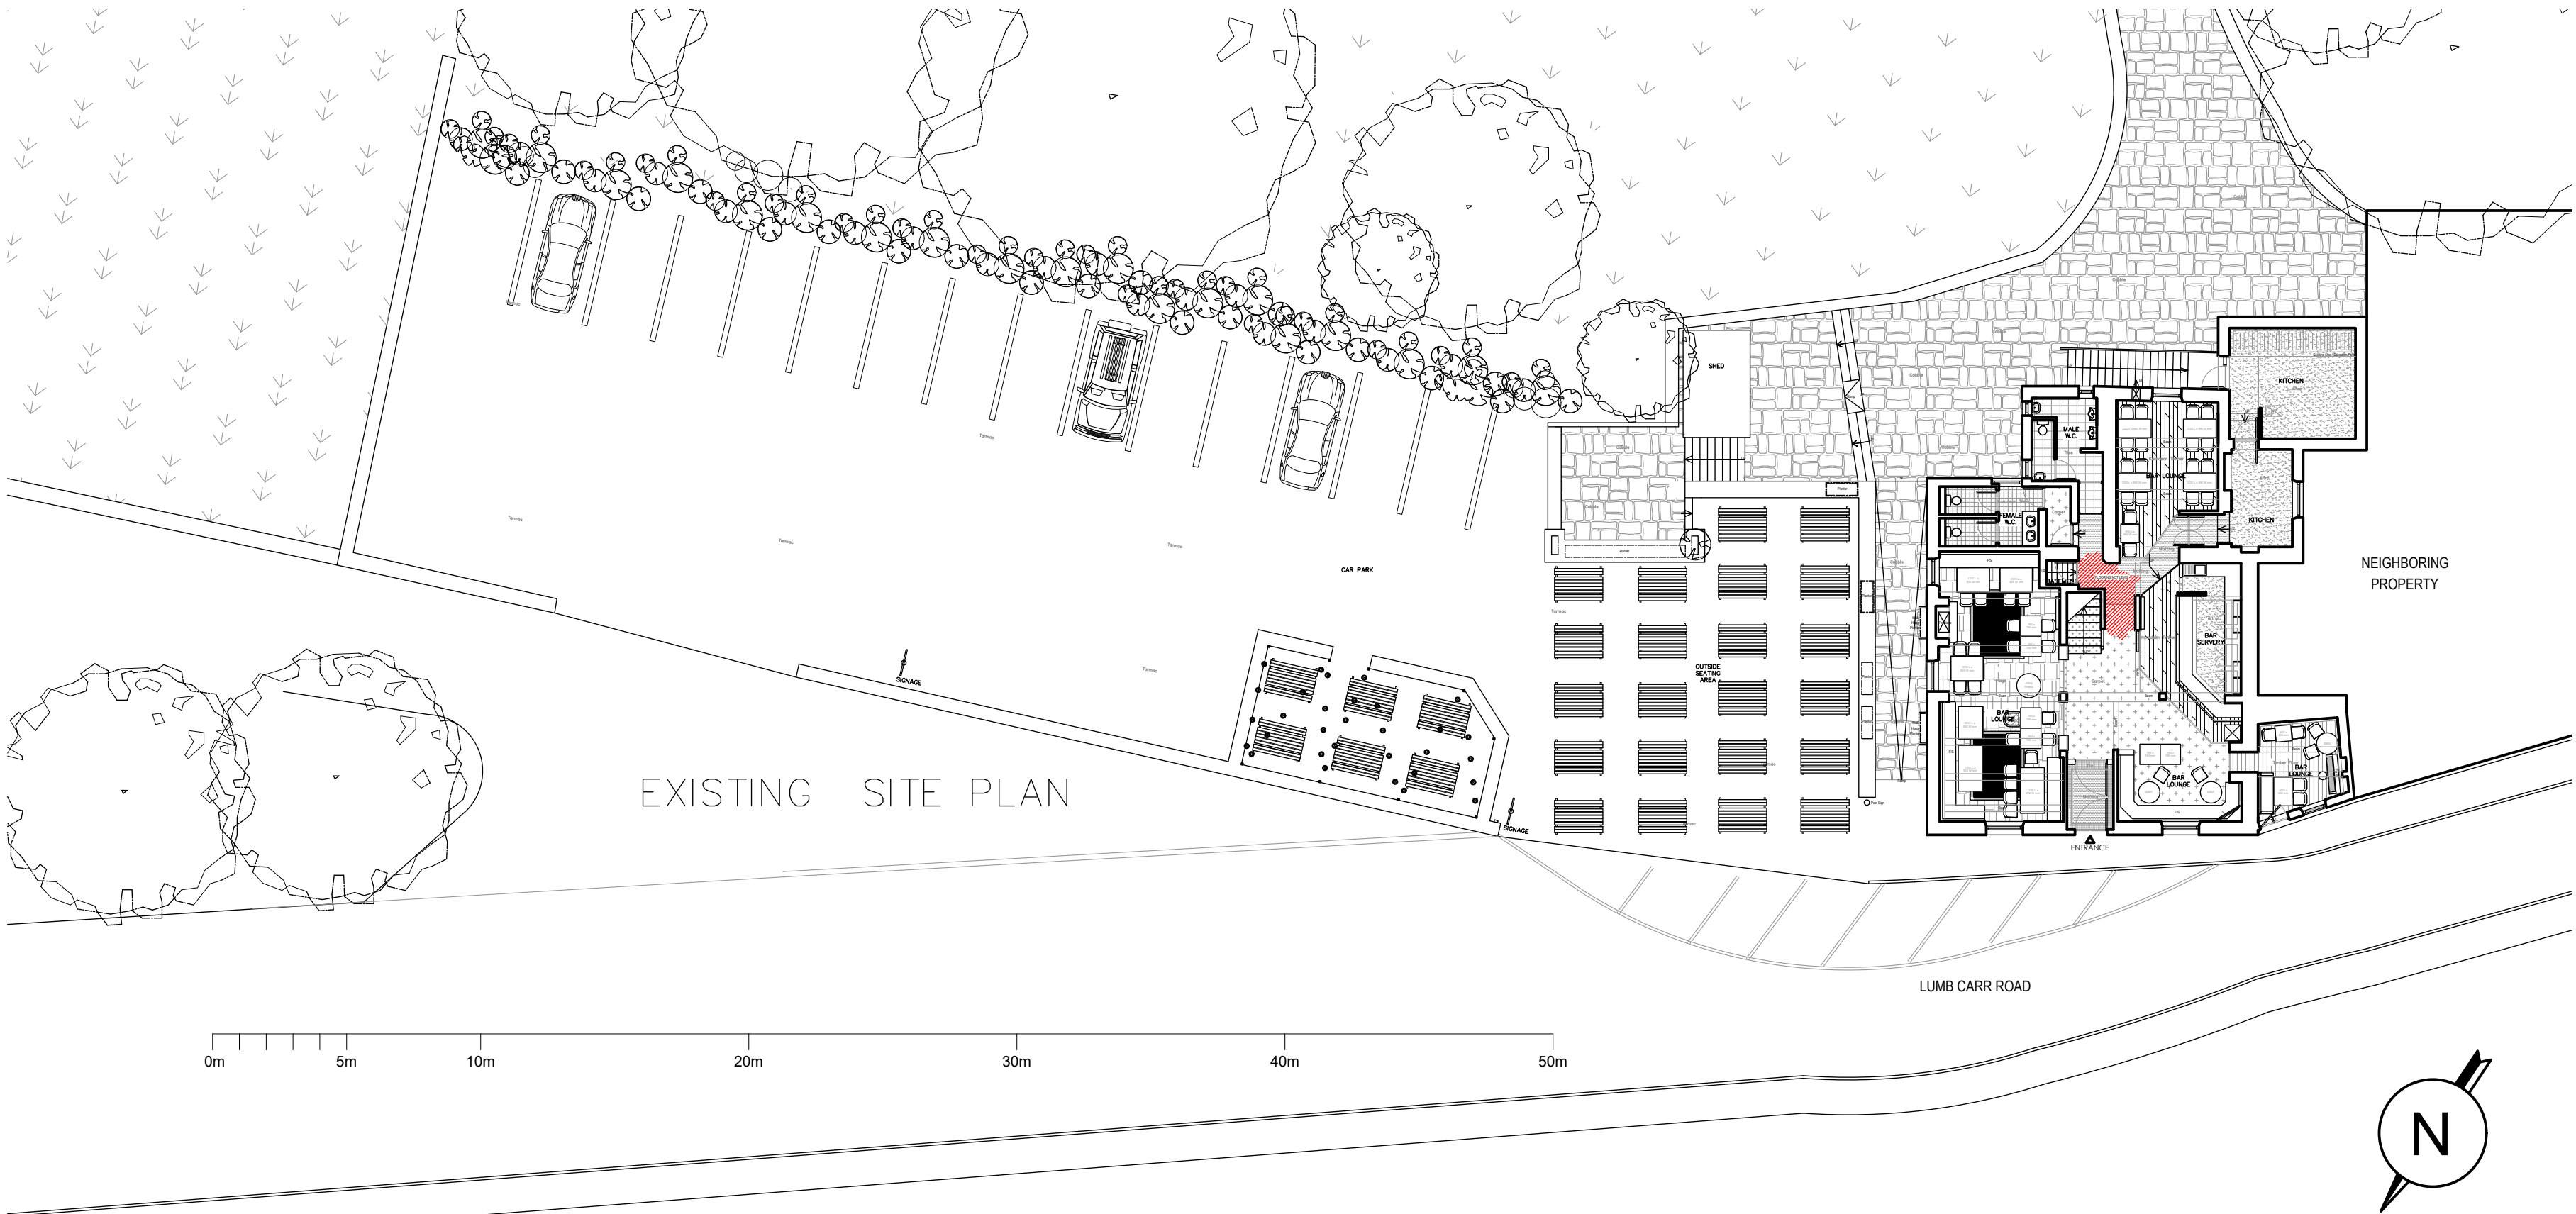

Rev: Description 00.00.00

TITLE:
Existing and Proposed Site Plans

PROJECT:
The Shoulder Of Mutton, Holcombe

CLIENT:
Stonegate Group

DRAWN BY: SCALE:
1:200 © A1

DATE: DWG NO: REV:
May 2025 1548.04 .

imd
AND ASSOCIATES LTD
1 Sentinel Court, Wilkinson Way
Blackburn, Lancashire BB1 2EH
t: 01254 696989 e:
info@imdandassociates.co.uk