



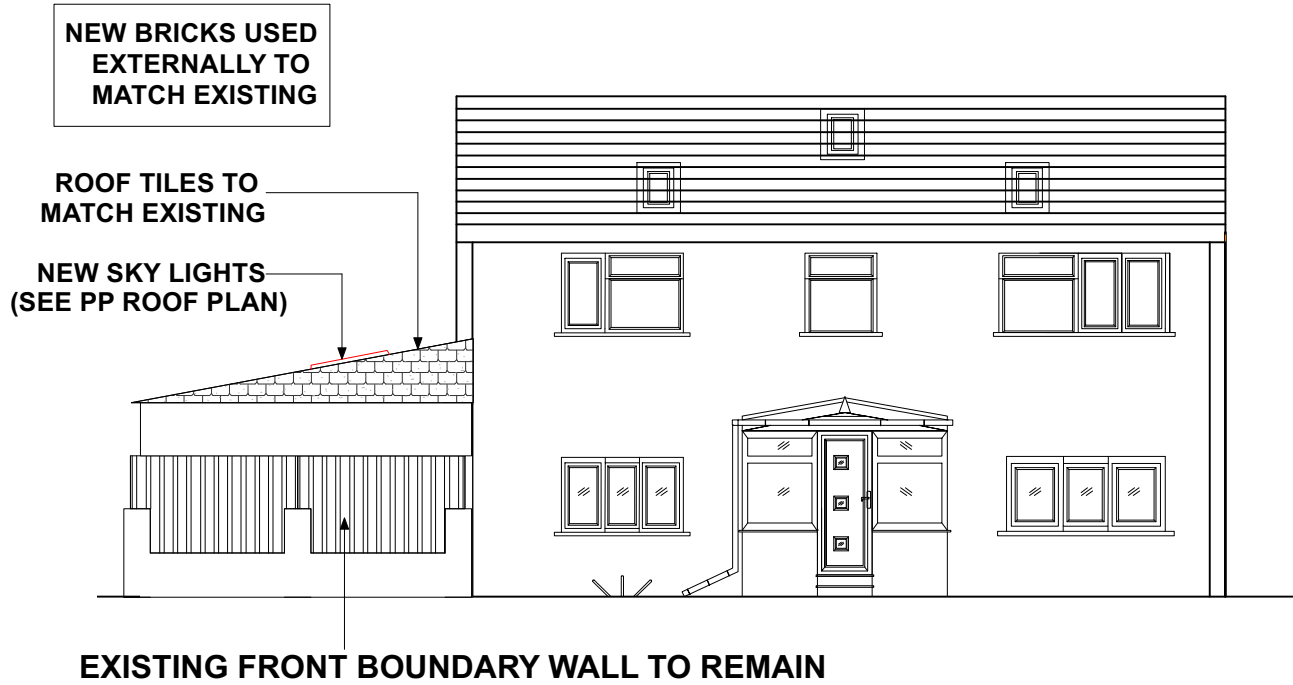


PP FRONT ELEVATION
SCALE:1:100

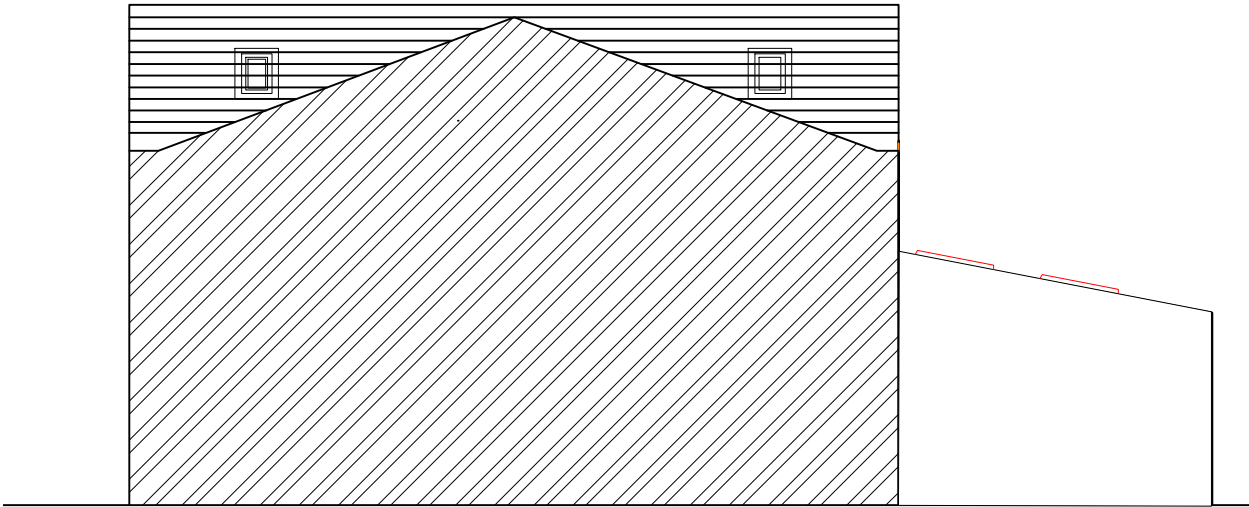

PP SIDE ELEVATION FACING SANDOWN RD
SCALE:1:100



PP REAR/GABLE ELEVATION
SCALE:1:100

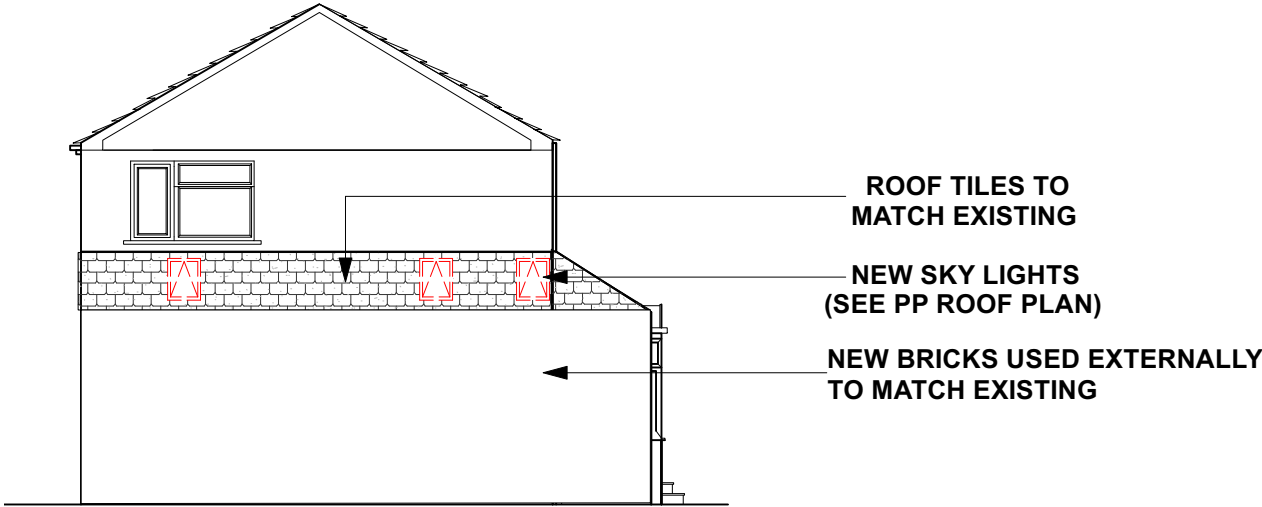

PP ELEVATION FACING SIDE OF No.4 LANGDALE DR
SCALE:1:100

This drawing must not be reproduced without permission from NM Architectural Services LTD. DO NOT scale of this drawing. All Dimensions are to be checked on site by the contractor/sub contractor. Any discrepancies to be reported to NM Architectural services LTD.

Client Name: Mr And Mrs Mustafa	Drawing Title: Proposed Elevations	Project Type: Residential - Extension			Check By: MN	Date:	Revision Notes:		
						21.09.2024			
Project Address: 2 LANGDALE DRIVE, UNSWORTH, BURY, BL9 8HP	Drawing Type: PLANNING SUBMISSION	Dwg No:	LDD:006	Scale:	1:100	Rev: -			