



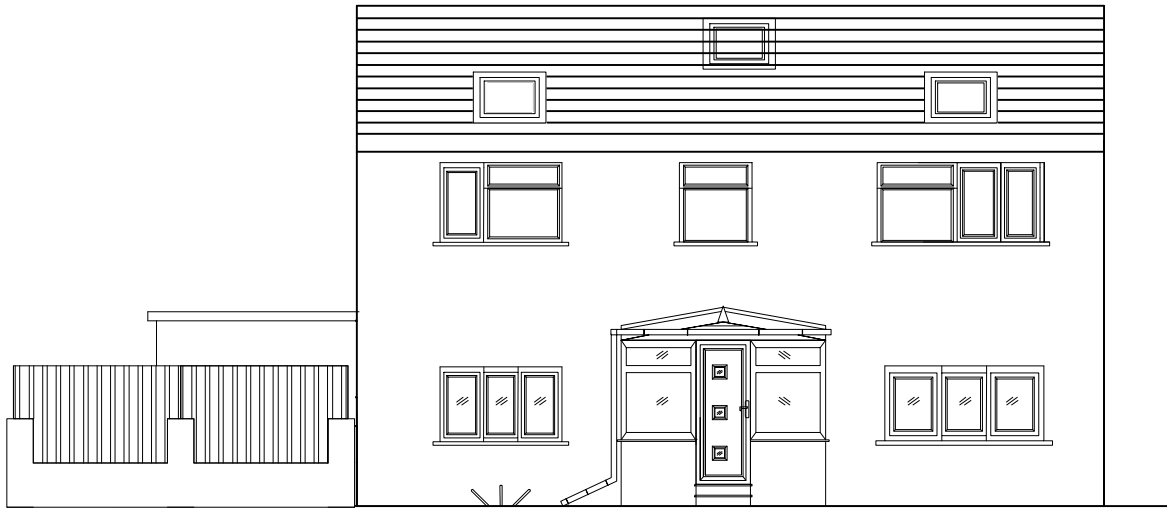

EX FRONT ELEVATION
SCALE:1:100



EX SIDE ELEVATION FACING SANDOWN RD
SCALE:1:100

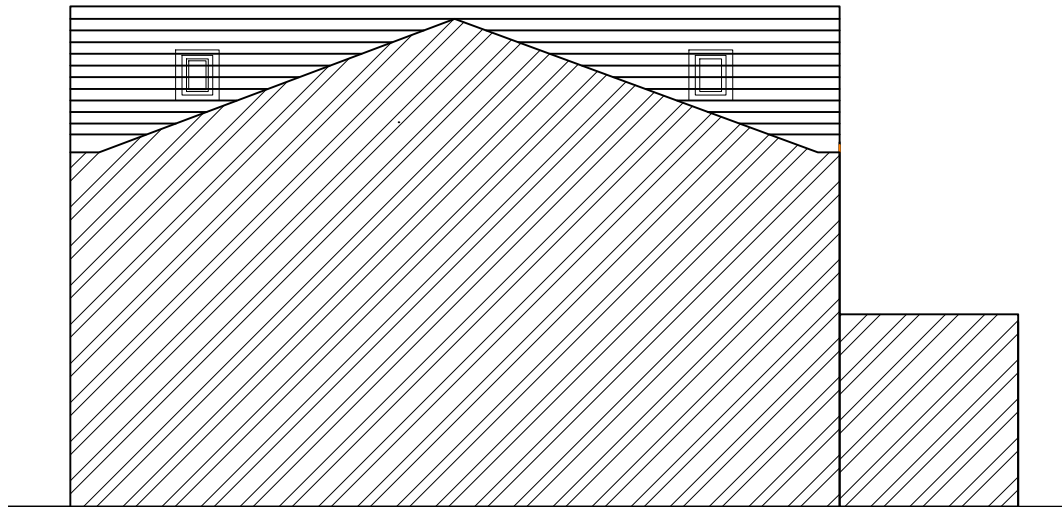

EX REAR/GABLE ELEVATION
SCALE:1:100



EX SIDE FACING SIDE OF No.4 LANGDALE DR
SCALE:1:100

This drawing must not be reproduced without permission from NM Architectural Services LTD. DO NOT scale of this drawing. All Dimensions are to be checked on site by the contractor/sub contractor. Any discrepancies to be reported to NM Architectural services LTD.

Client Name: Mr And Mrs Mustafa	Drawing Title: Existing Elevations	Project Type: Residential - Extension		Check By: MN	Date: 21.09.2024	Revision Notes:	
Project Address: 2 LANGDALE DRIVE, UNSWORTH, BURY, BL9 8HP	Drawing Type: PLANNING SUBMISSION	Dwg No:	LDD:004	Scale:	1:100	Rev:	-

NM.