


MANOR STREET

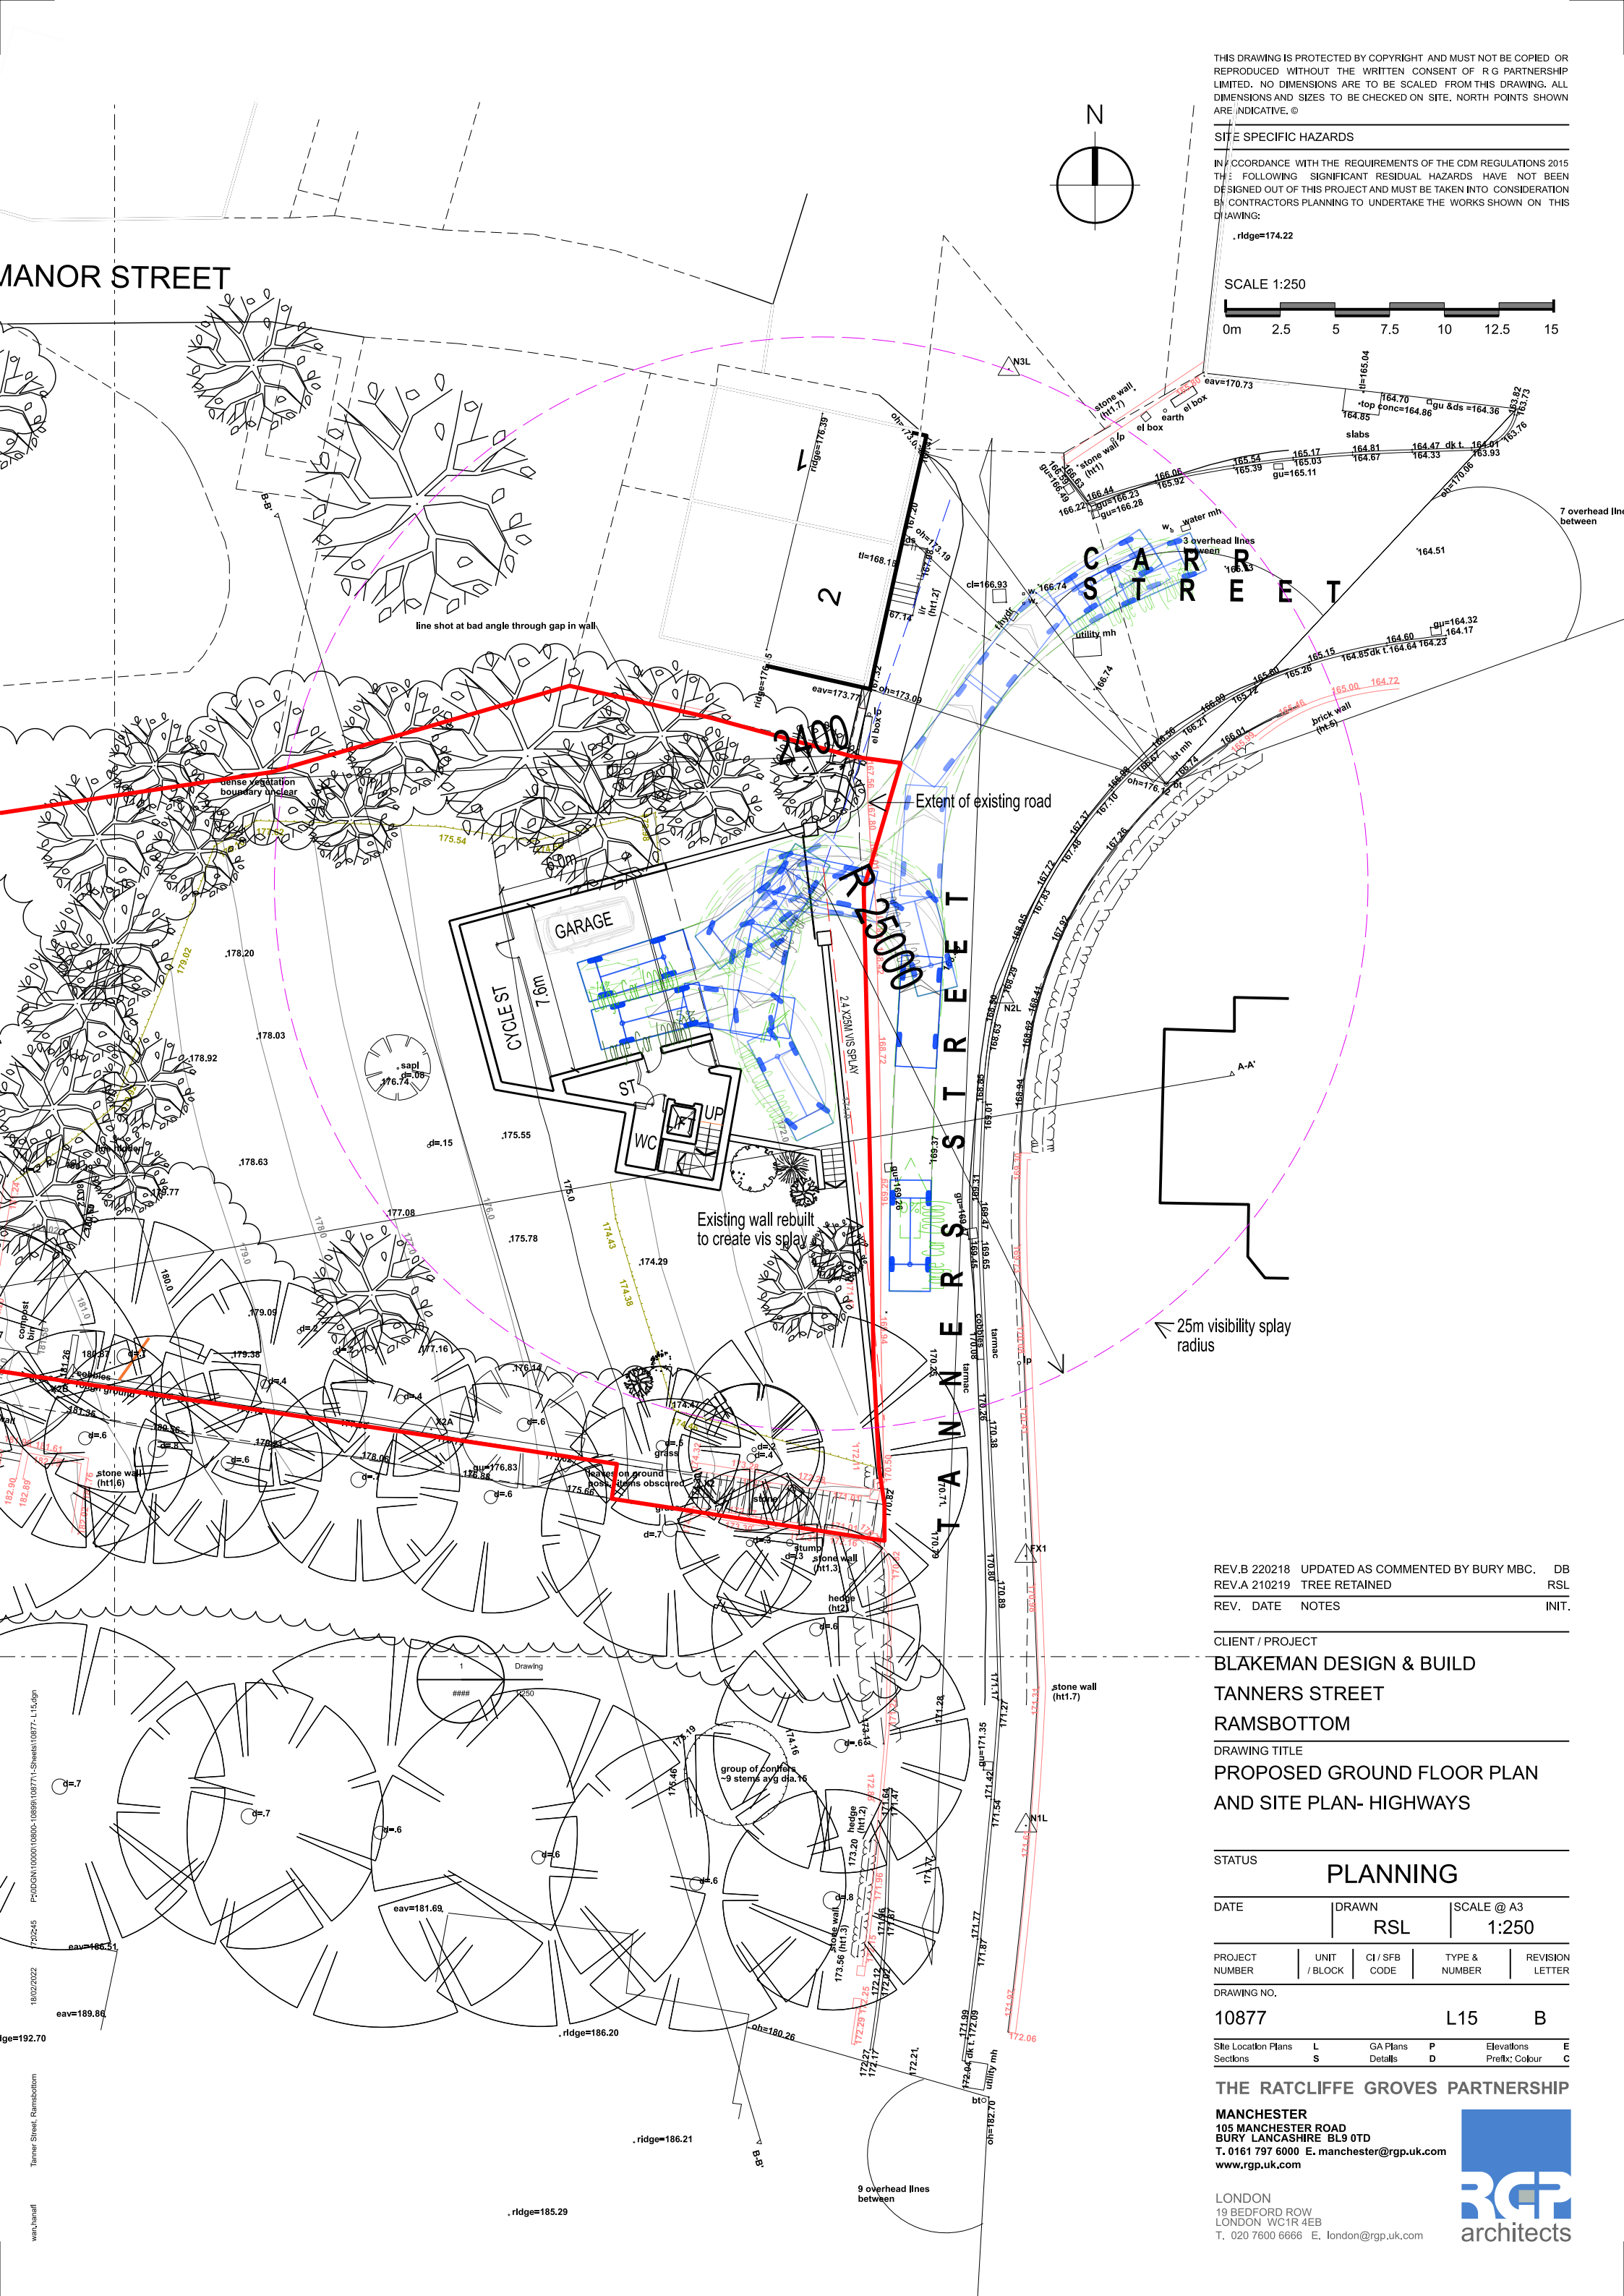

THIS DRAWING IS PROTECTED BY COPYRIGHT AND MUST NOT BE COPIED OR REPRODUCED WITHOUT THE WRITTEN CONSENT OF R G PARTNERSHIP LIMITED. NO DIMENSIONS ARE TO BE SCALED FROM THIS DRAWING. ALL DIMENSIONS AND SIZES TO BE CHECKED ON SITE, NORTH POINTS SHOWN ARE INDICATIVE. ©

SITE SPECIFIC HAZARDS

IN ACCORDANCE WITH THE REQUIREMENTS OF THE CDM REGULATIONS 2015 THE FOLLOWING SIGNIFICANT RESIDUAL HAZARDS HAVE NOT BEEN DESIGNED OUT OF THIS PROJECT AND MUST BE TAKEN INTO CONSIDERATION BY CONTRACTORS PLANNING TO UNDERTAKE THE WORKS SHOWN ON THIS DRAWING:

.ridge=174.22

SCALE 1:250

0m 2.5 5 7.5 10 12.5 15

REV.B 220218 UPDATED AS COMMENTED BY BURY MBC. DB
REV.A 210219 TREE RETAINED RSL
REV. DATE NOTES INIT.

CLIENT / PROJECT

BLAKEMAN DESIGN & BUILD
TANNERS STREET
RAMSBOTTOM

DRAWING TITLE
PROPOSED GROUND FLOOR PLAN
AND SITE PLAN- HIGHWAYS

STATUS

PLANNING

DATE

DRAWN
RSL

SCALE @ A3
1:250

PROJECT
NUMBER

UNIT
/ BLOCK

CI / SFB
CODE

TYPE &
NUMBER

REVISION
LETTER

DRAWING NO.

10877

L15

B

Site Location Plans L GA Plans P Elevations E
Sections S Details D Prefix: Colour C

THE RATCLIFFE GROVES PARTNERSHIP

MANCHESTER
105 MANCHESTER ROAD
BURY LANCASHIRE BL9 0TD
T. 0161 797 6000 E. manchester@rgp.uk.com
www.rgp.uk.com

LONDON
19 BEDFORD ROW
LONDON WC1R 4EB
T. 020 7600 6666 E. london@rgp.uk.com

