




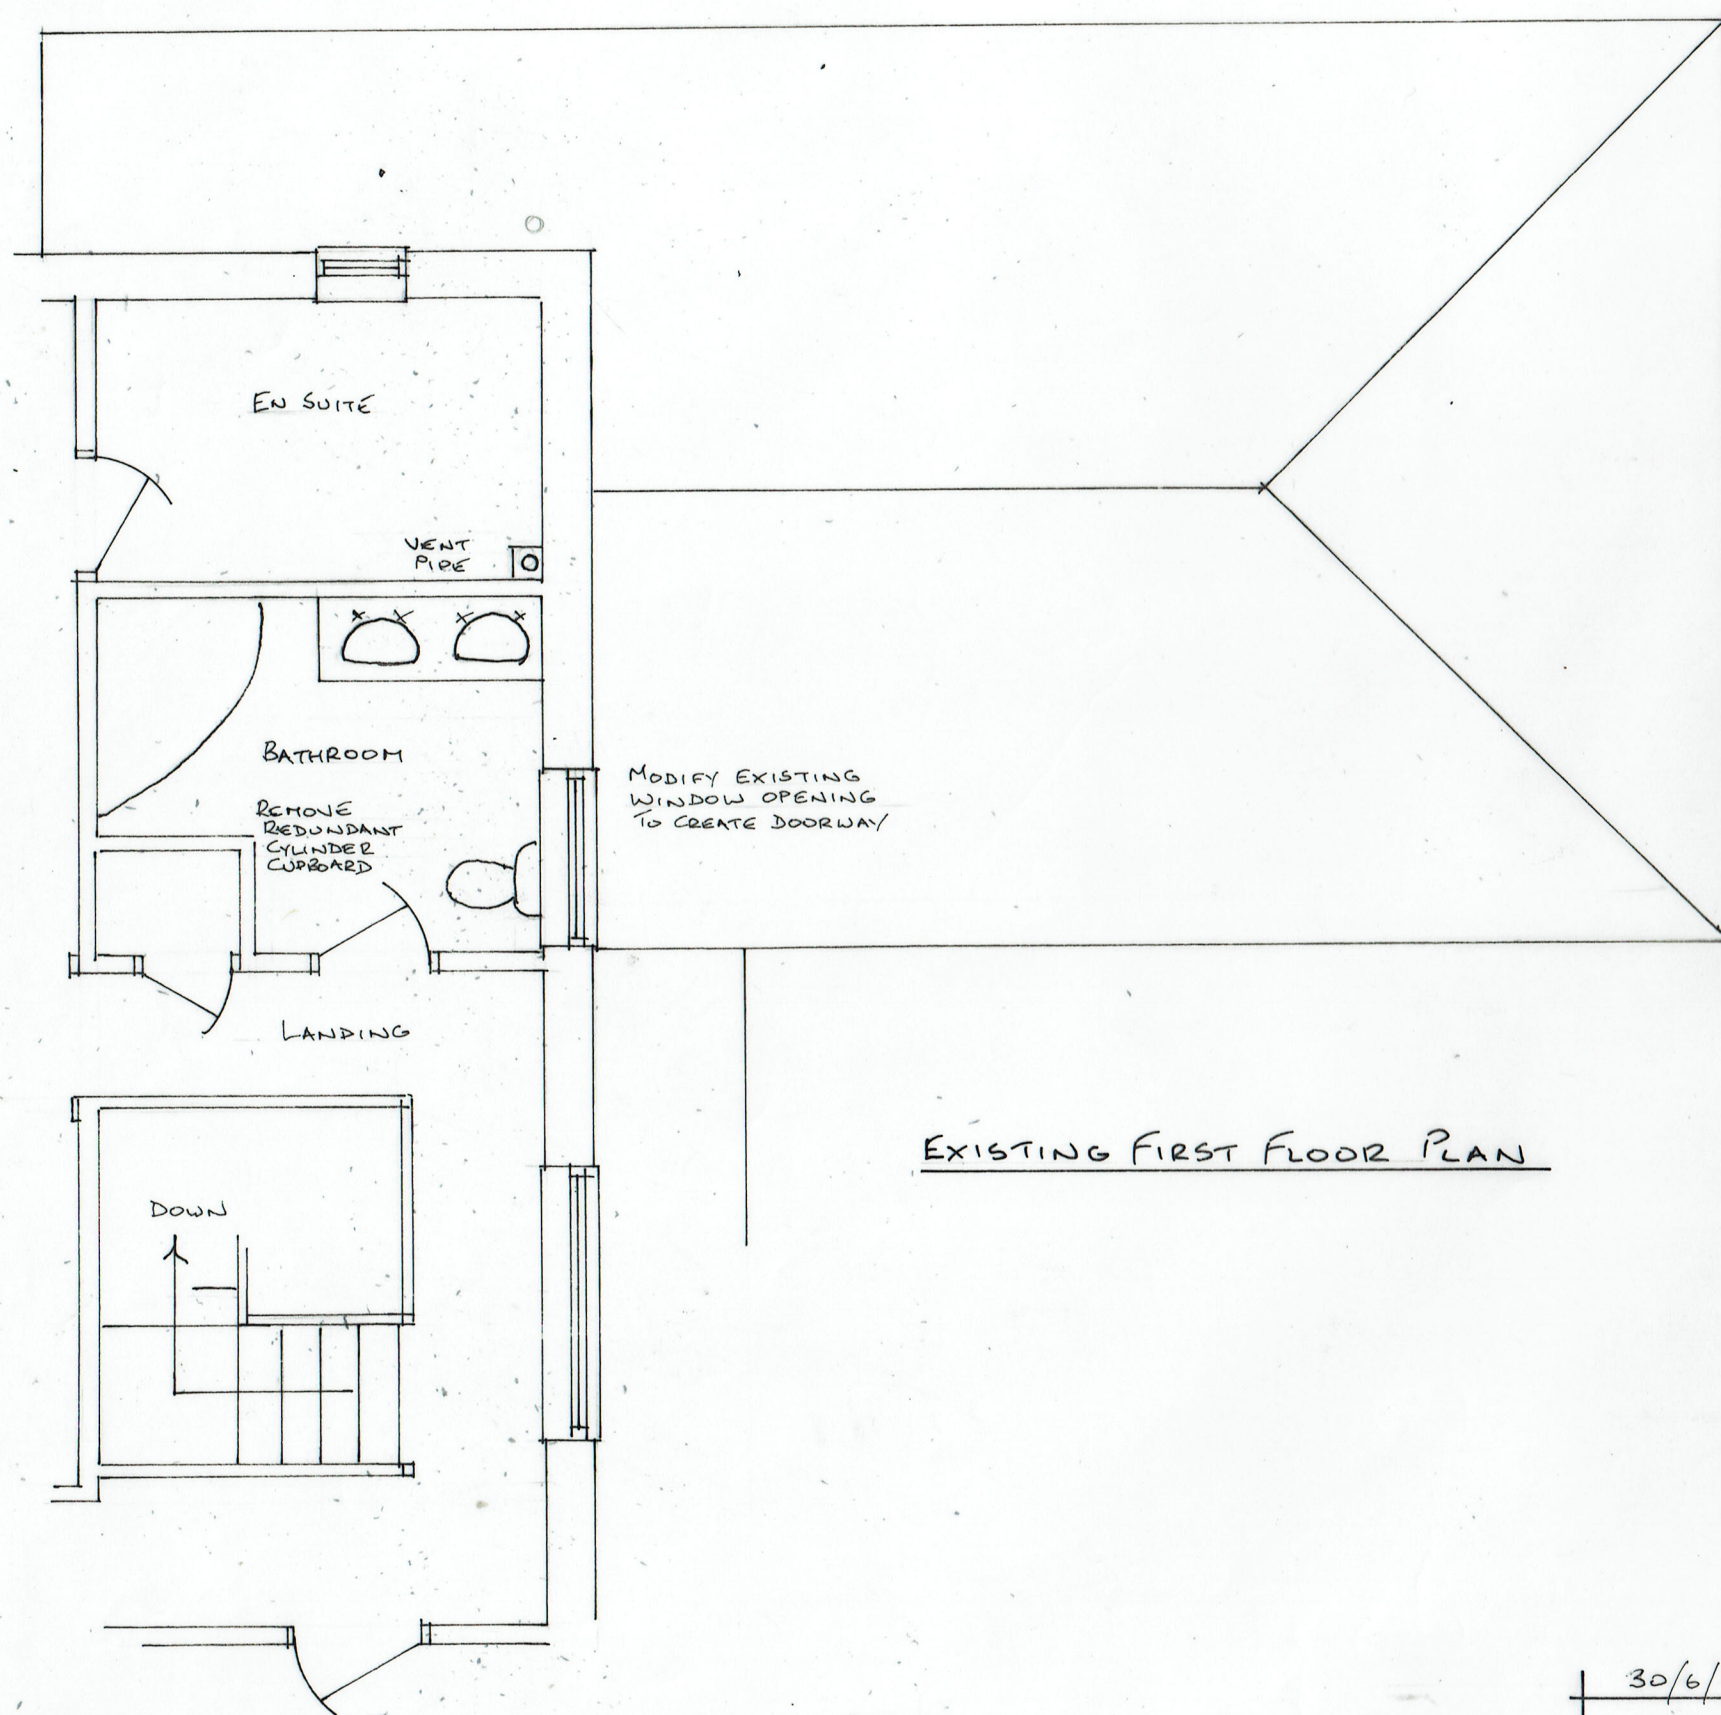

EXISTING FIRST FLOOR PLAN

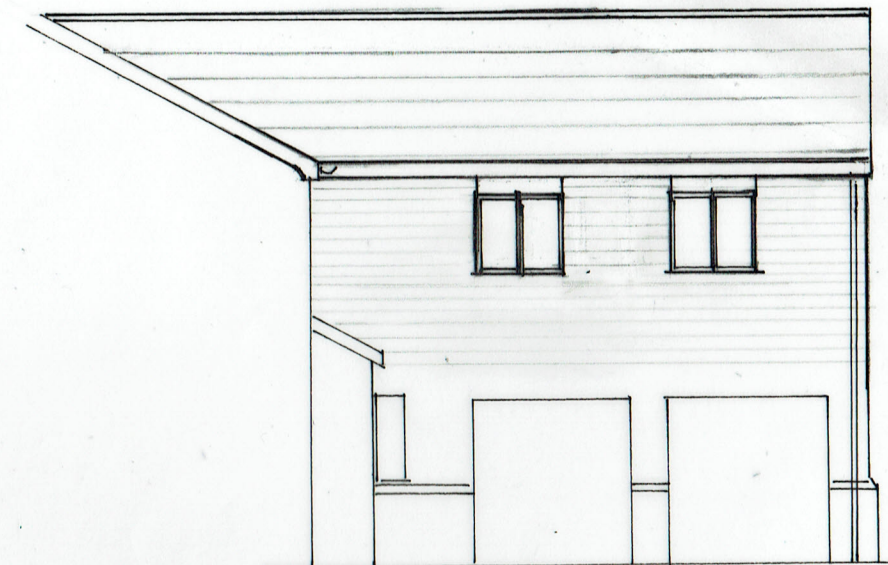

PROPOSED SIDE ELEVATION

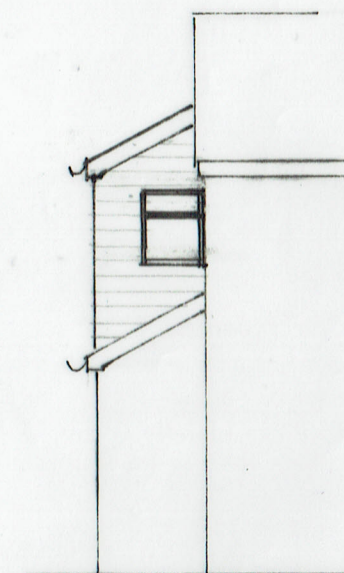

PROPOSED REAR ELEVATION

2^A EXISTING FIRST FLOOR PLAN

SCALE 1:50 @ 1:100 @ A3

30/6/11 4/8/11 ROOF AMENDED

20/543/02A

PROPOSED FIRST FLOOR FRONT EXTENSION

3 BRIDGEFIELD DRIVE, BURY BL9 7PE