
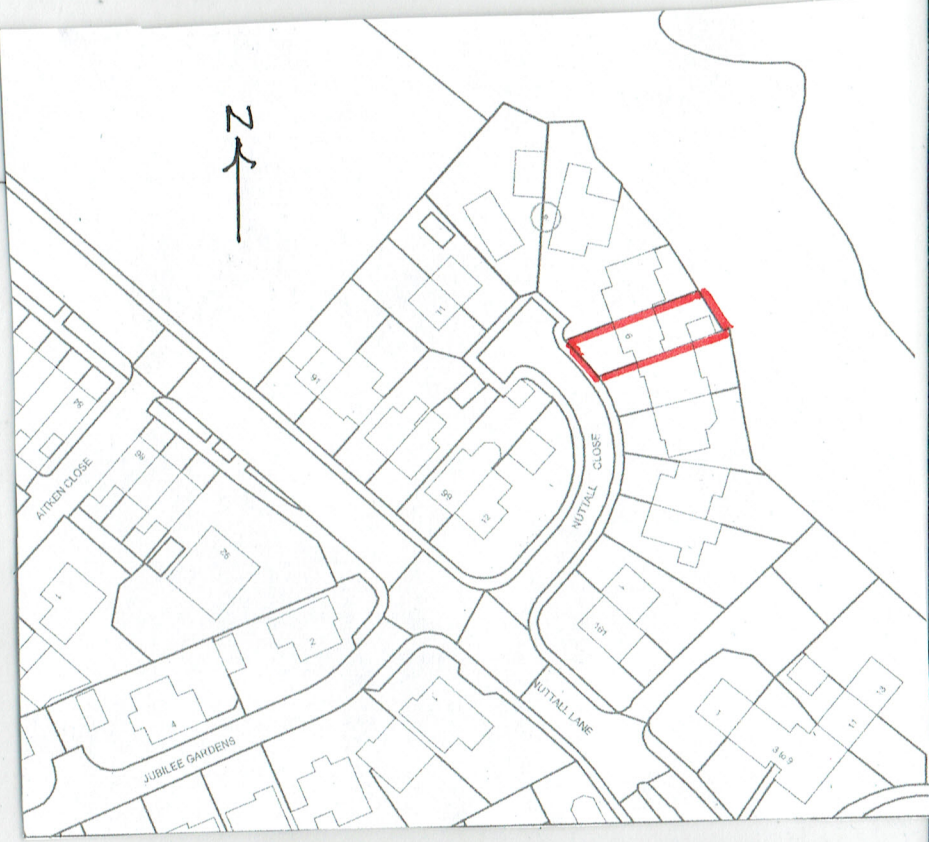


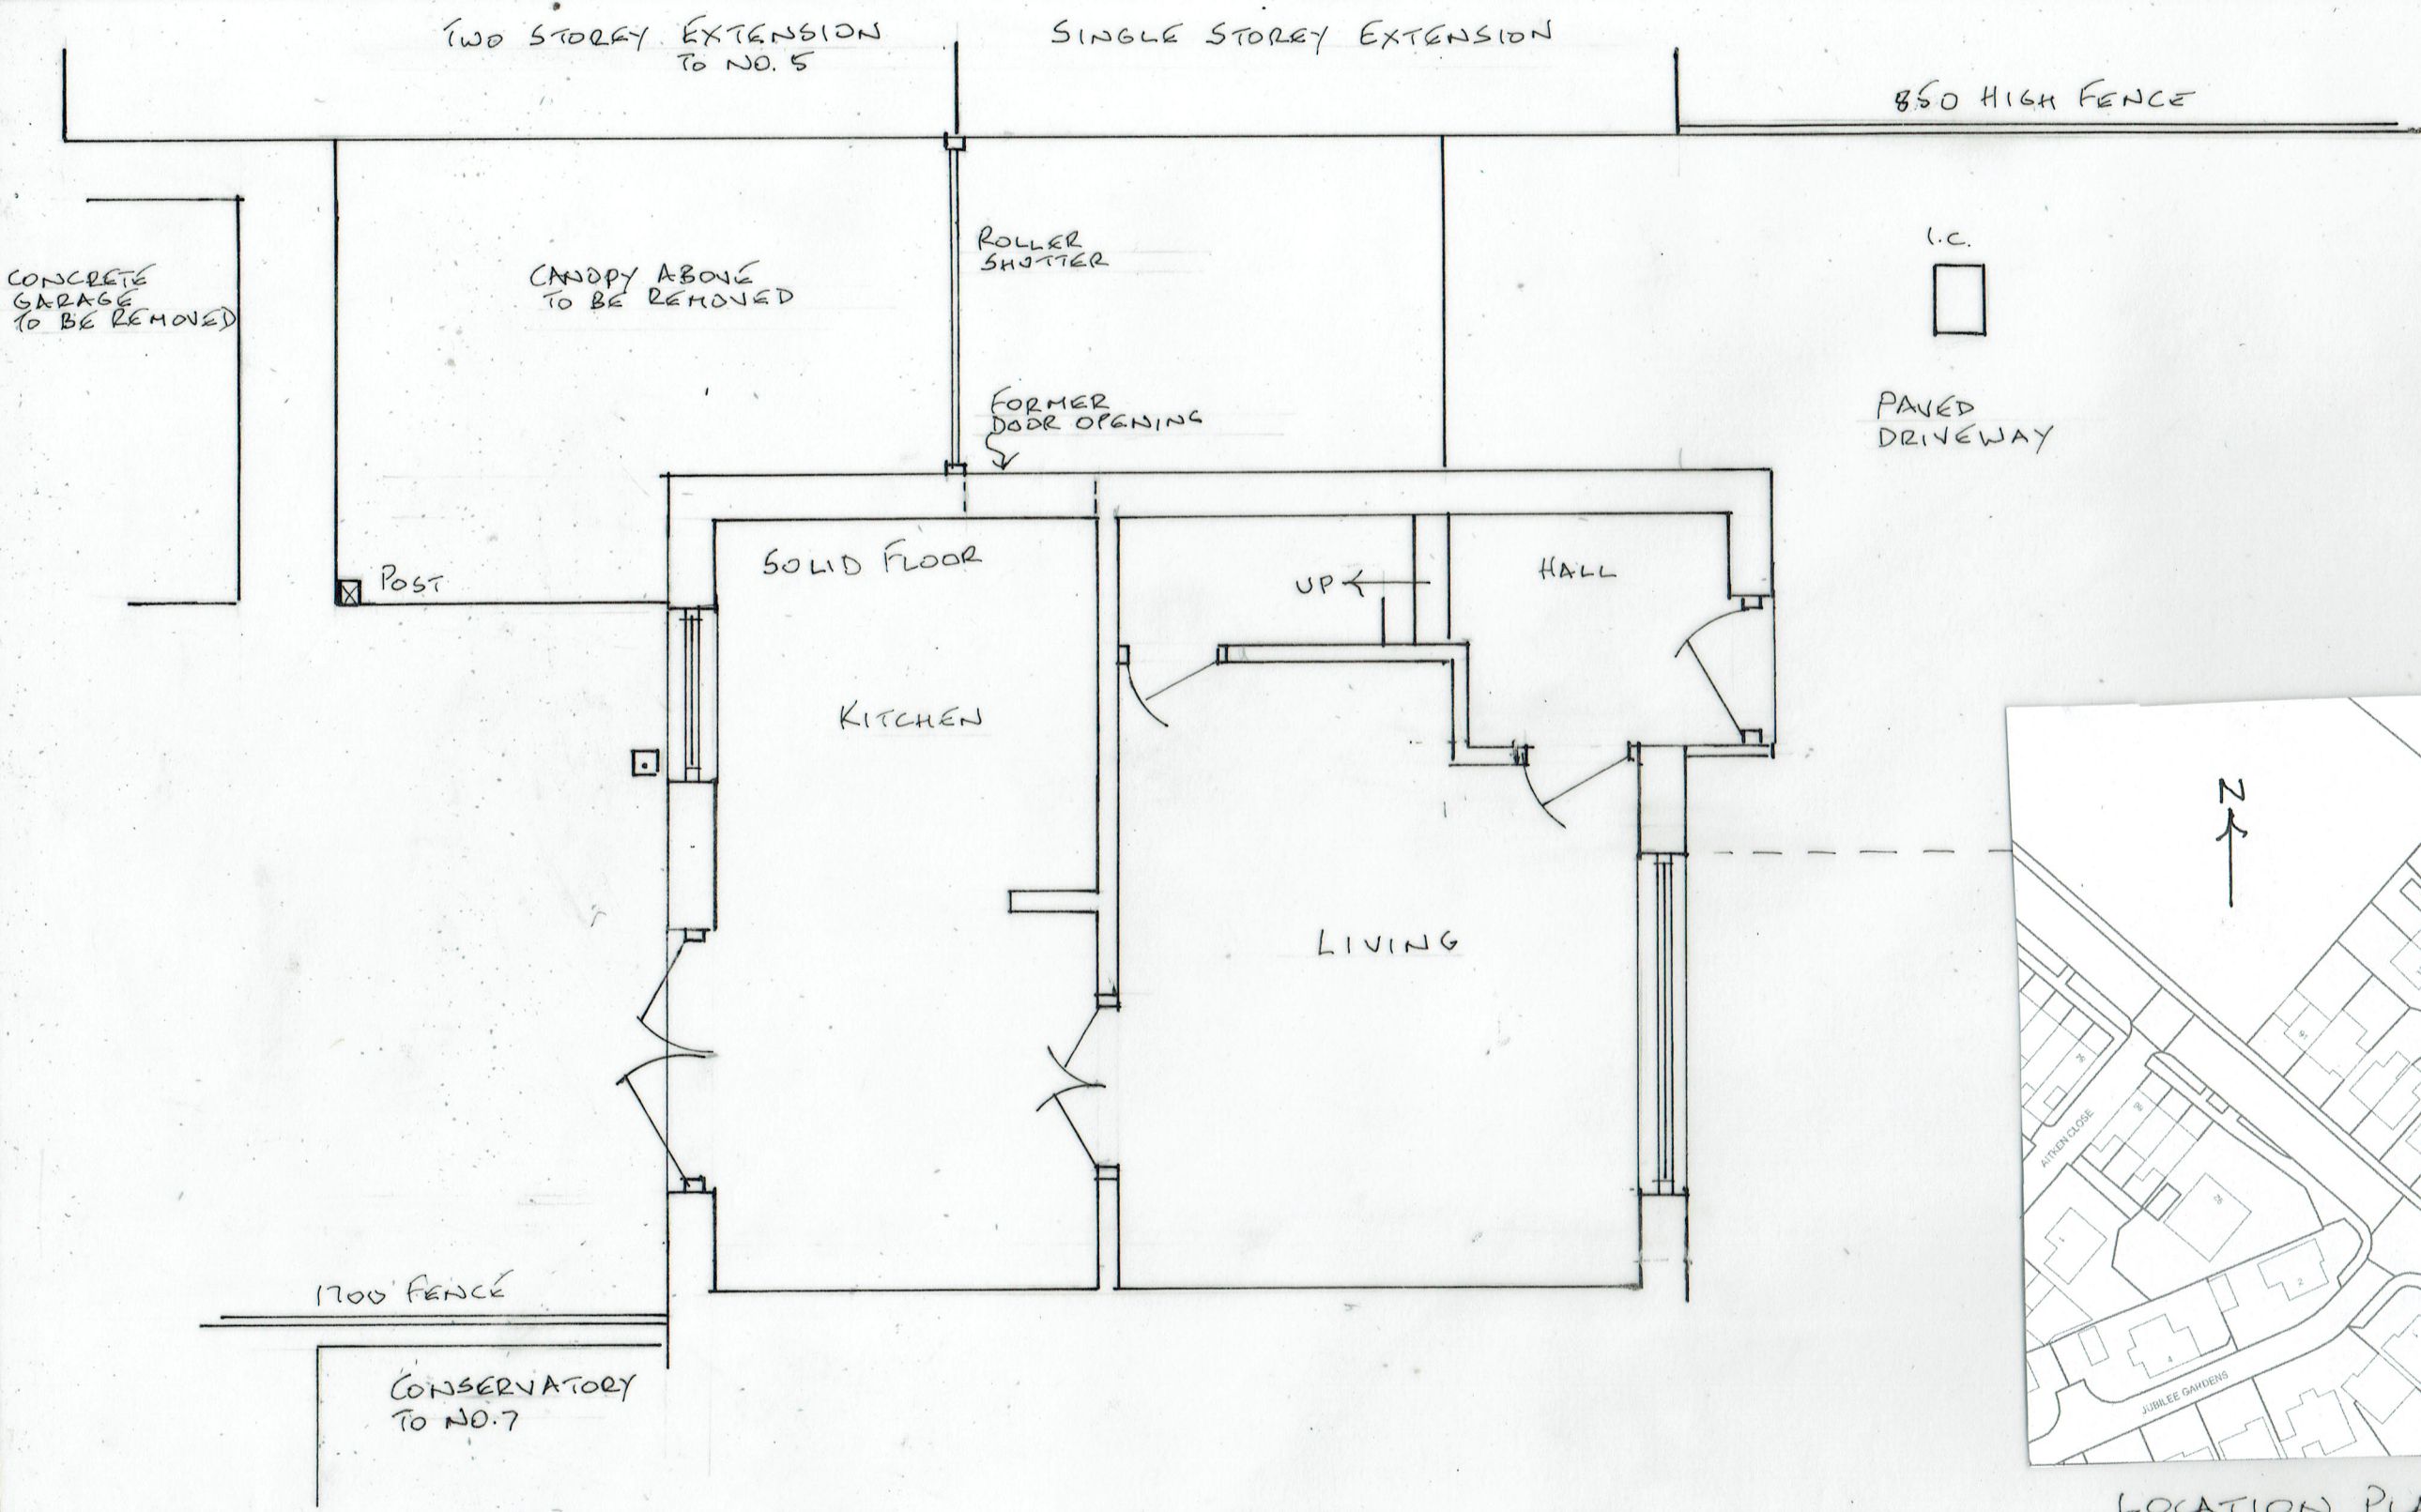

LOCATION PLAN (1:1250)

1. EXISTING GROUND FLOOR PLAN

SCALE 1:50

03/07/2023

23/735/01

EXTENSIONS

6 NUTTALL CLOSE, RAMSBOTTOM BLO 96Q