


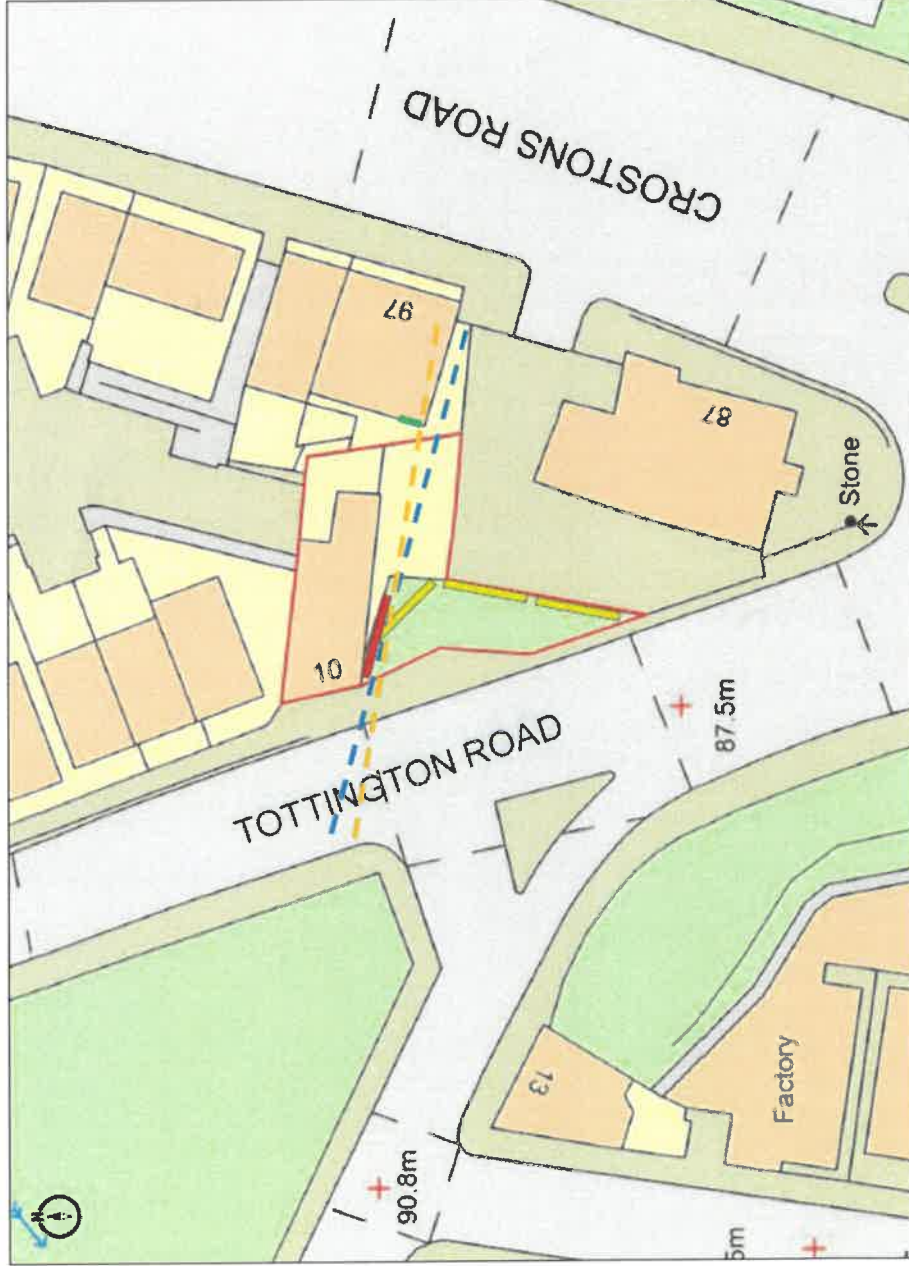

- Sightlines
- Proposed LED 48 display wall mounted
- Position of previous consent 48 sheet panels
- Site Location

Site: 10 Tottington Road, Bury BL8 1LH

Title: Site Plan

Date: 03/08/2022

Dwg. No: PY4271/002

Rev: C

Scale: 1:500 @ A4
0m 10m 20m 30m 40m