





SITE LOCATION PLAN @ 1:1250


- APPLICATION SITE (AREA OF WORKS)
- ADJOINING LAND OWNED BY THE APPLICANT

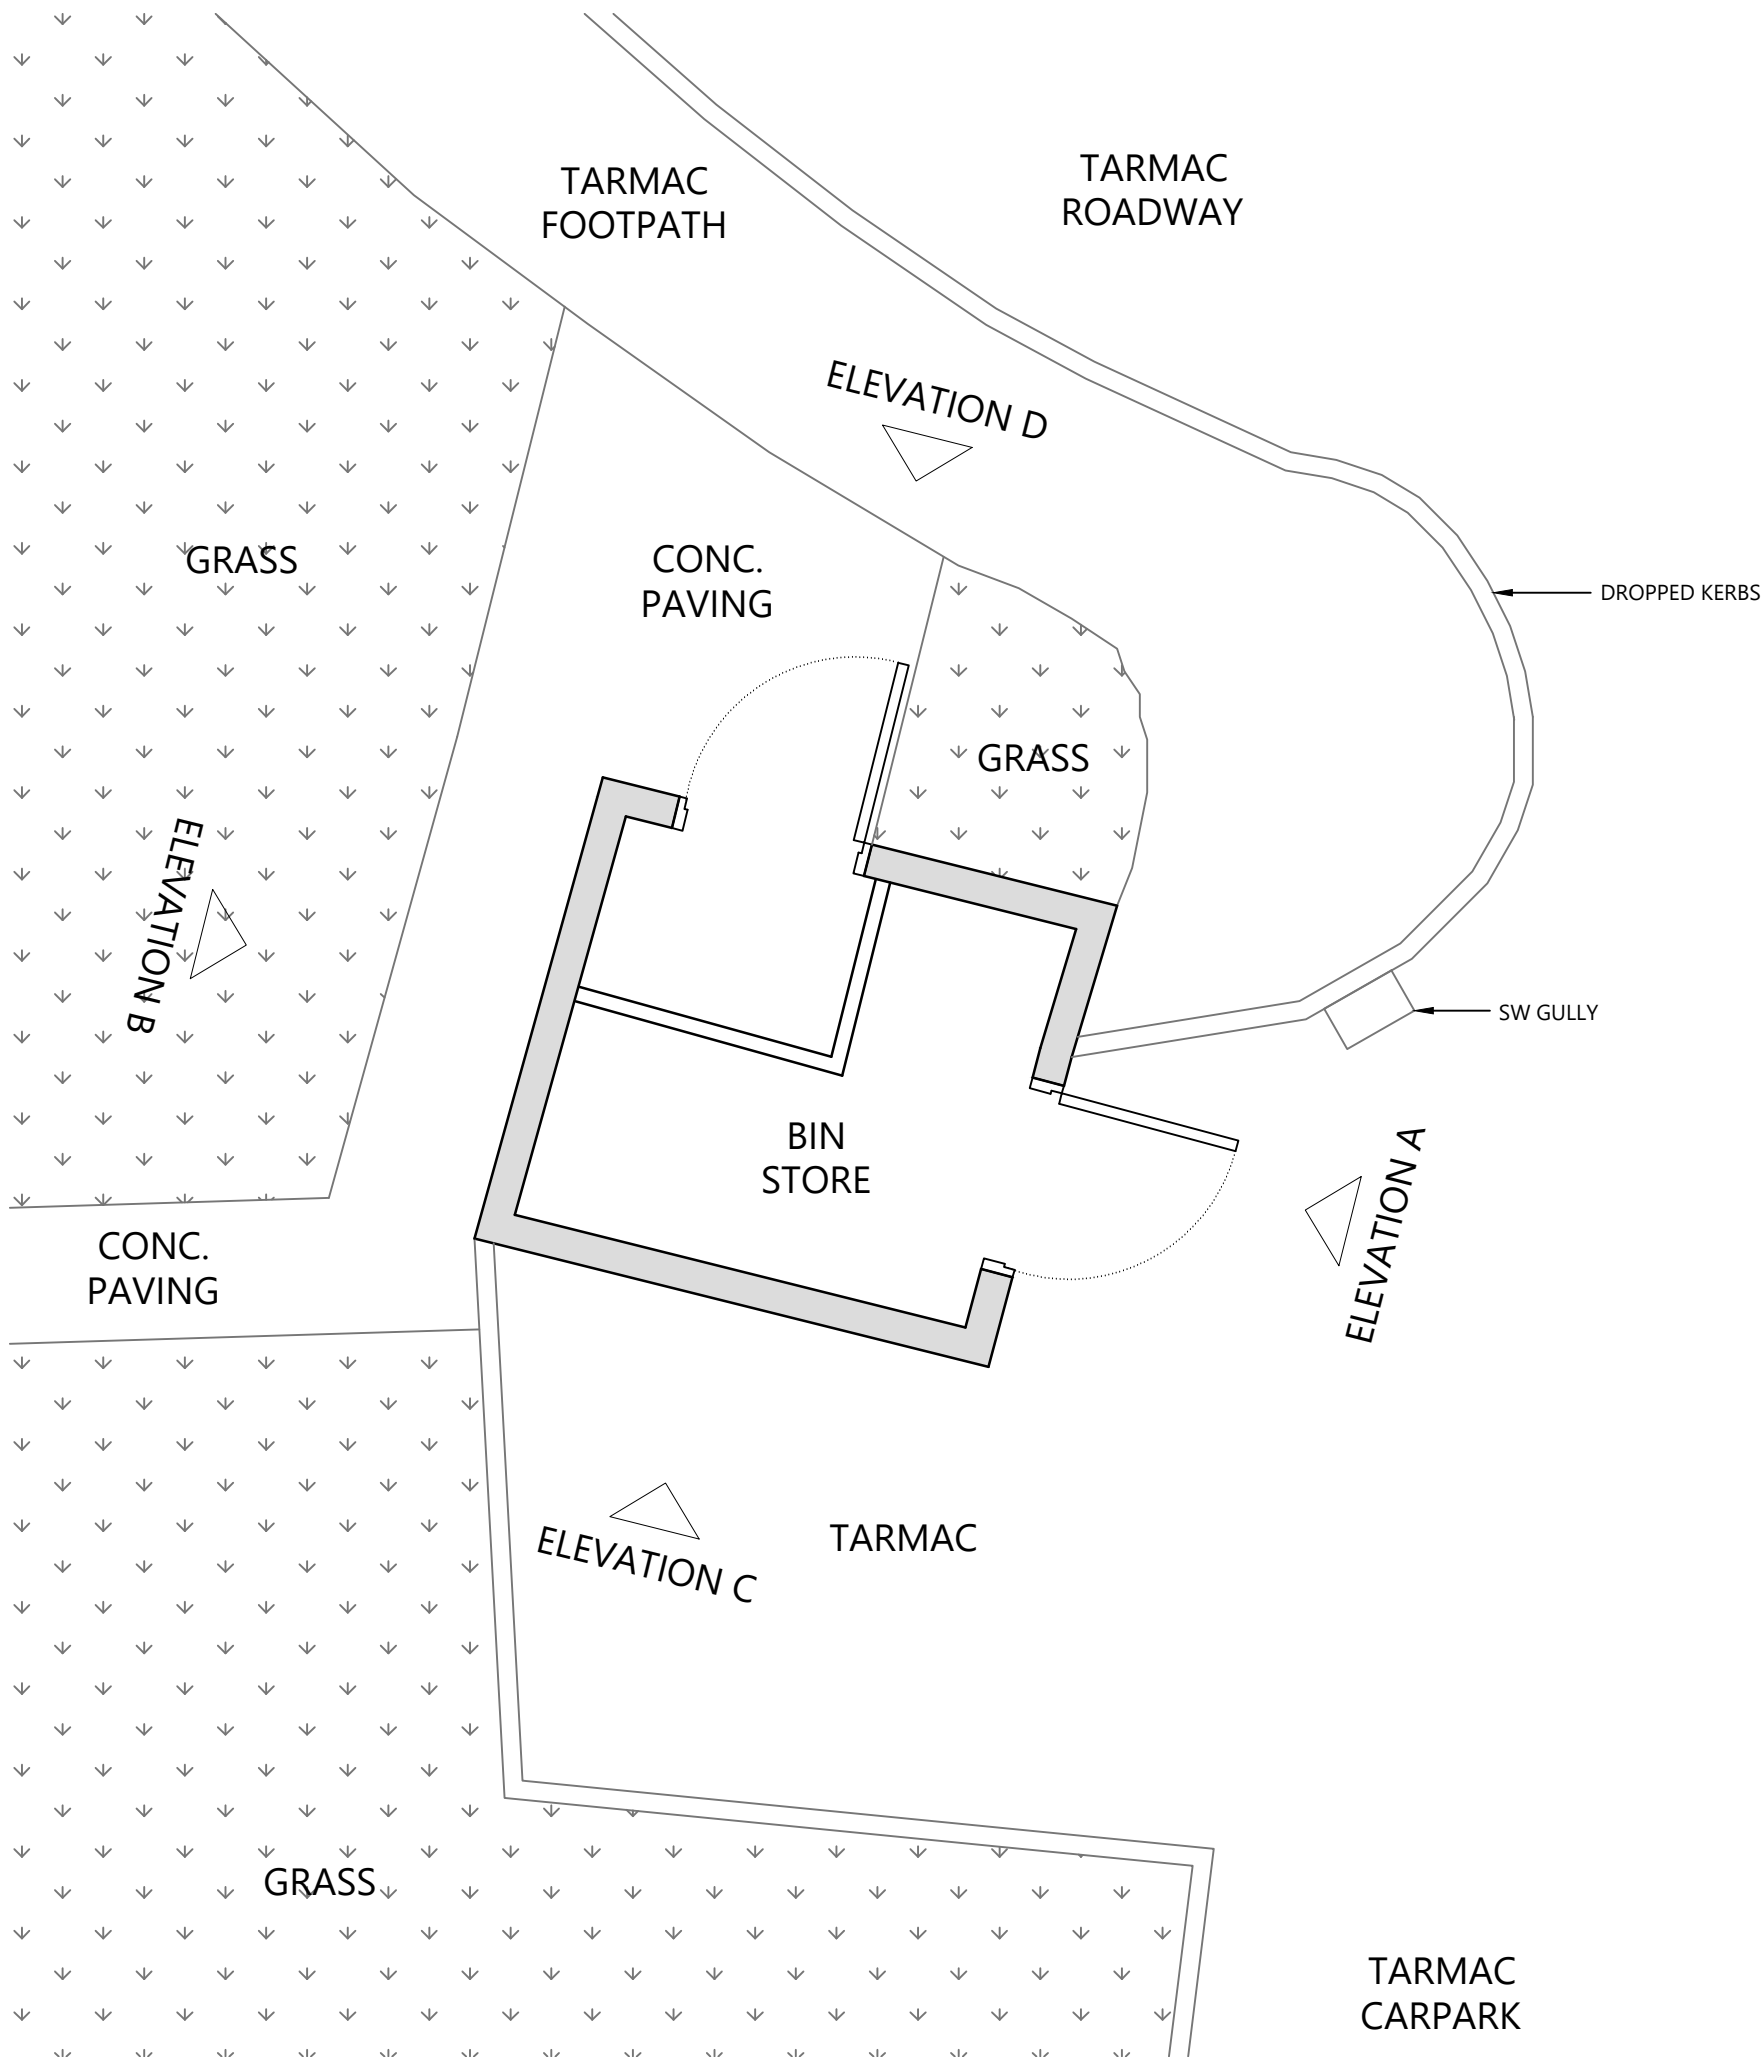


EXISTING SITE PLAN @ 1:50

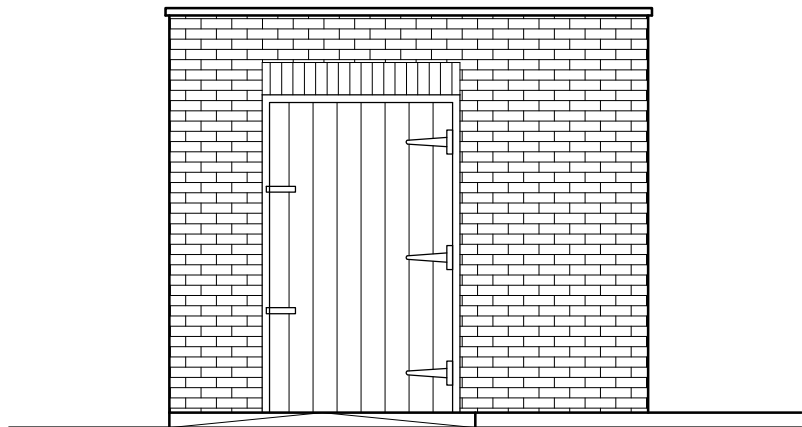


ELEVATION A @ 1:50

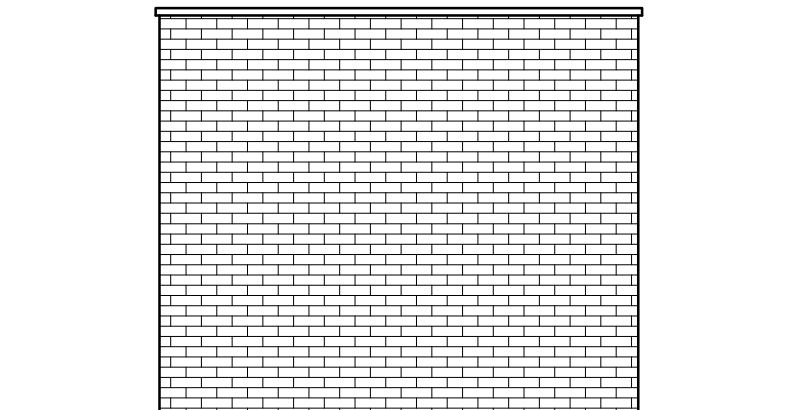

ELEVATION B @ 1:50

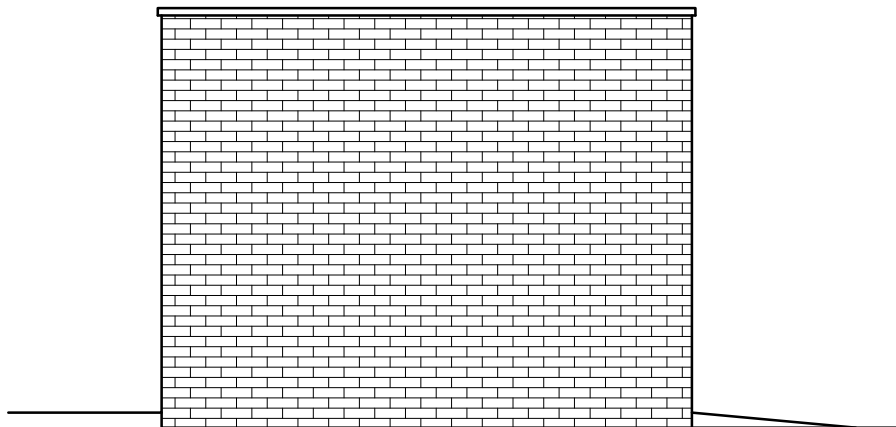

ELEVATION C @ 1:50

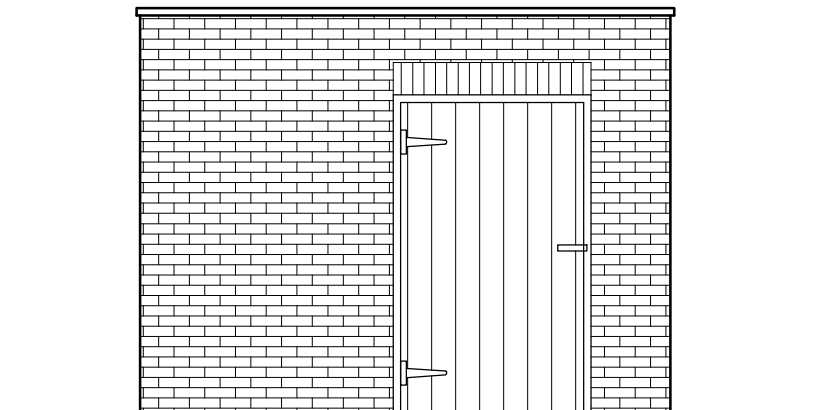

ELEVATION D @ 1:50

Notes:

Ref	Date	Revision	Initial
-----	------	----------	---------

Project / Client:
ALTERATIONS TO BIN STORE
AT GRASSINGTON COURT
WALSHAW, BURY, BL8 3AW
FOR SANCTUARY GROUP

Drawing Title:
EXISTING SITE PLAN

John Hill Associates Ltd,
6 Shaw Wood Way,
Shaw Wood Business Park,
Doncaster, DN2 5TB

T 01302 364565
E enquiries@j-h-a.co.uk
W www.j-h-a.co.uk

Scale: AS INDICATED	Date: DEC 2022
Drawn By: DJT	Checked By:

Drawing No: 22/146/01	Sheet Size: A1
--------------------------	-------------------