


NOTES:

This drawing is to be read in conjunction with all related drawings.  
All dimensions must be checked and verified on site before commencing of any work or producing shop drawings. Do not scale from this drawing. The originator should be notified in writing in the event of any discrepancy. This drawing is copyright and remains the property of HMR architects.

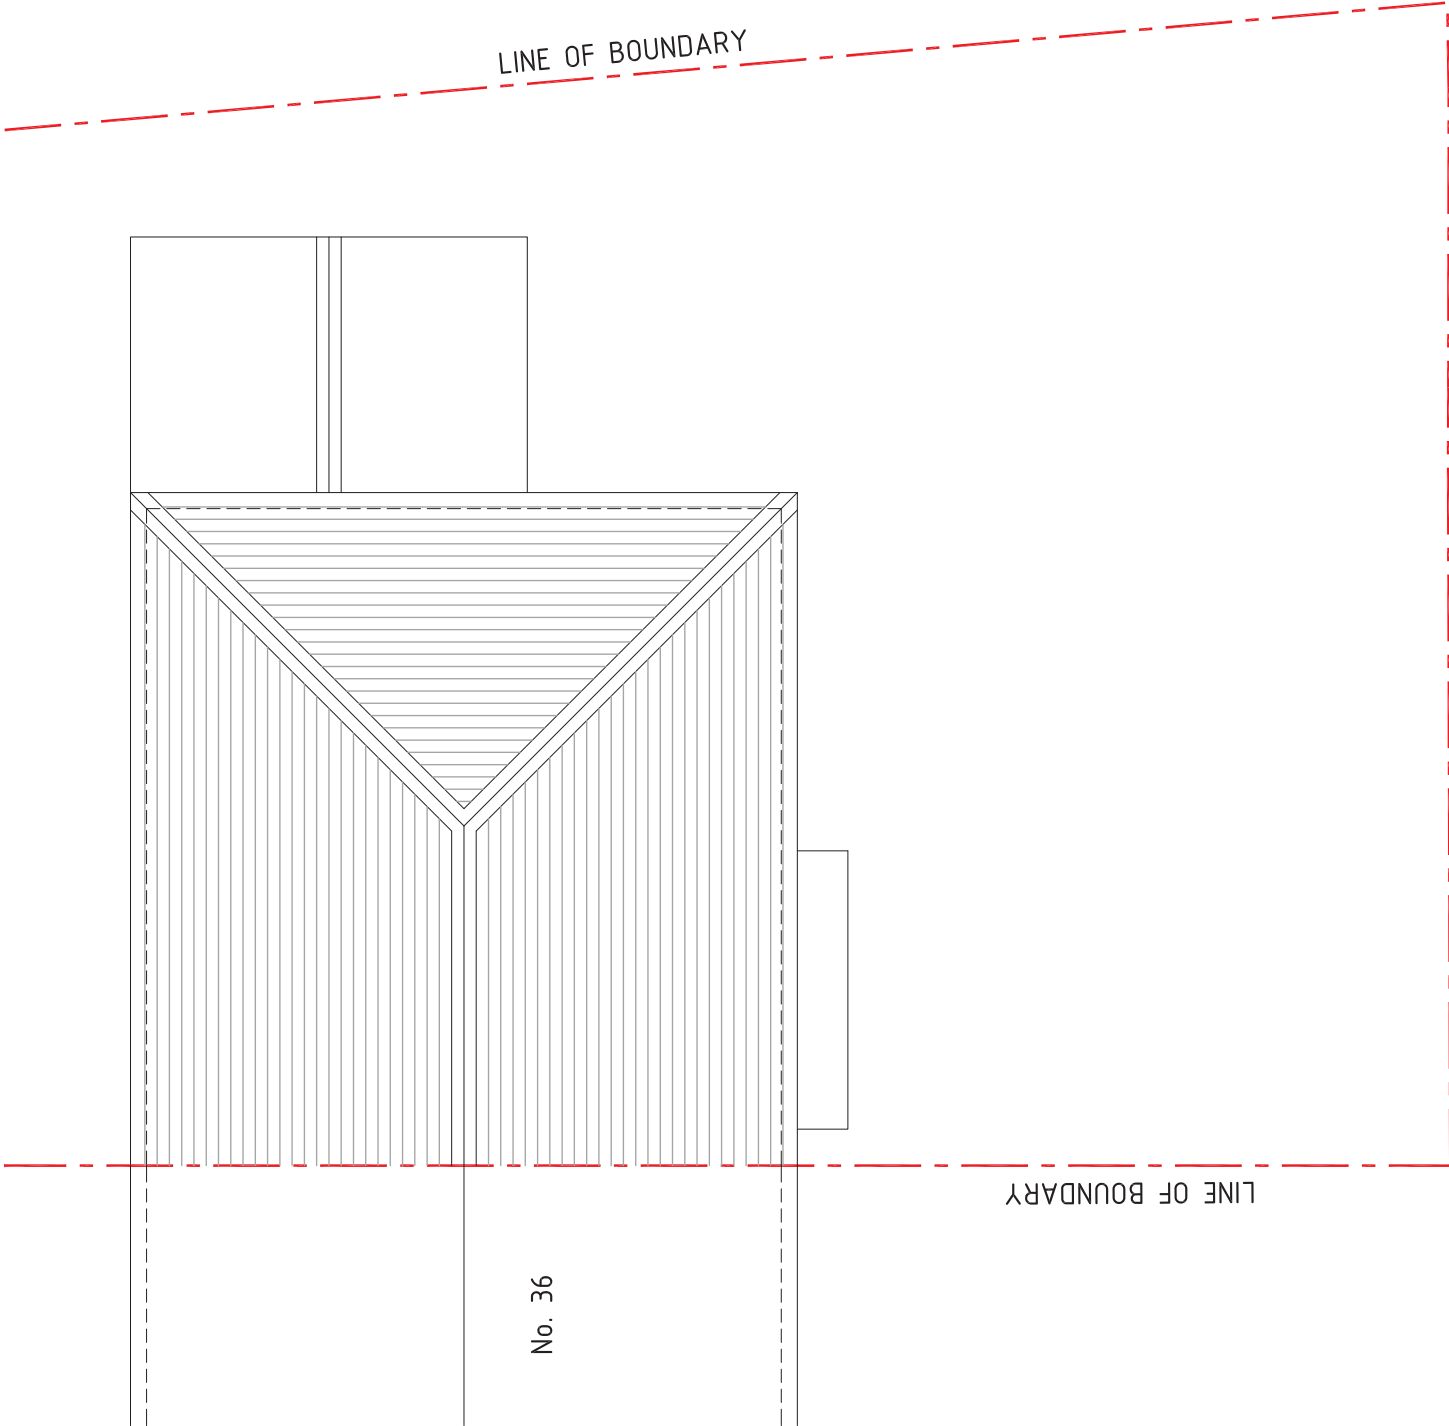

LINE OF BOUNDARY

LINE OF BOUNDARY

EXISTING ROOF PLAN

HMRarchitects

The Old Railway Yard  
Fishwick Street  
Rochdale OL16 5NA  
United Kingdom

T +44(0)1706 840033  
M +44(0)770 752 0682  
E [info@hmr-architects.co.uk](mailto:info@hmr-architects.co.uk)  
[www.hmr-architects.co.uk](http://www.hmr-architects.co.uk)

|                |                                |              |           |
|----------------|--------------------------------|--------------|-----------|
| CLIENT         | Mr. & Mrs. M. Scott            |              |           |
| PROJECT        | 34, Dorset Drive, Bury BL9 9DW |              |           |
| DRAWING        | Existing Roof Plan             |              |           |
| PROJECT NUMBER | 2022.05.16_JMS                 | DATE         | MAY 2022  |
| DRAWING NUMBER | 004                            | REV.         | -         |
|                |                                | SCALE        | 1:50 @ A3 |
|                |                                | ISSUE STATUS | PLANNING  |