


Dimensioning

Figured dimensions only to be taken from these designs and drawings. Work to annotated dimensions only. All dimensions to be checked on site. Architectural designers to be informed immediately of any discrepancies before work proceeds. Drawings are to be read in conjunction with relevant specifications, structural engineers and service engineers' drawings.

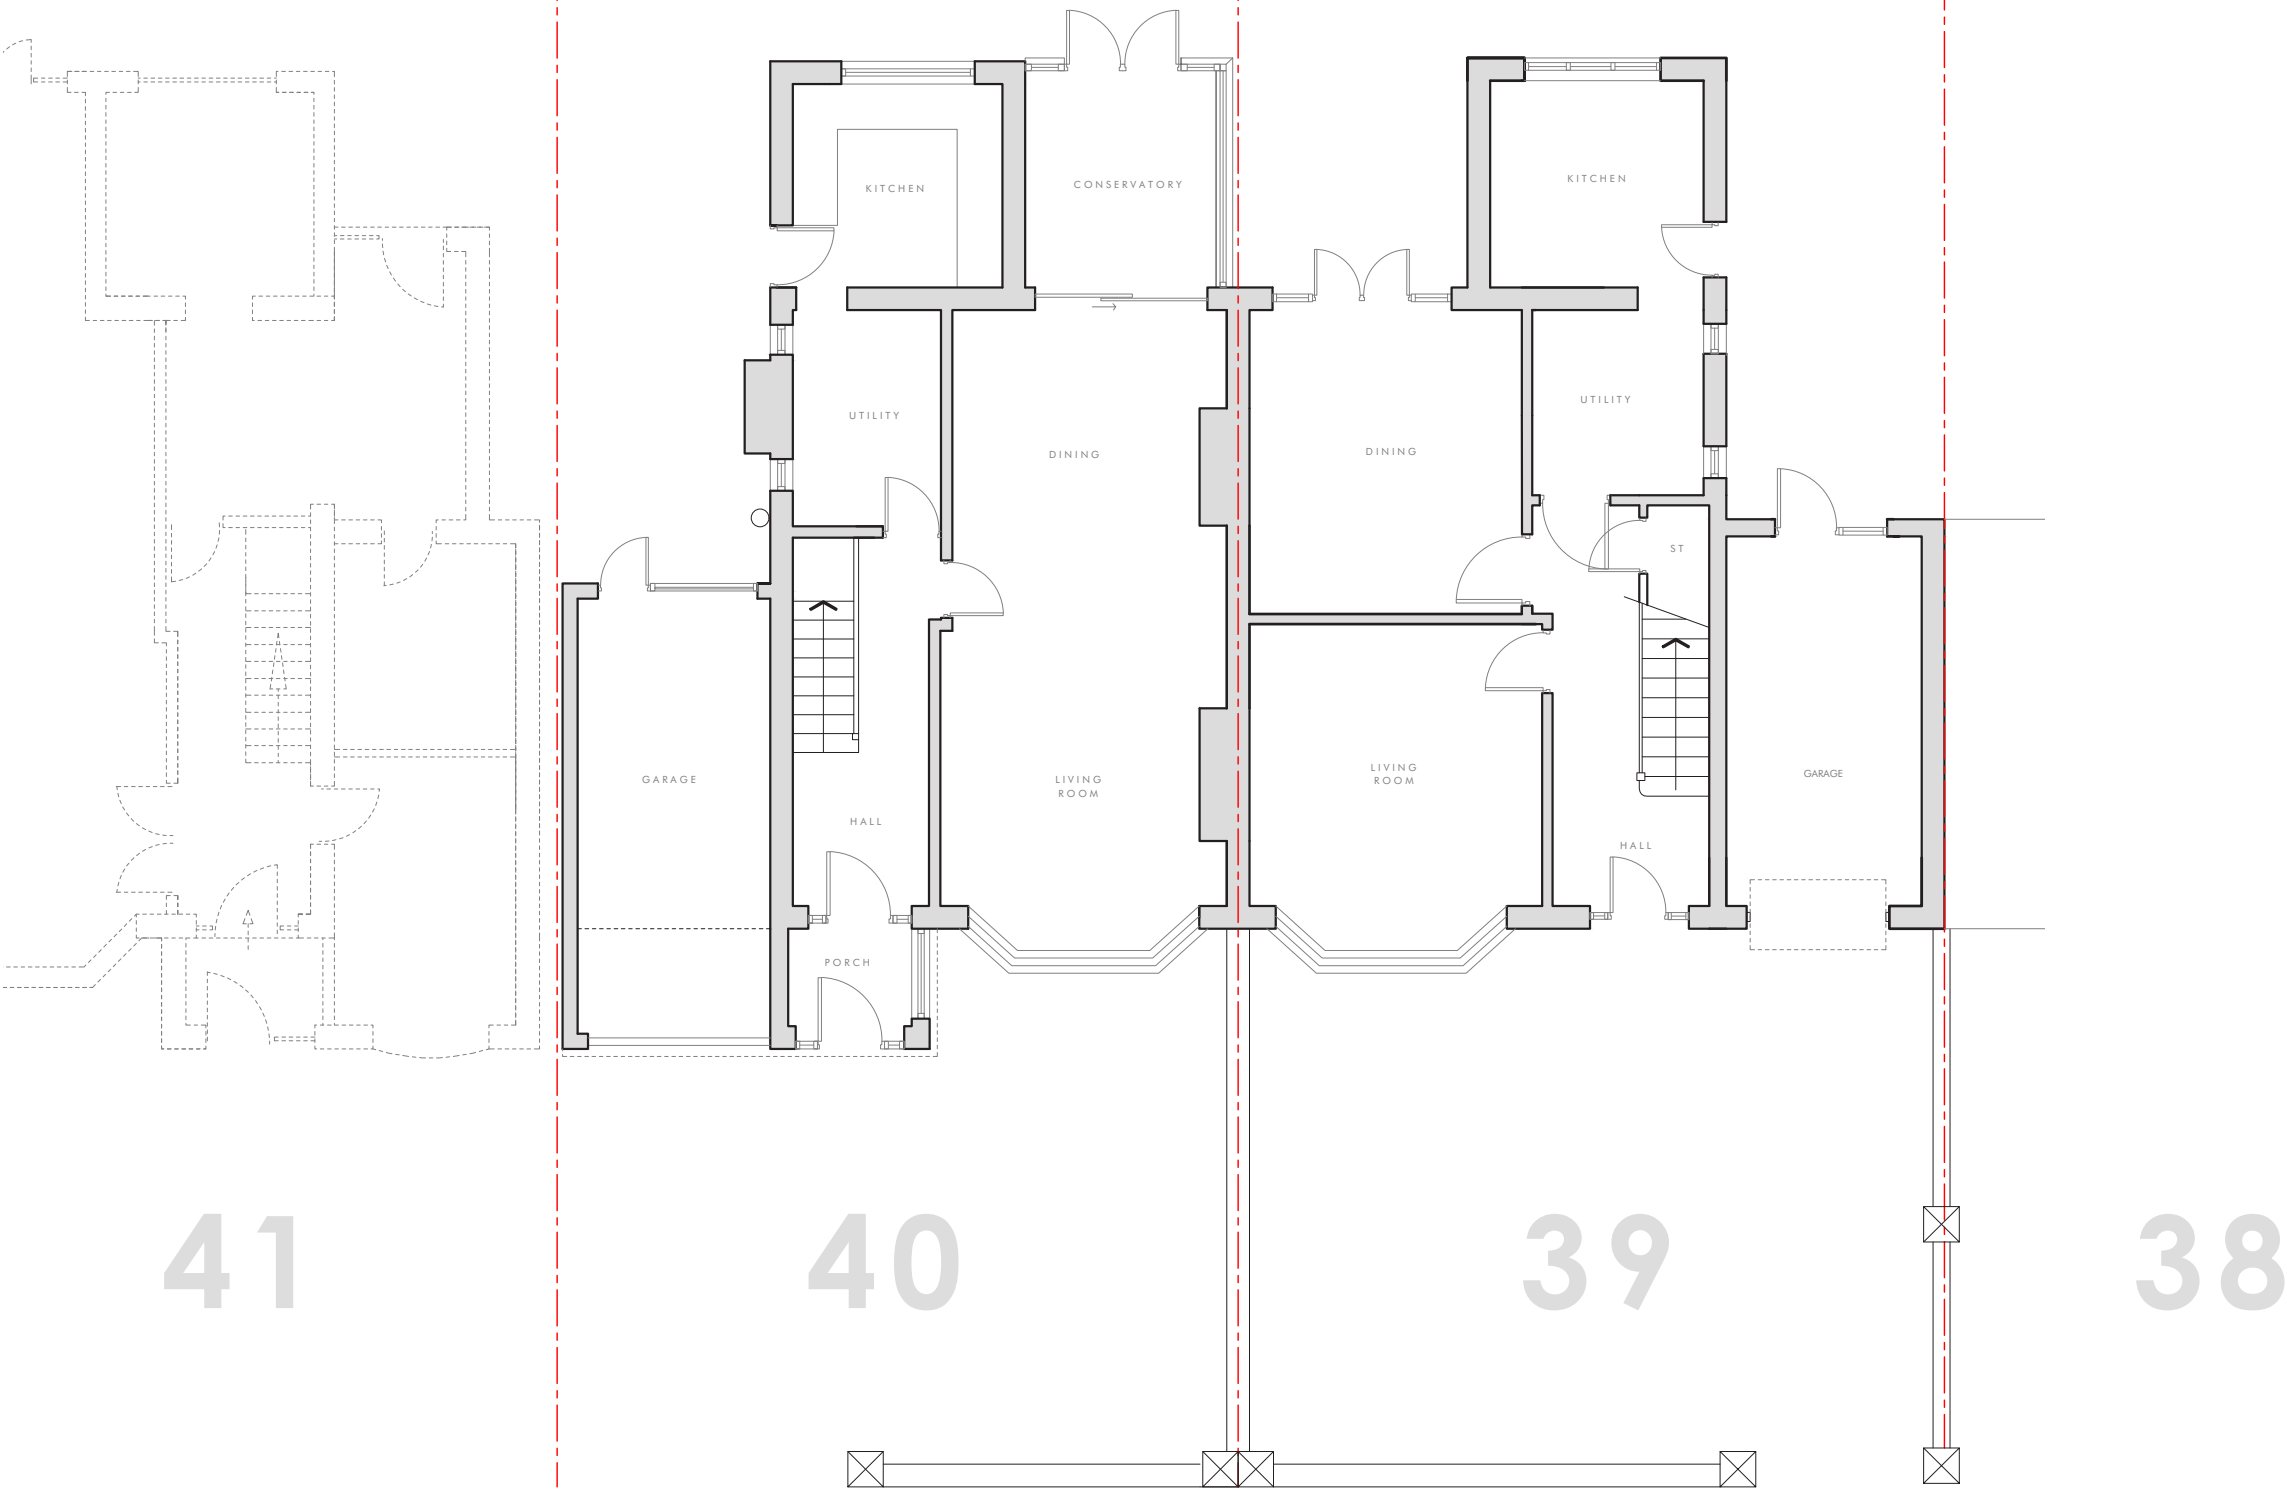

EXISTING GROUND FLOOR PLAN
1:100 @ A3



Rev	Description	Date
-	Issued to client for comments	25/08/22
-	Revised Draft	02/09/22



SALEEM
ARCHITECTS

Client	40 & 39 Sheepfoot Lane
Project	40 & 39 Sheepfoot Lane, Prestwich, M25 0DL
Drawing Title	Revision
Scale	Date Aug 2022
Drawing No. :	