





Byway - Reference: 174BUR

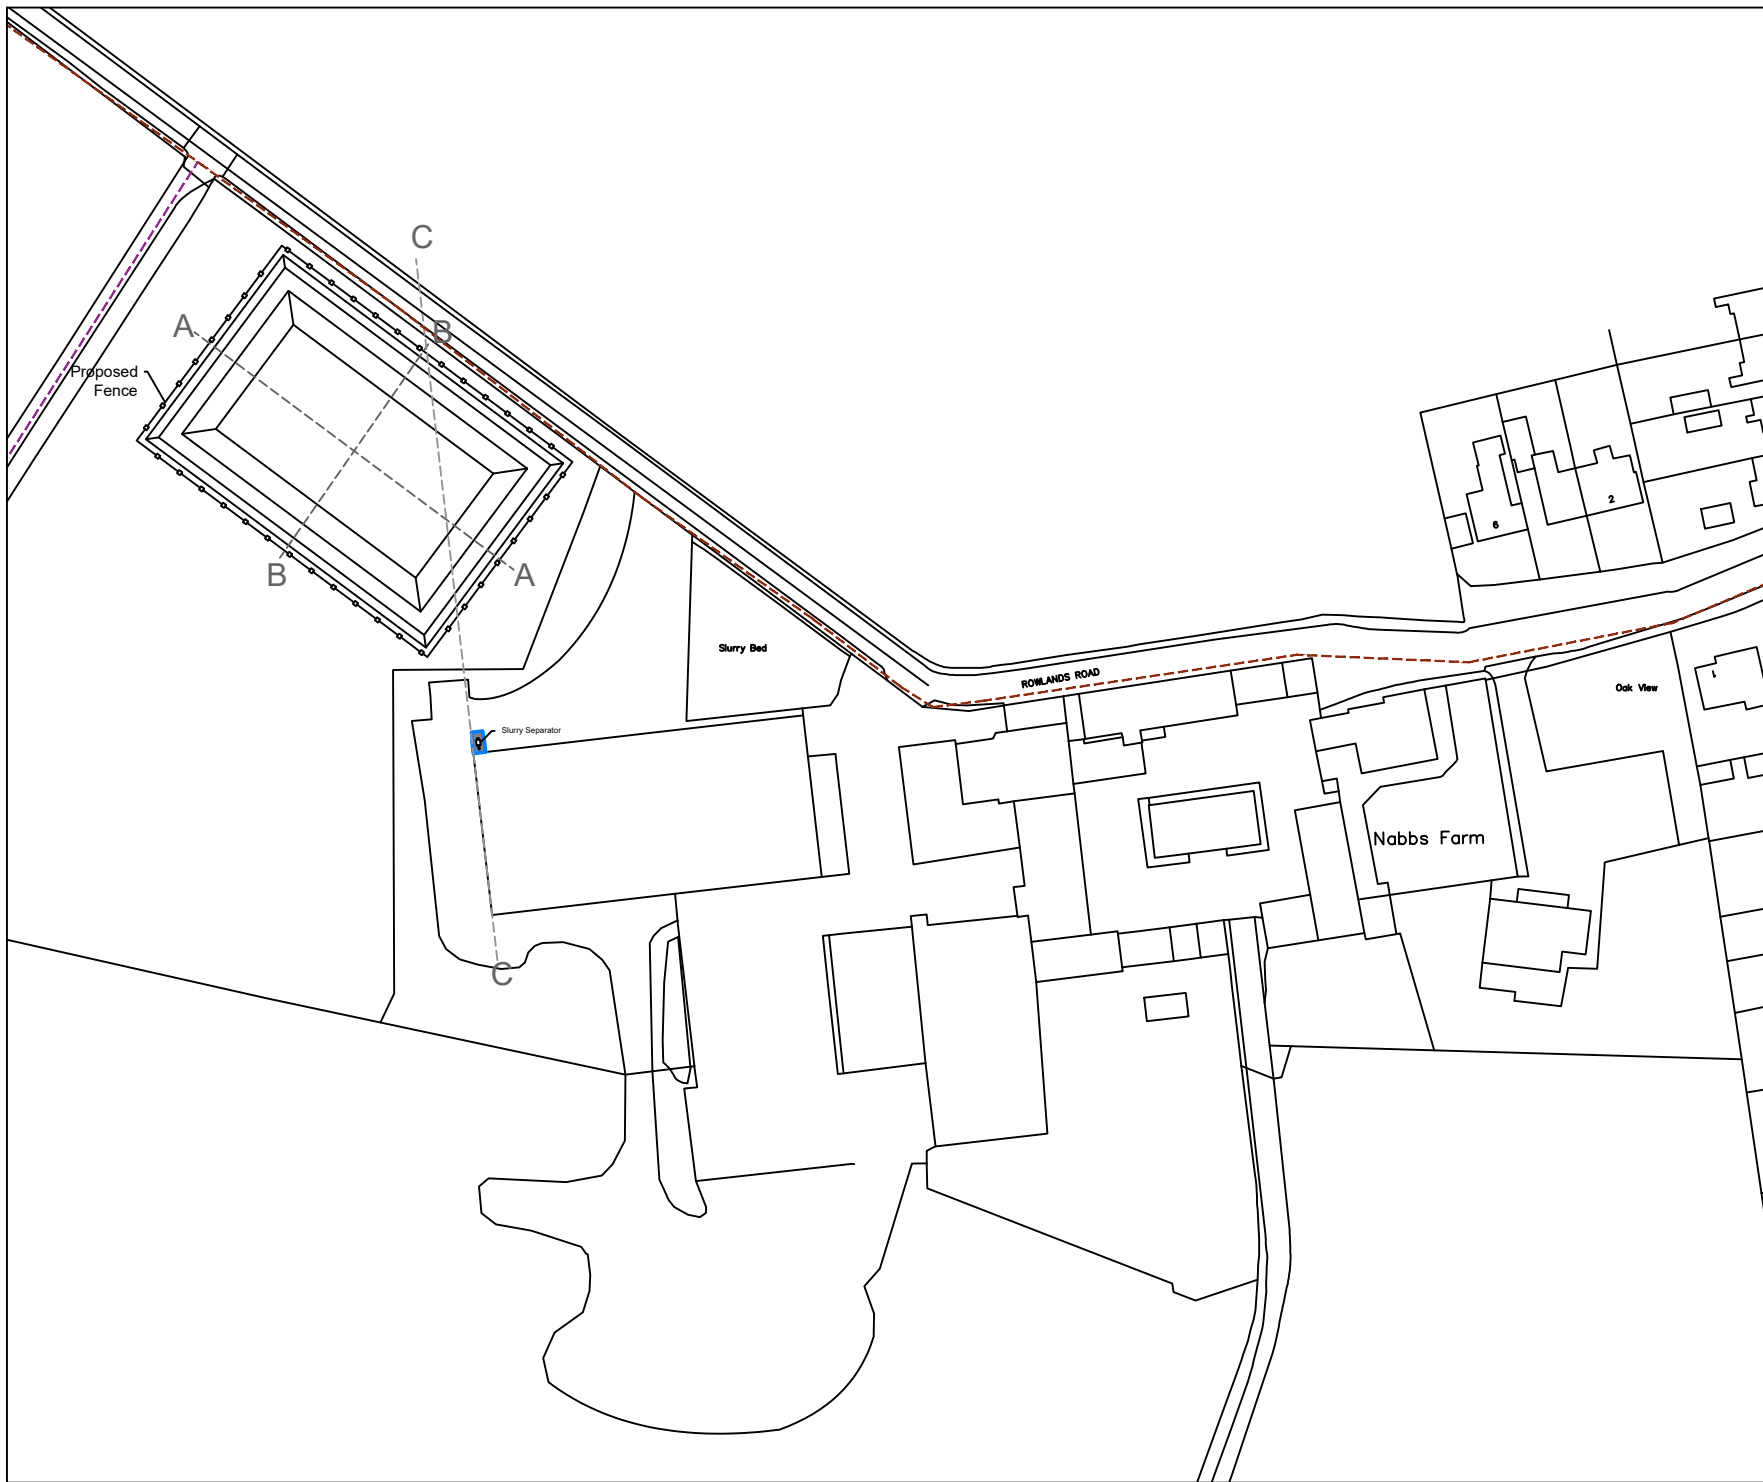

Footpath - Reference: 172BUR

 

Dwg No.: OT173-5

Revision: B

Client: R & G & M Falshaw

Project: Slurry Store

Title: Site Plan

Date: 04 August 2025

Drawn by: O Turvill

0 Metres 25
Scale 1:1250
Sheet Size A4