


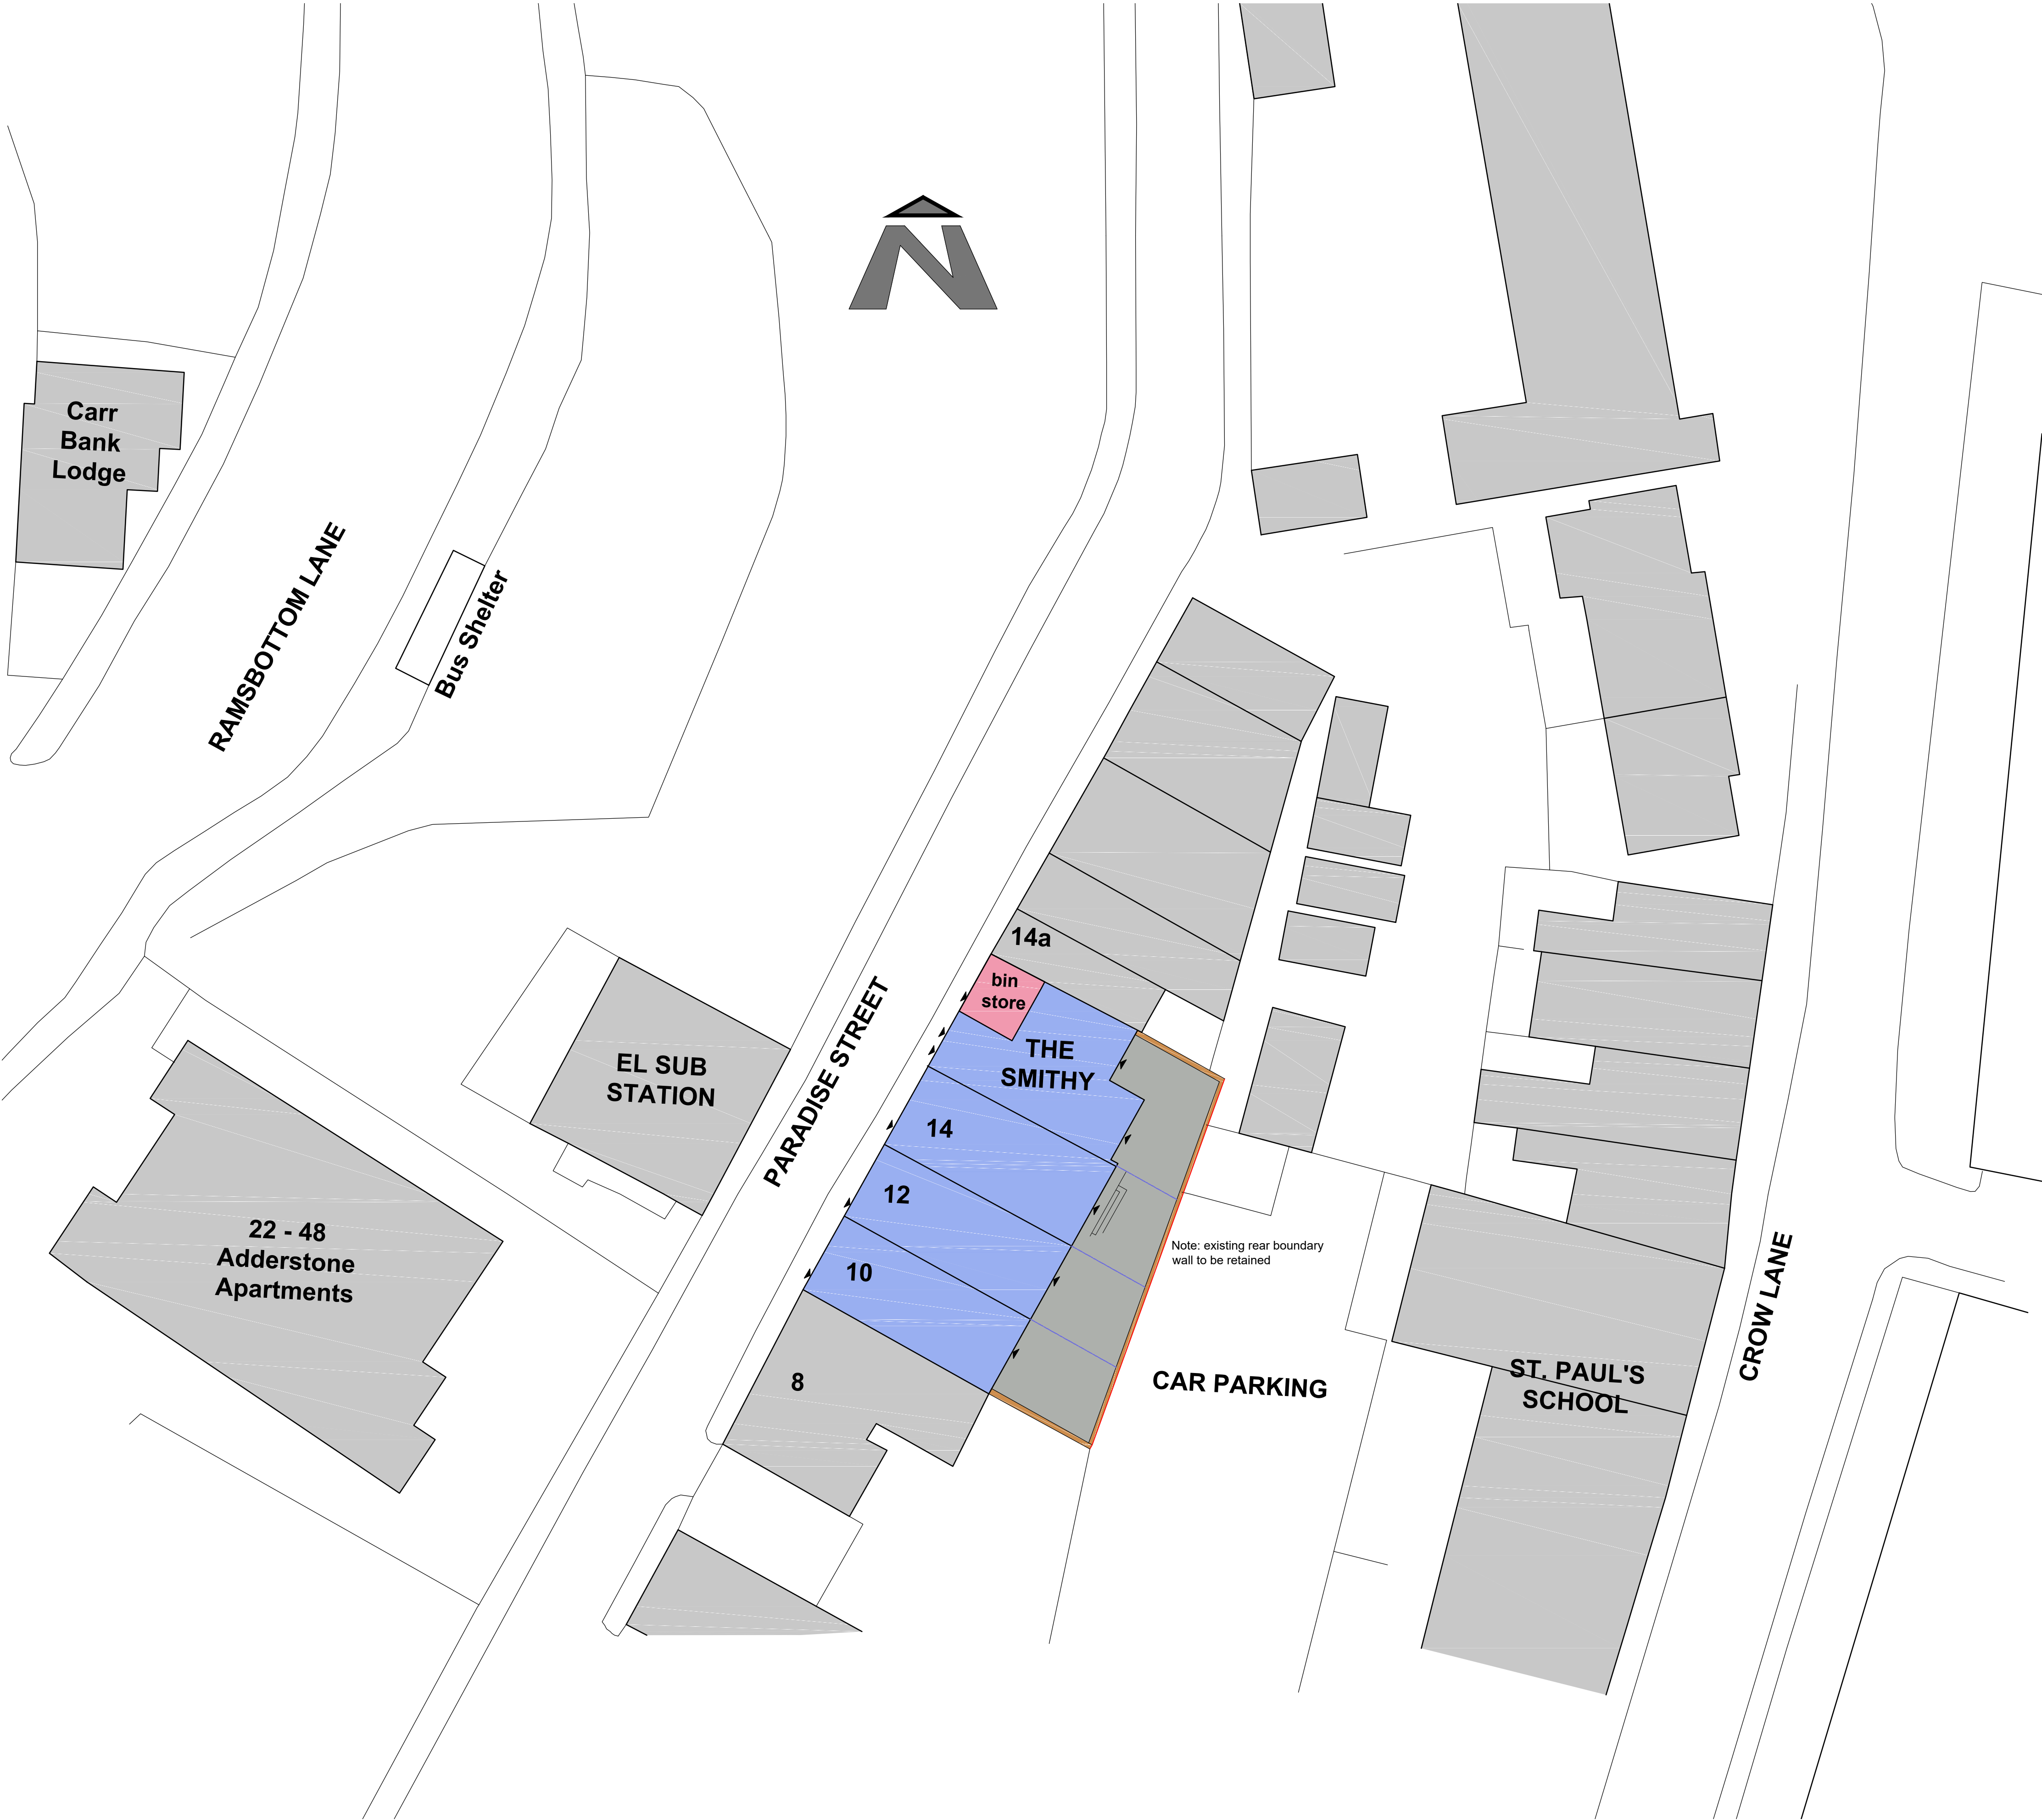


NOTES		
• This drawing is copyright. No unauthorised copying of drawing without the express permission of the architect.		
• Do not scale from prints. Use figure dimensions only.		
• Contractors to check all dimensions on site prior to commencement of works.		
• All works to be carried out in accordance with current statutory Health and Safety Regulations.		
• This drawing is to be read in conjunction with all relevant consultants' and / or specialists' drawings / documents and any discrepancies or variations are to be notified to the architect before affected work commences.		
REV.	AMENDMENTS	DATE
A	Client revisions. Rear school car park noted	08.09.22

KEY

Rear garden areas to be paved

Blue dashed line denotes new plot boundaries (see detail)

Existing rear boundary wall to be retained throughout

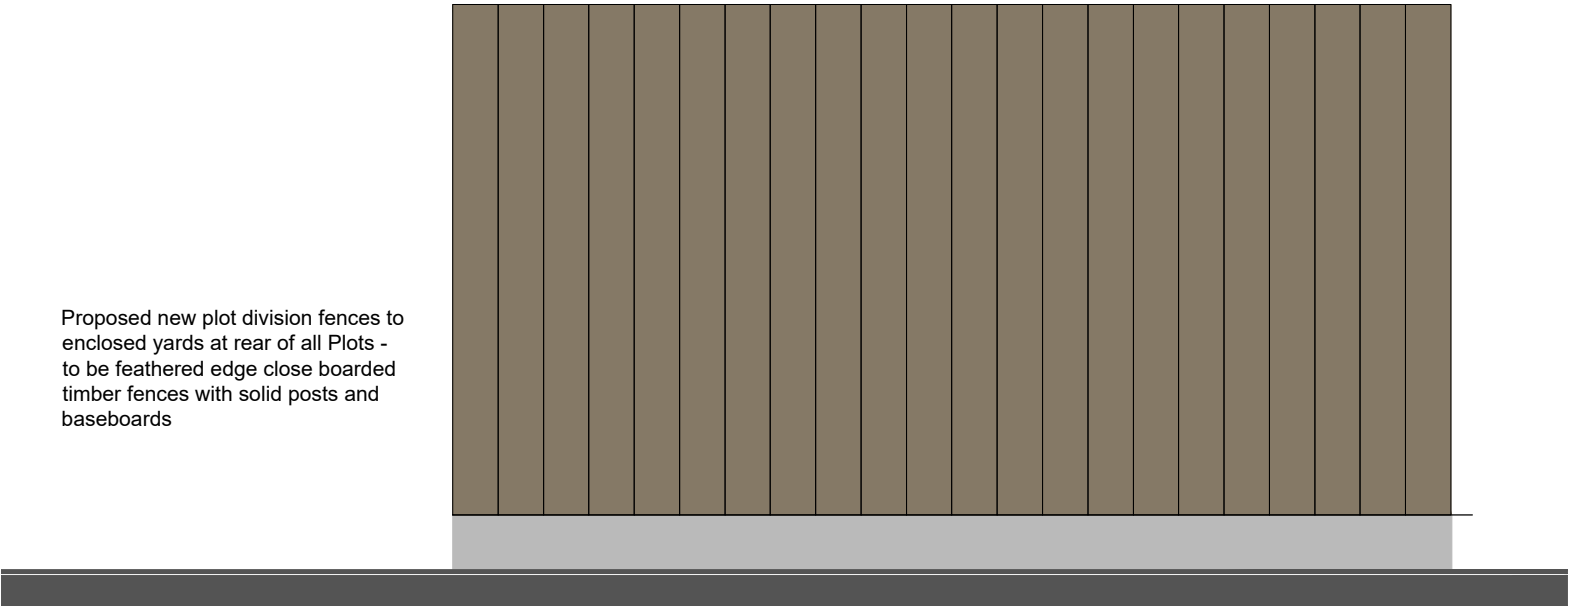

PLOT DIVISION FENCE - REAR

DETAIL 1:20



TYPICAL FENCE IMAGE

Project	PARADISE STREET, RAMSBOTTOM
Drawing	PROPOSED SITE PLAN
Client	QUANTHILL LTD
Dwn. By	CPS
Scale	1:200 @ A1
Drg. No.	20.579.36 A
Drg. Size	A1
Date	NOVEMBER 2022

JOHN HOLT ARCHITECTS LTD.

Scale 1:200 @ A1
0 2 4 6 8 10m

3 MANCHESTER ROAD BURY LANCASHIRE BL9 0DR
TELEPHONE 0161 764 8314 E-MAIL mail@holtarchitects.co.uk

DO NOT SCALE DRAWING