




EXISTING FRONT ELEVATION

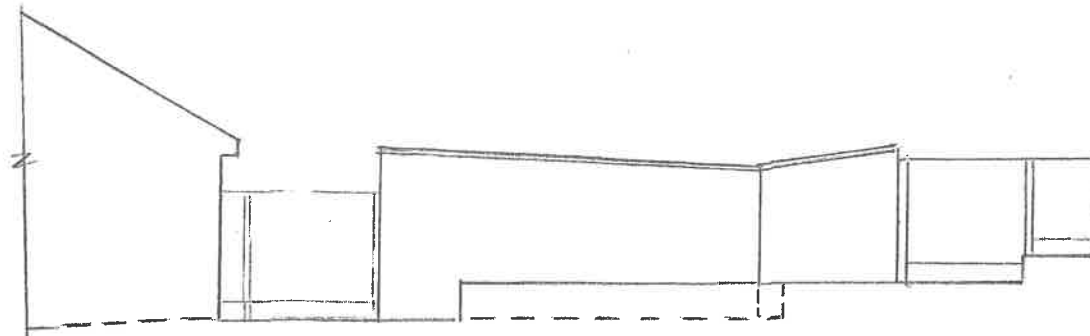


EXISTING SIDE ELEVATION

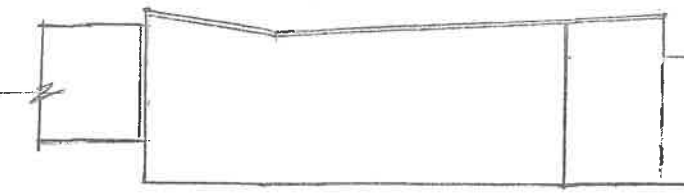

SIDE ELEVATION ON N° 10

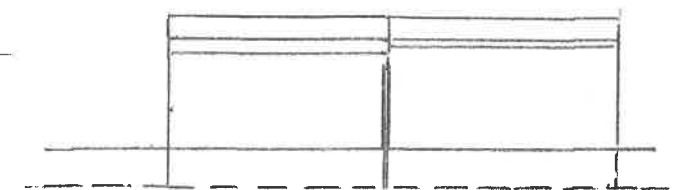

EXISTING REAR ELEVATION

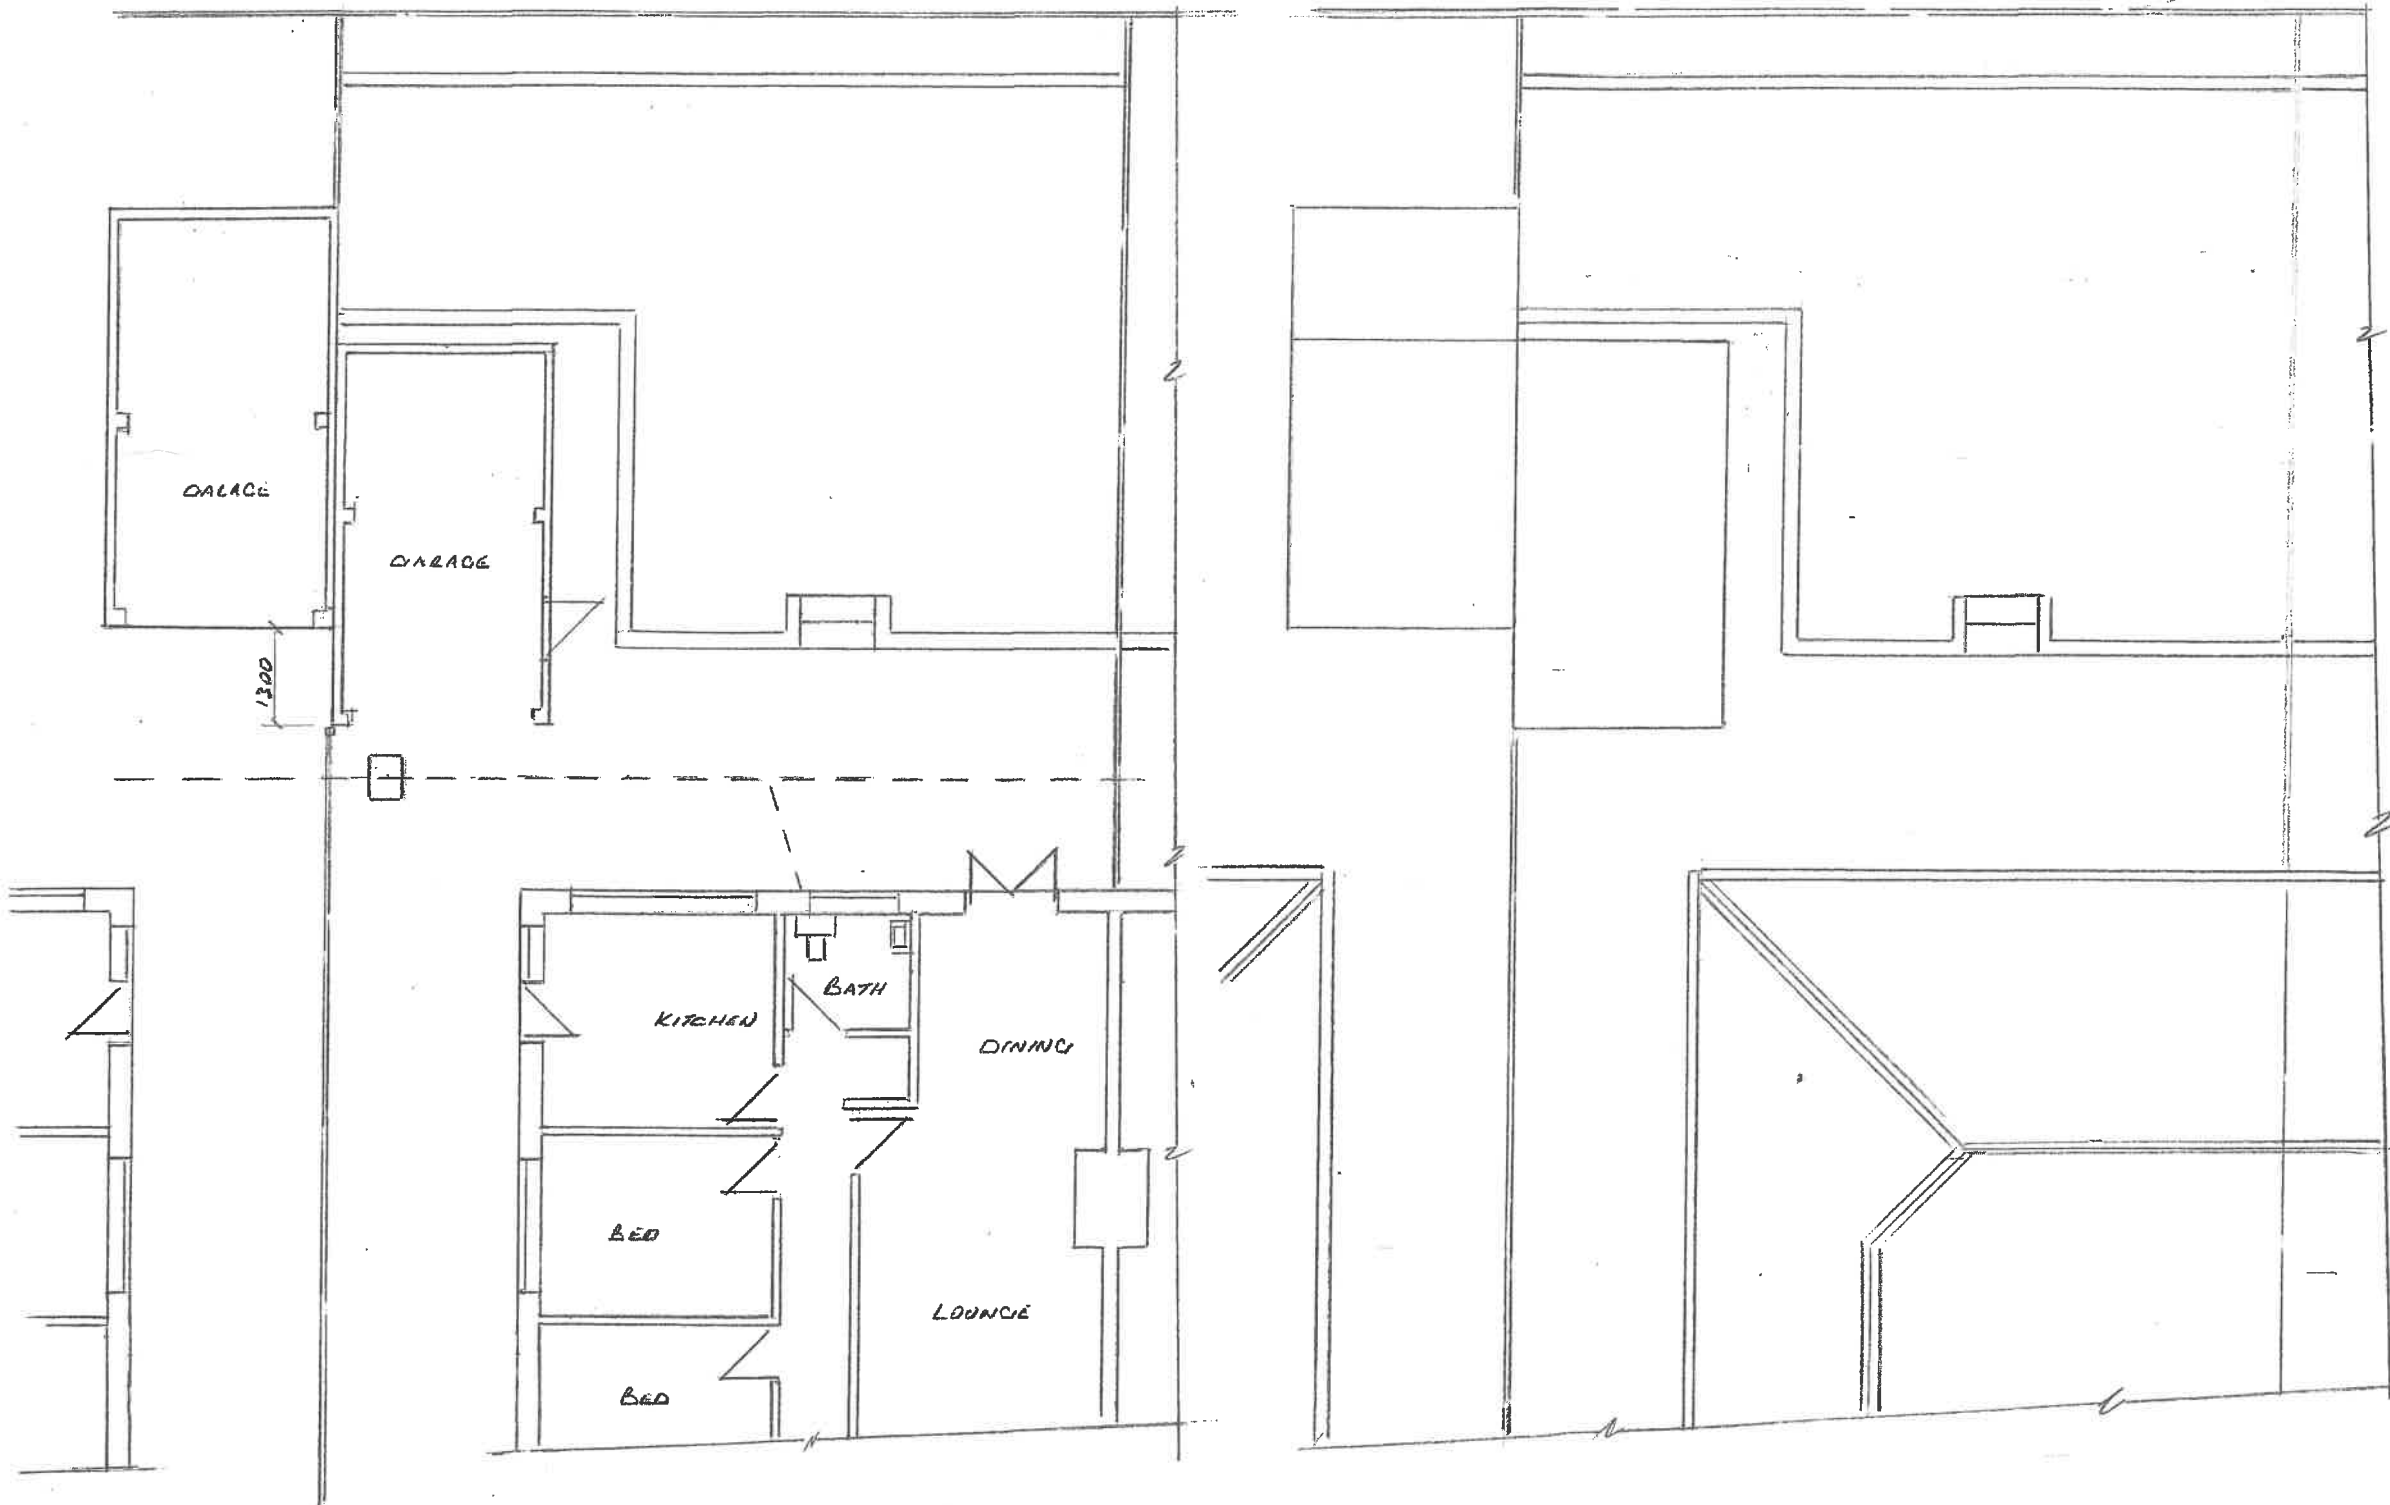

EXISTING FLOOR PLAN

Thompson Designs Tel 0161 705 1458 Mob 07884 318634
Sheet 1 Rear Extension Existing Plans and Elevations 8 Chiltern Drive Bury BL8 1QY Scale 1:100 @ A3 Date May 2022