


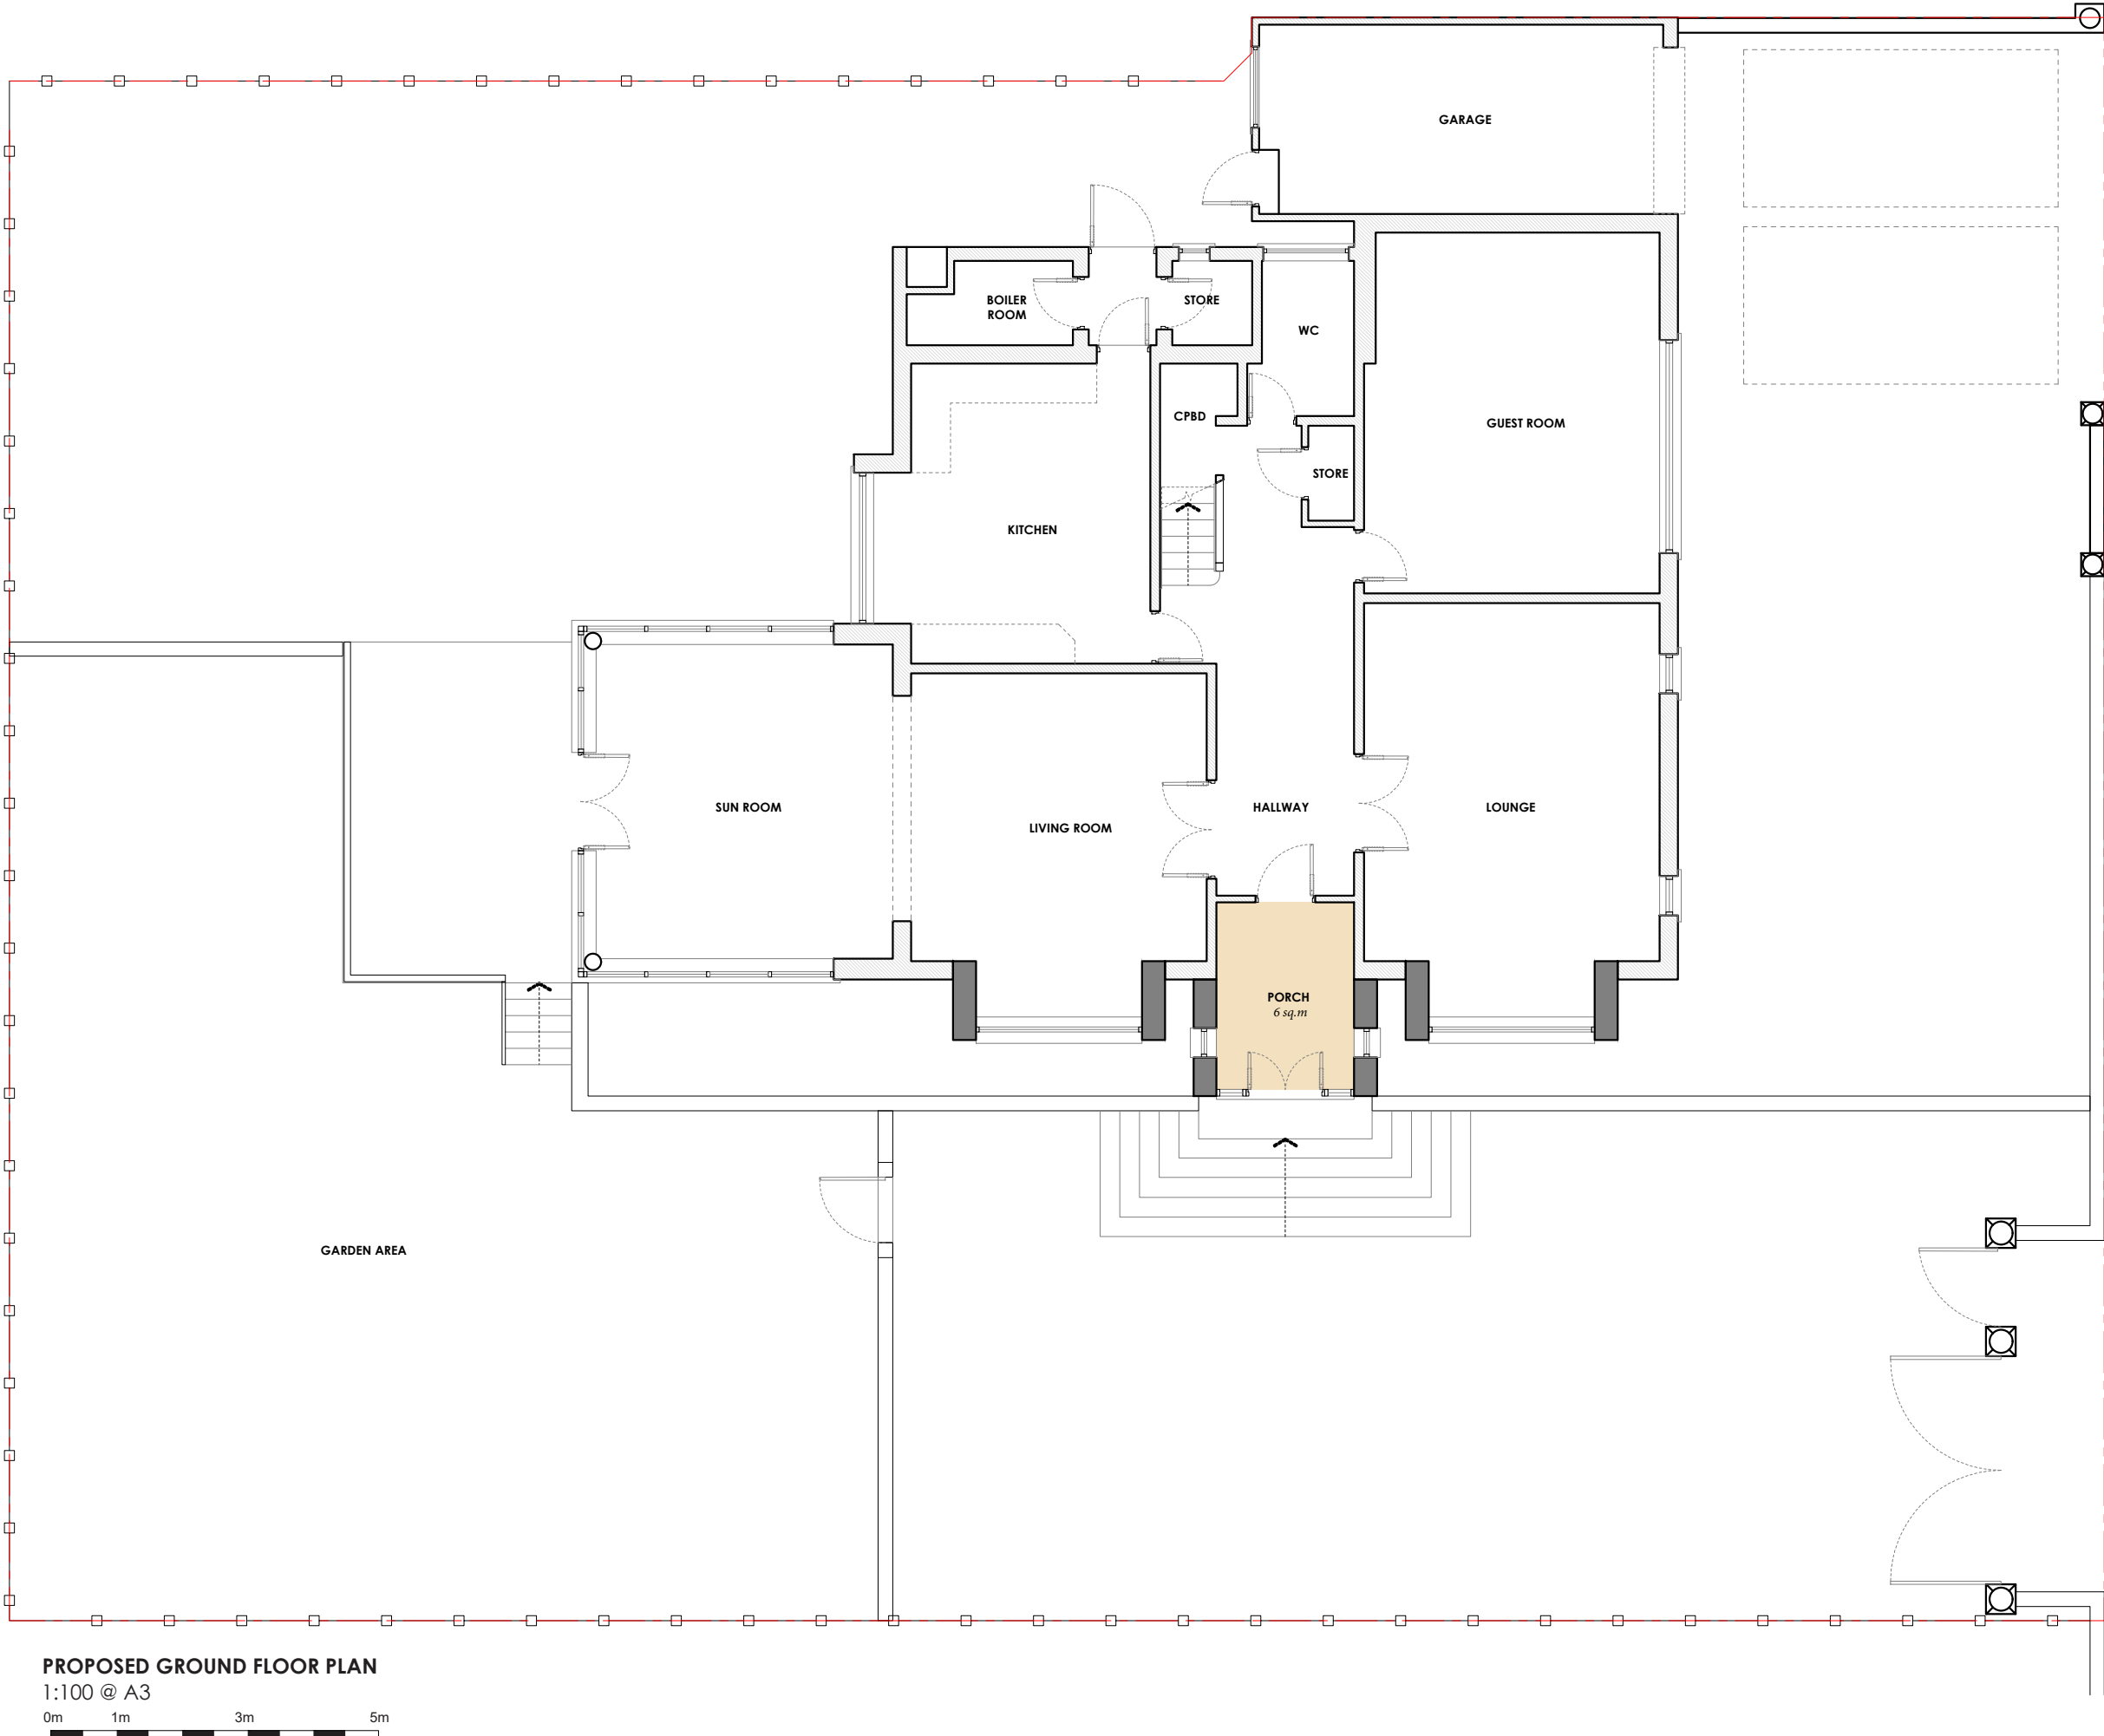

PROPOSED GROUND FLOOR PLAN
1:100 @ A3
0m 1m 3m 5m

Dimensioning
Figured dimensions only to be taken from these designs and drawings. Work to annotated dimensions only. All dimensions to be checked on site. Architectural designers to be informed immediately of any discrepancies before work proceeds. Drawings are to be read in conjunction with relevant specifications, structural engineers and service engineers' drawings.

Rev	Date	Description
-	16/01/25	Issued to client for comments


S A L E M
ARCHITECTS
Architecture | Masterplanning | Graphics

CLIENT:
Homeowner

PROJECT:
2 Castle Hill Rd
Prestwich
Manchester
M25 0FR

TITLE:
Proposed Plans

SCALE:
1:100 @ A3

DRAWING NO.
Sheet 6

REV: _____

DATE:
January 2025