


EXISTING SOUTH
EAST ELEVATION (FRONT)
Scale 1:100

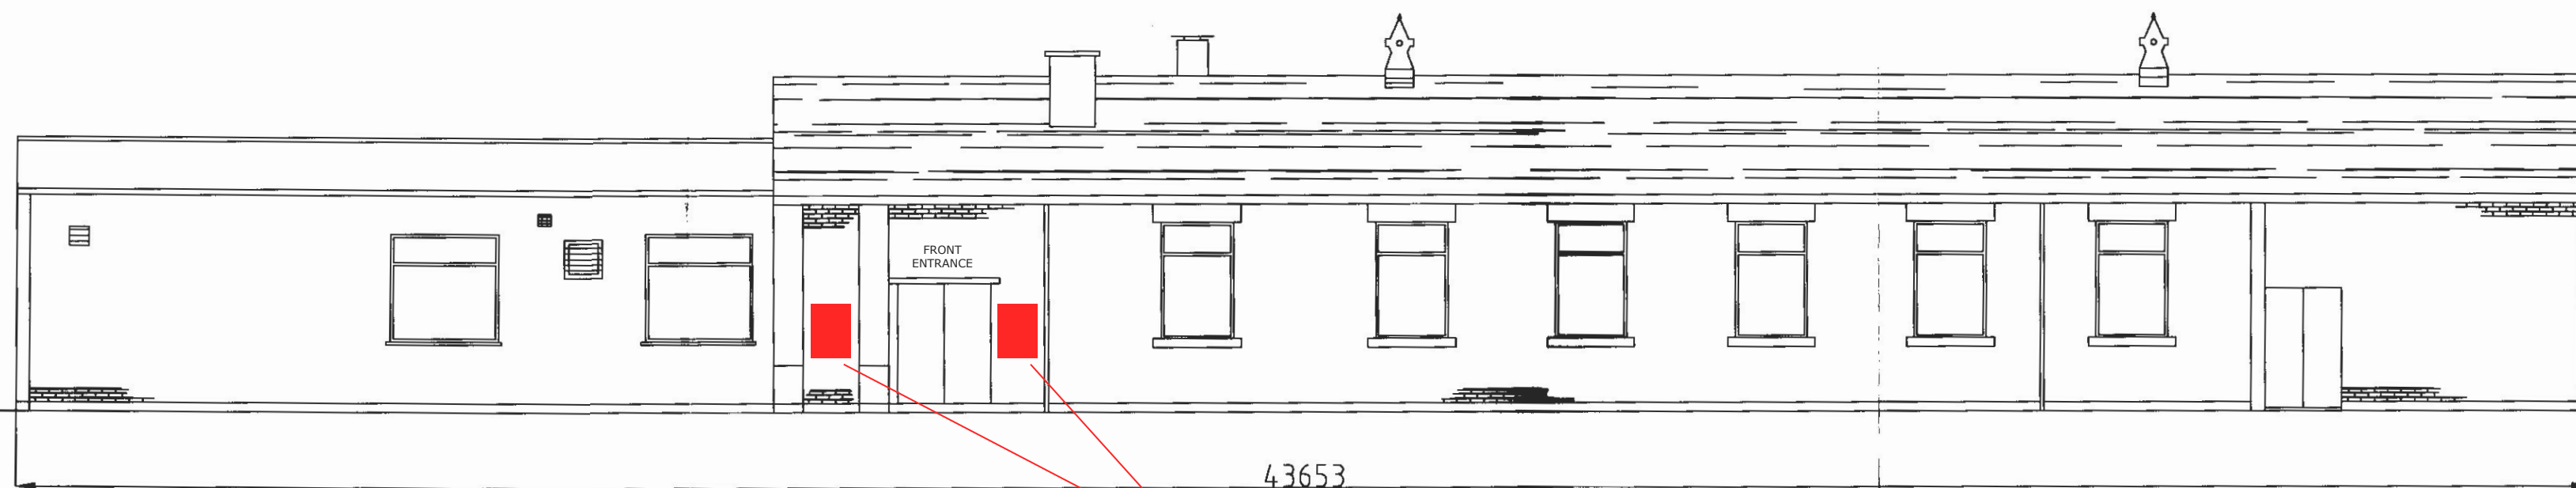

PROPOSED SOUTH
EAST ELEVATION (FRONT)
Scale 1:100

Two external lockable wall mounted notice boards
A1 size - 912mm high x 666mm wide x 60mm projection
Silver steel frame with glazed shatter resistant cover
A height of no more than 900mm above ground level