
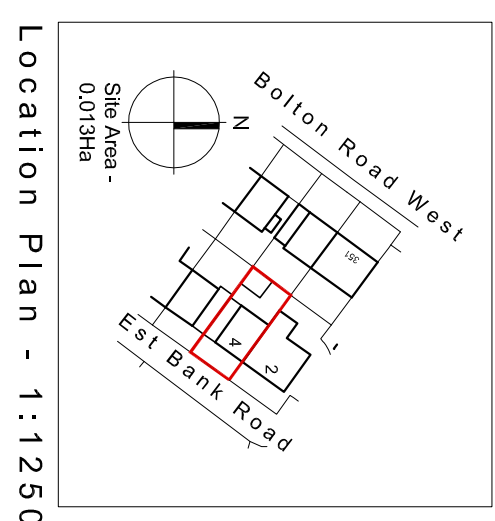
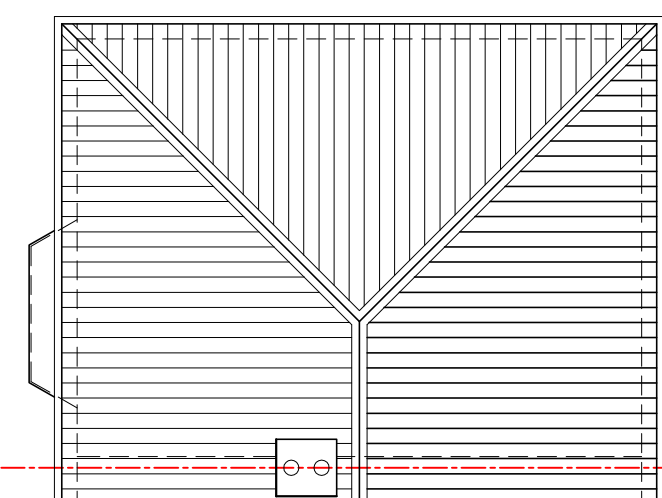
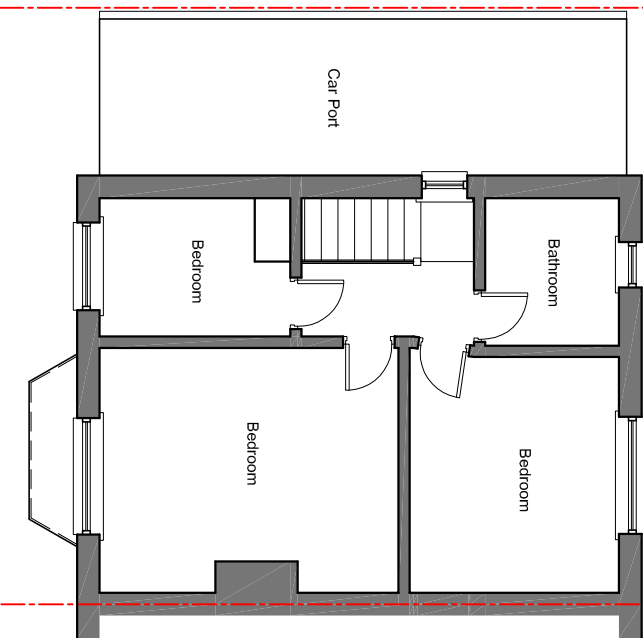
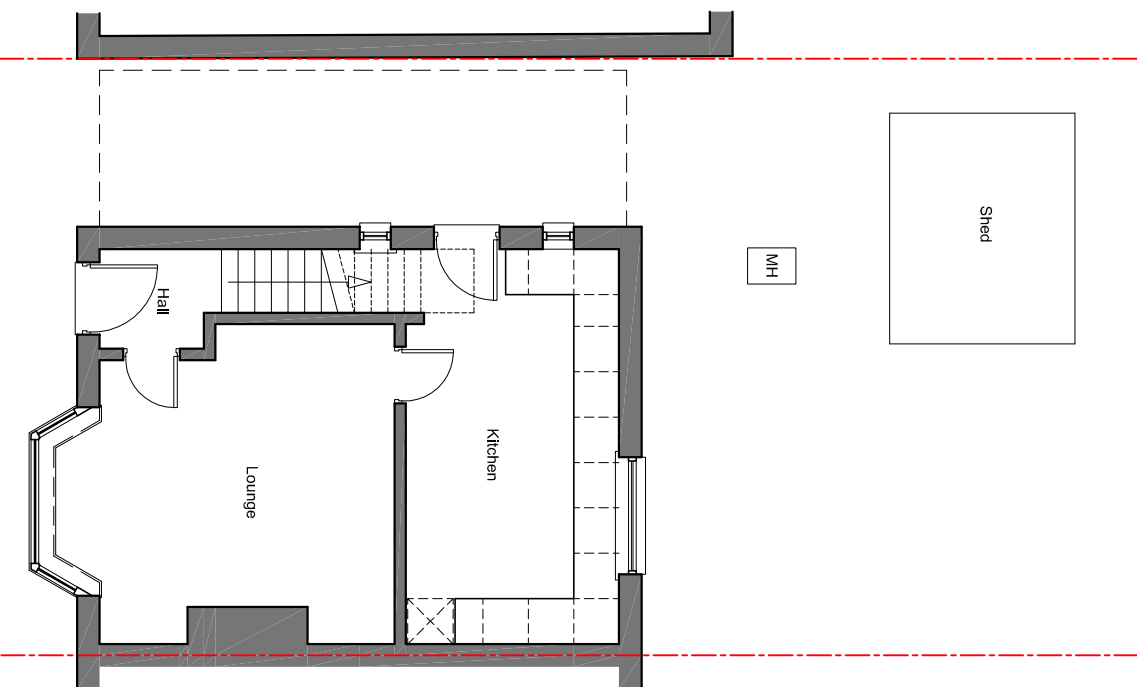
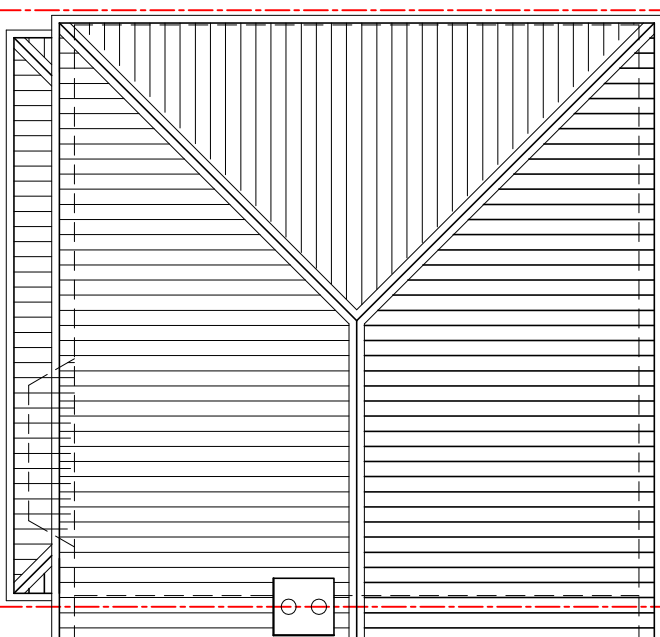
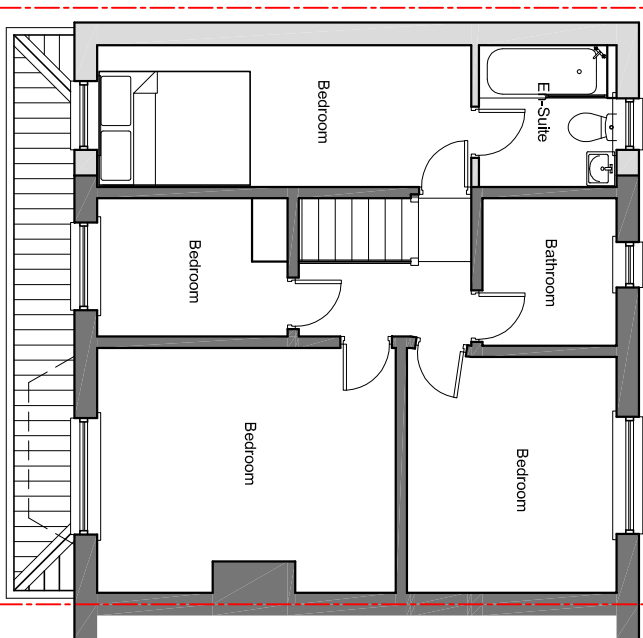
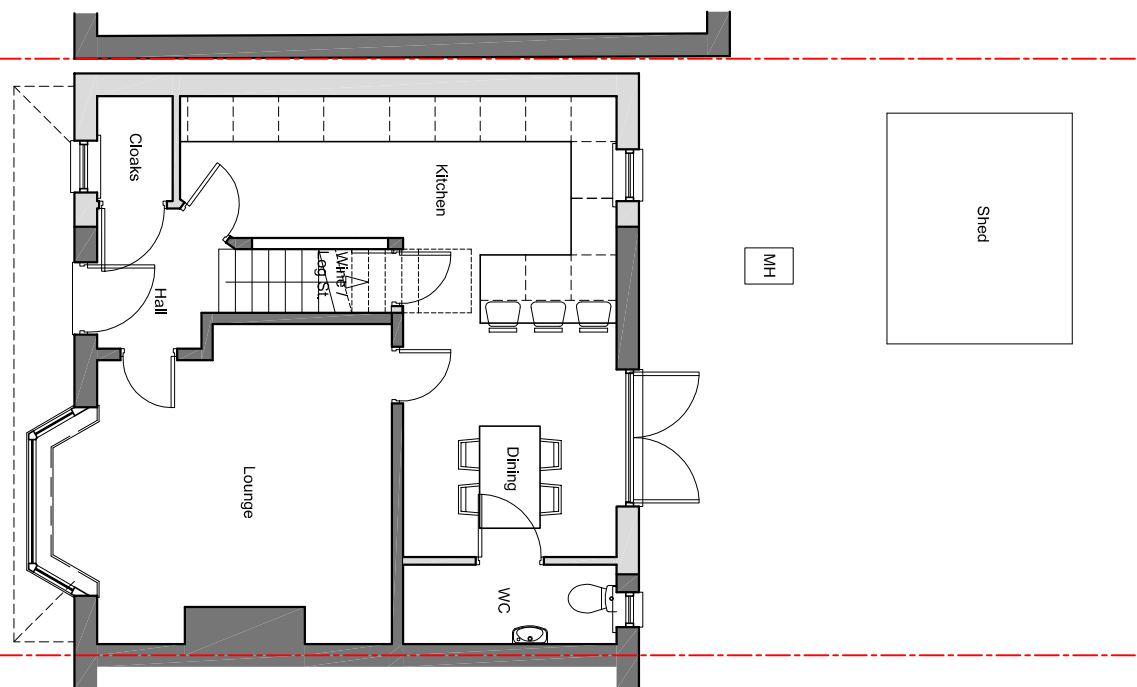
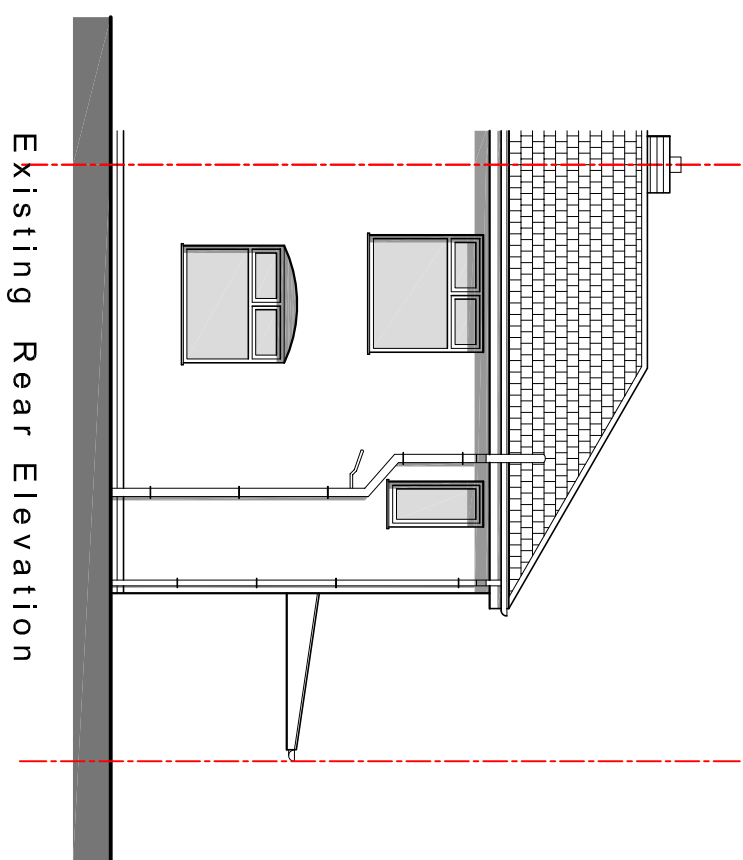
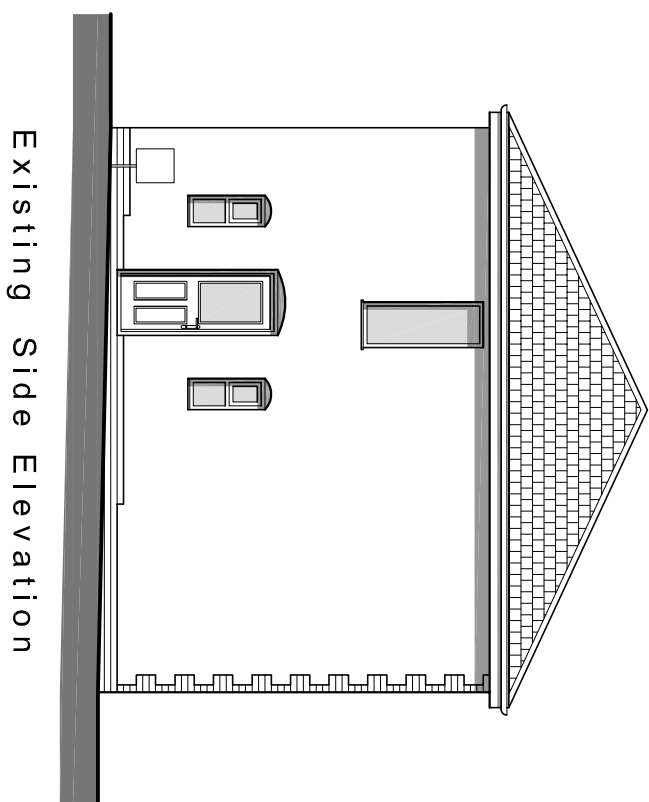
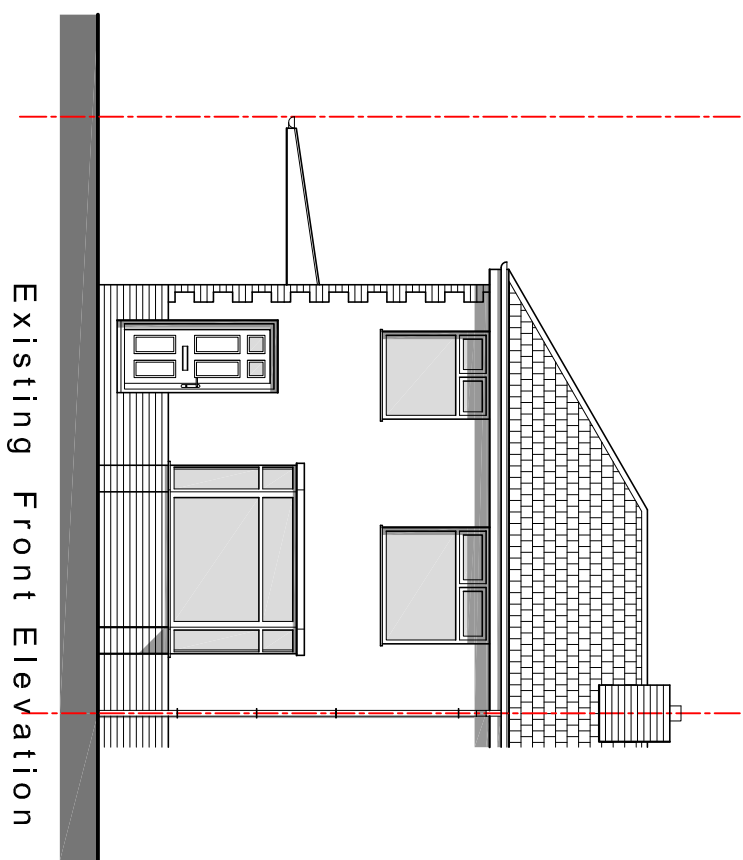
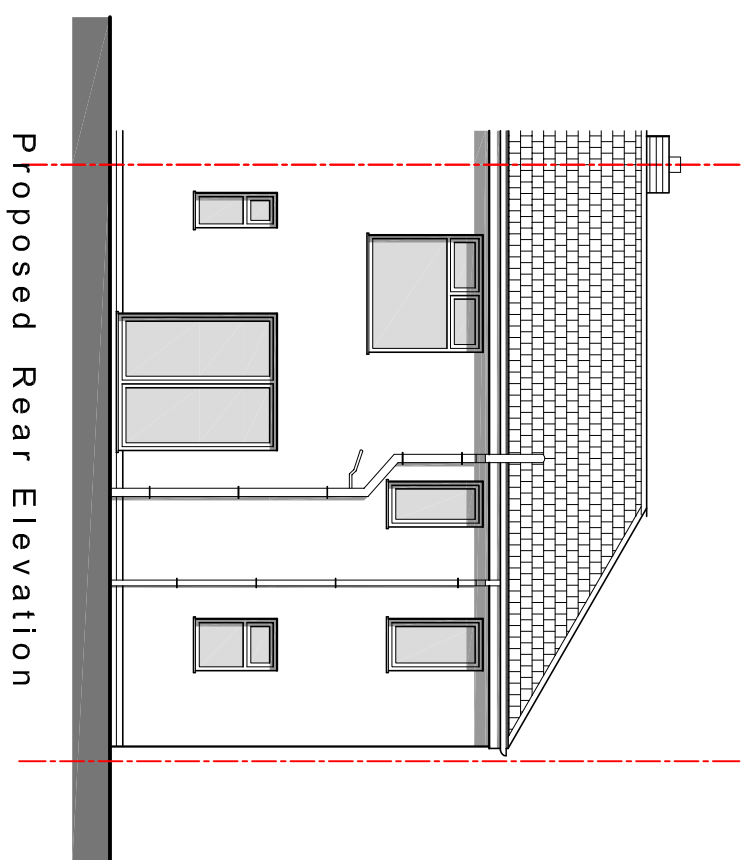
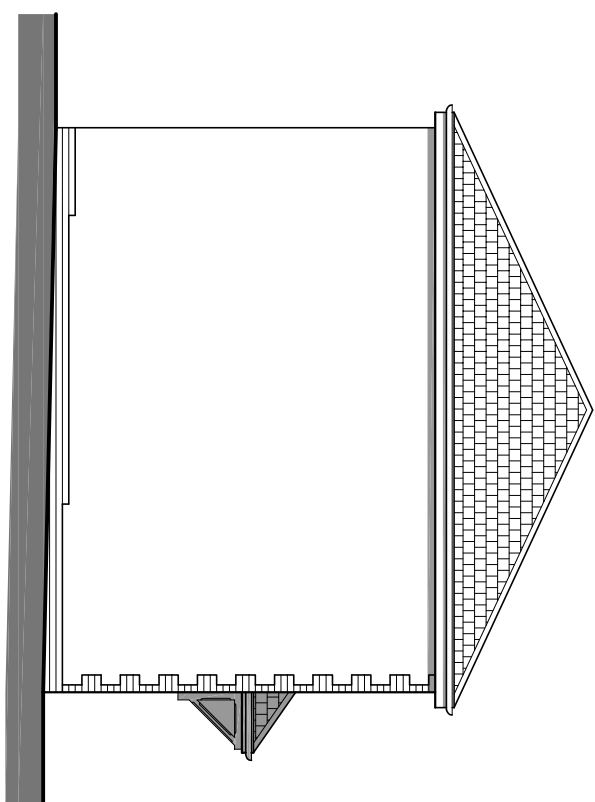


All dimensions are to be checked on site, any discrepancies are to be reported to the Architect before work commences. Do not scale from the drawing for construction purposes. This drawing is to be read in conjunction with all relevant consultants and specialists drawings/documents, any discrepancies are to be reported to the Architect before the selected work commences.

	06/09/2023
A Site plans omitted	
B Proposed plans updated	06/10/2023

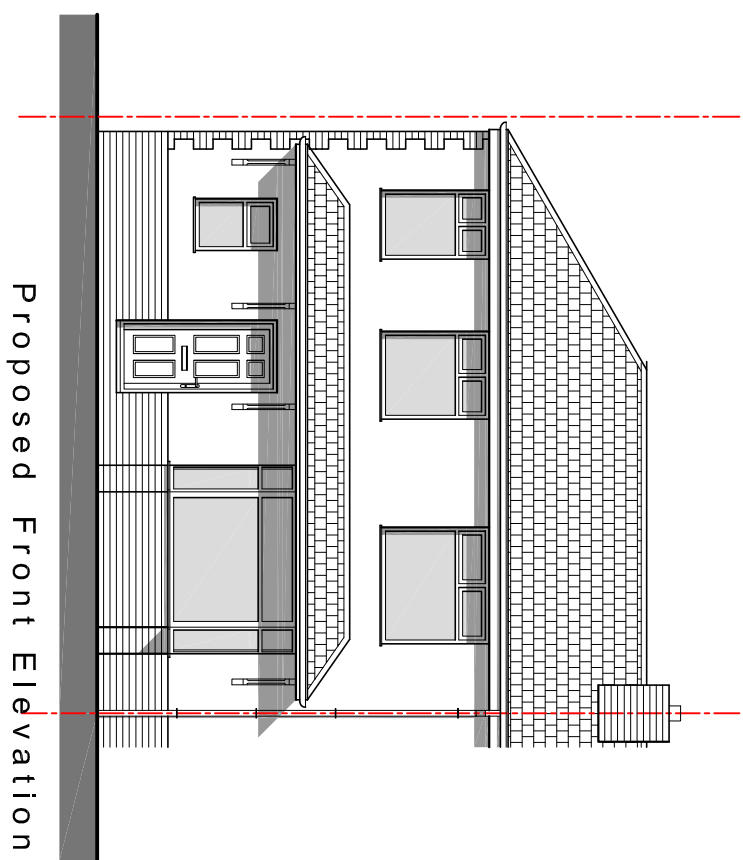

Park 287, Unit 51, Chaddocks Lane
 Boothstown, Worsley
 Manchester, M28 1DU
 Tel : 0161 848 7263
 e-mail: mail@graysarchitect.co.uk

Client:

Offices 1, Chaddock Lane
Boothstown, Worsley
Manchester, M28 1DU

Miss L Fildes-Coulborn

Project

4 Est Bank Road, Ramsbottom, Bury, BL0 9RA

Drawing Title:
Existing and Proposed Plans / Elevations /
Location Plan

Scale: 1:100 @ A1 Date: August 2023

Drawing No: 2239/110
Revision: B