


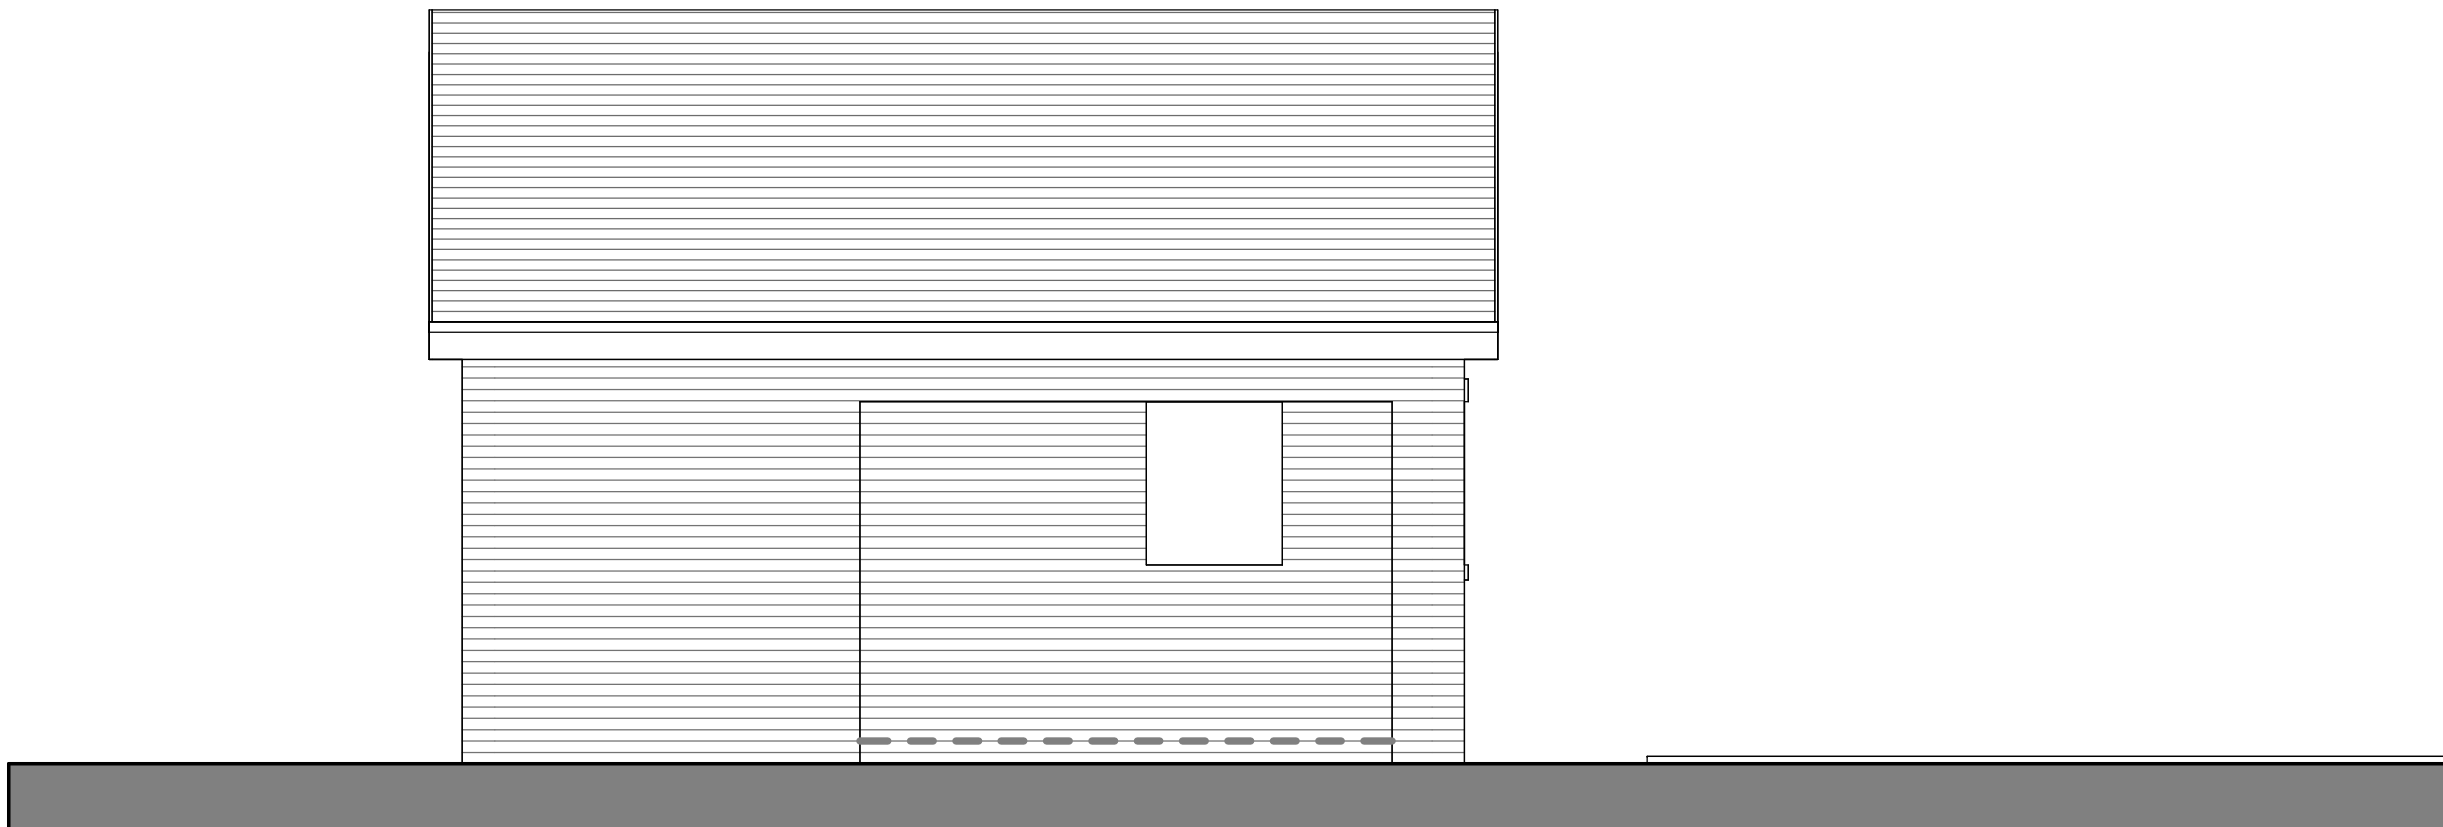

SCALE 1:50 @ A3 Unit of Measure m
0 0.5 1 1.5 2 2.5

CLIENT
JOHNSTON

PROJECT NUMBER DRAWING SCALE:
23267 1 : 50 @ A3

DRAWING NUMBER / TITLE
110 PROPOSED FRONT ELEVATION

PROJECT
TAYLOR'S LANE, BOLTON

WEBSITE: **WWW.SHWILKINSON.CO.UK** ADDRESS: **6 DALE LEE,**
EMAIL: **SCOTT@SHWILKINSON.CO.UK** **WESTHOUGHTON,**
TEL: **01942 538 533** **BOLTON,**
MOB: **07809 373 066** **BL6 6BW**

NOTES: DO NOT SCALE, USE FIGURED DIMENSIONS ONLY. ALL DIMENSIONS TO BE VERIFIED ON SITE. PRIOR TO THE COMMENCEMENT OF ANY WORK OR THE PRODUCTION OF ANY SHOP DRAWING. ALL DISCREPANCIES TO BE REPORTED TO THE ARCHITECT.
© COPYRIGHT IN THIS DRAWING IS VESTED IN SHWILKINSON ARCHITECTS LIMITED.