



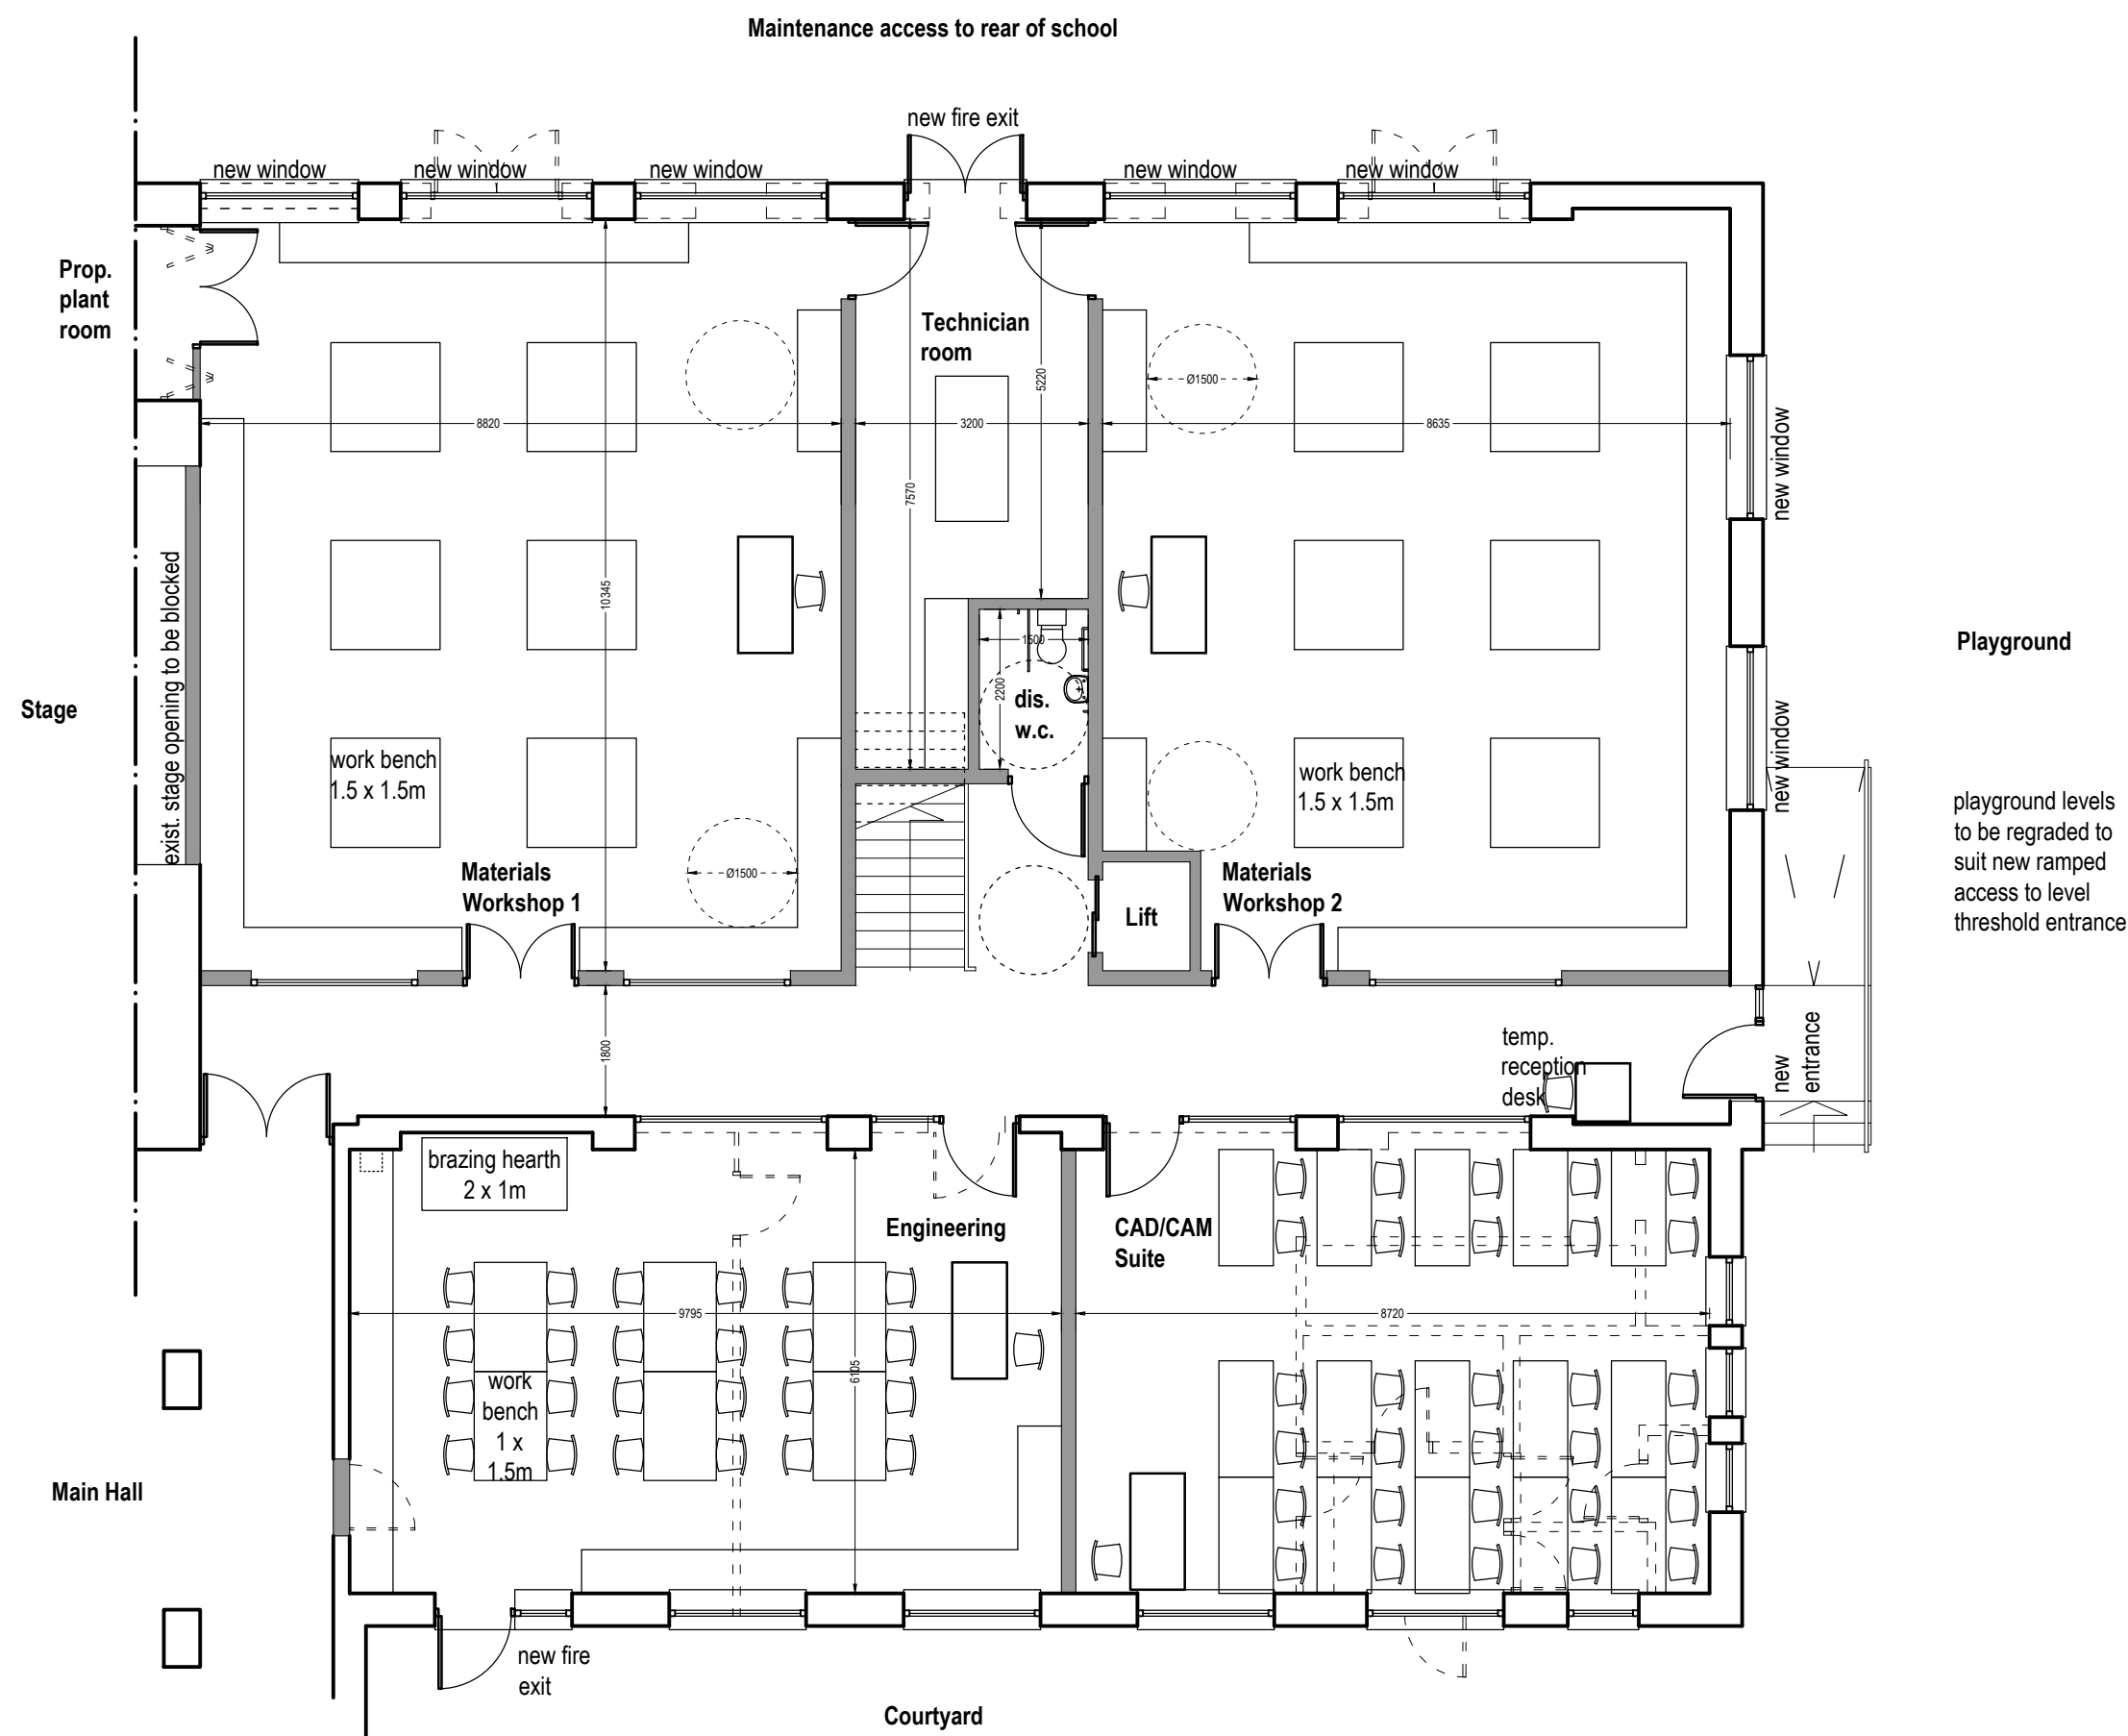


PROPOSED GROUND FLOOR LAYOUT

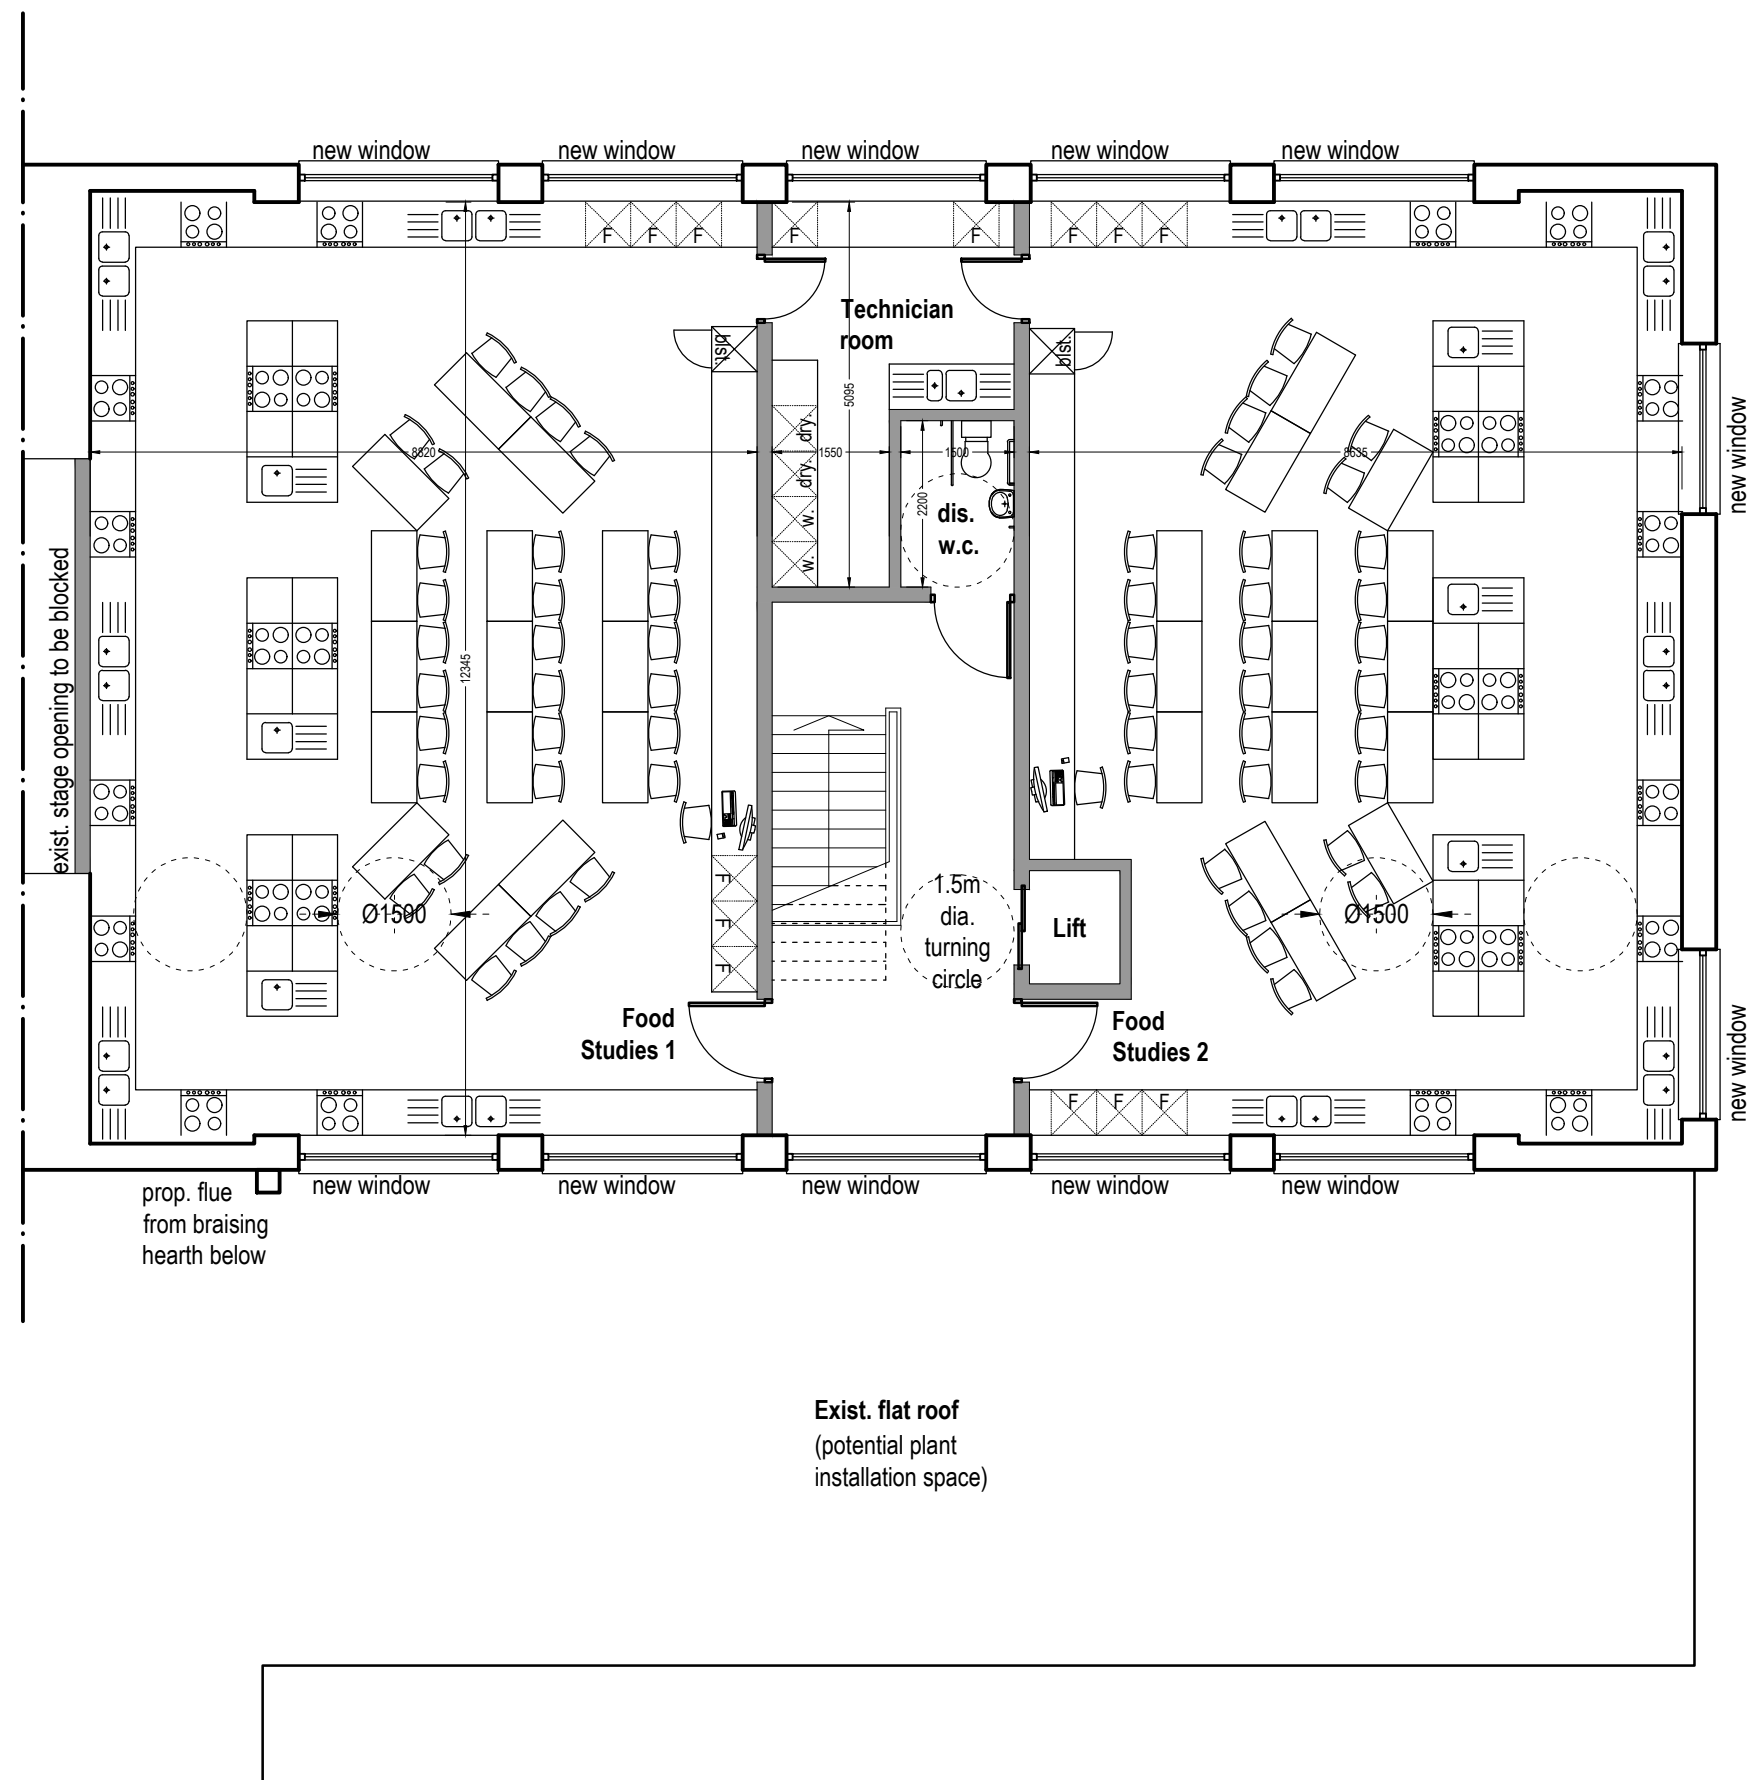

PROPOSED FIRST FLOOR LAYOUT



PROPOSED COURTYARD ELEVATION

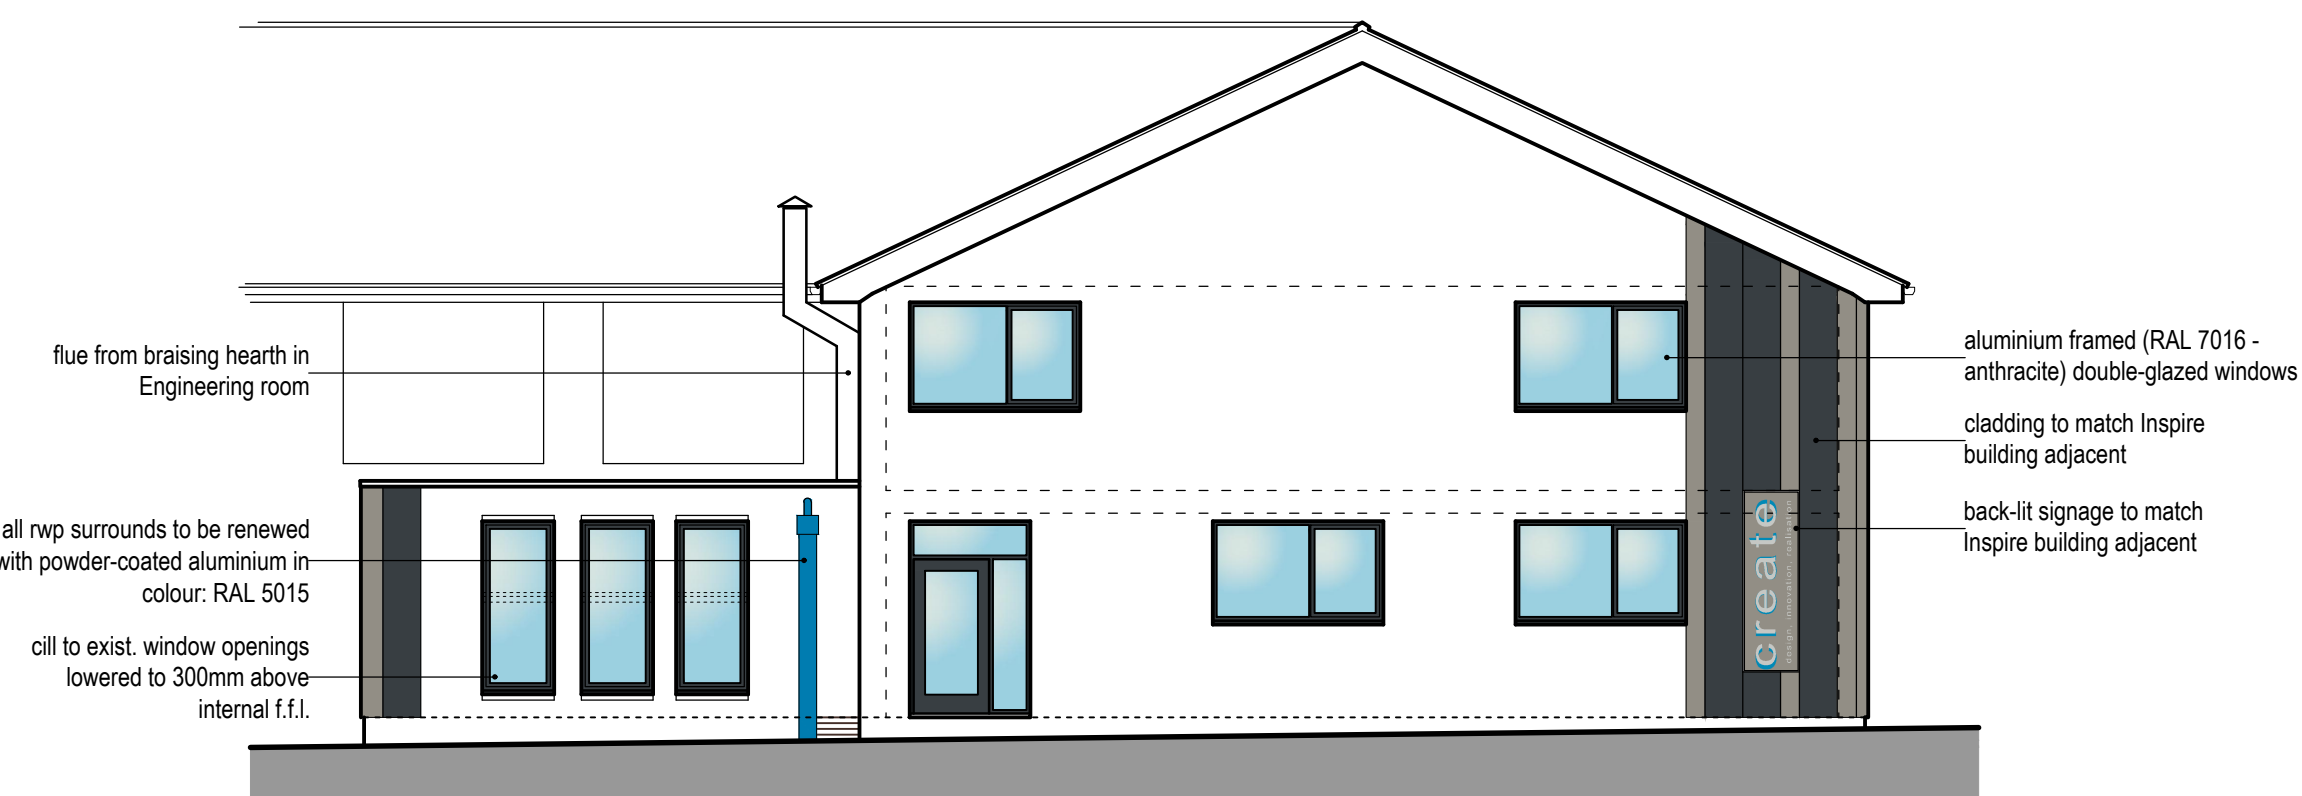

PROPOSED PLAYGROUND ELEVATION



PROPOSED REAR ELEVATION

Revision			Date		Initials	
client: THE DERBY HIGH SCHOOL RADCLIFFE ROAD, BURY		project: C.R.E.A.T.E. CONVERSION OF FORMER GYM		drawing: PROPOSED LAYOUT & ELEVATIONS		
project no:		drawing no:		revision:	drawn:	checked:
2211		2211.P.101		-	CMc	---
						Oct 2021
						1:100

scale @ A1	1:100
------------	-------

