






PROPOSED FRONT ELEVATION

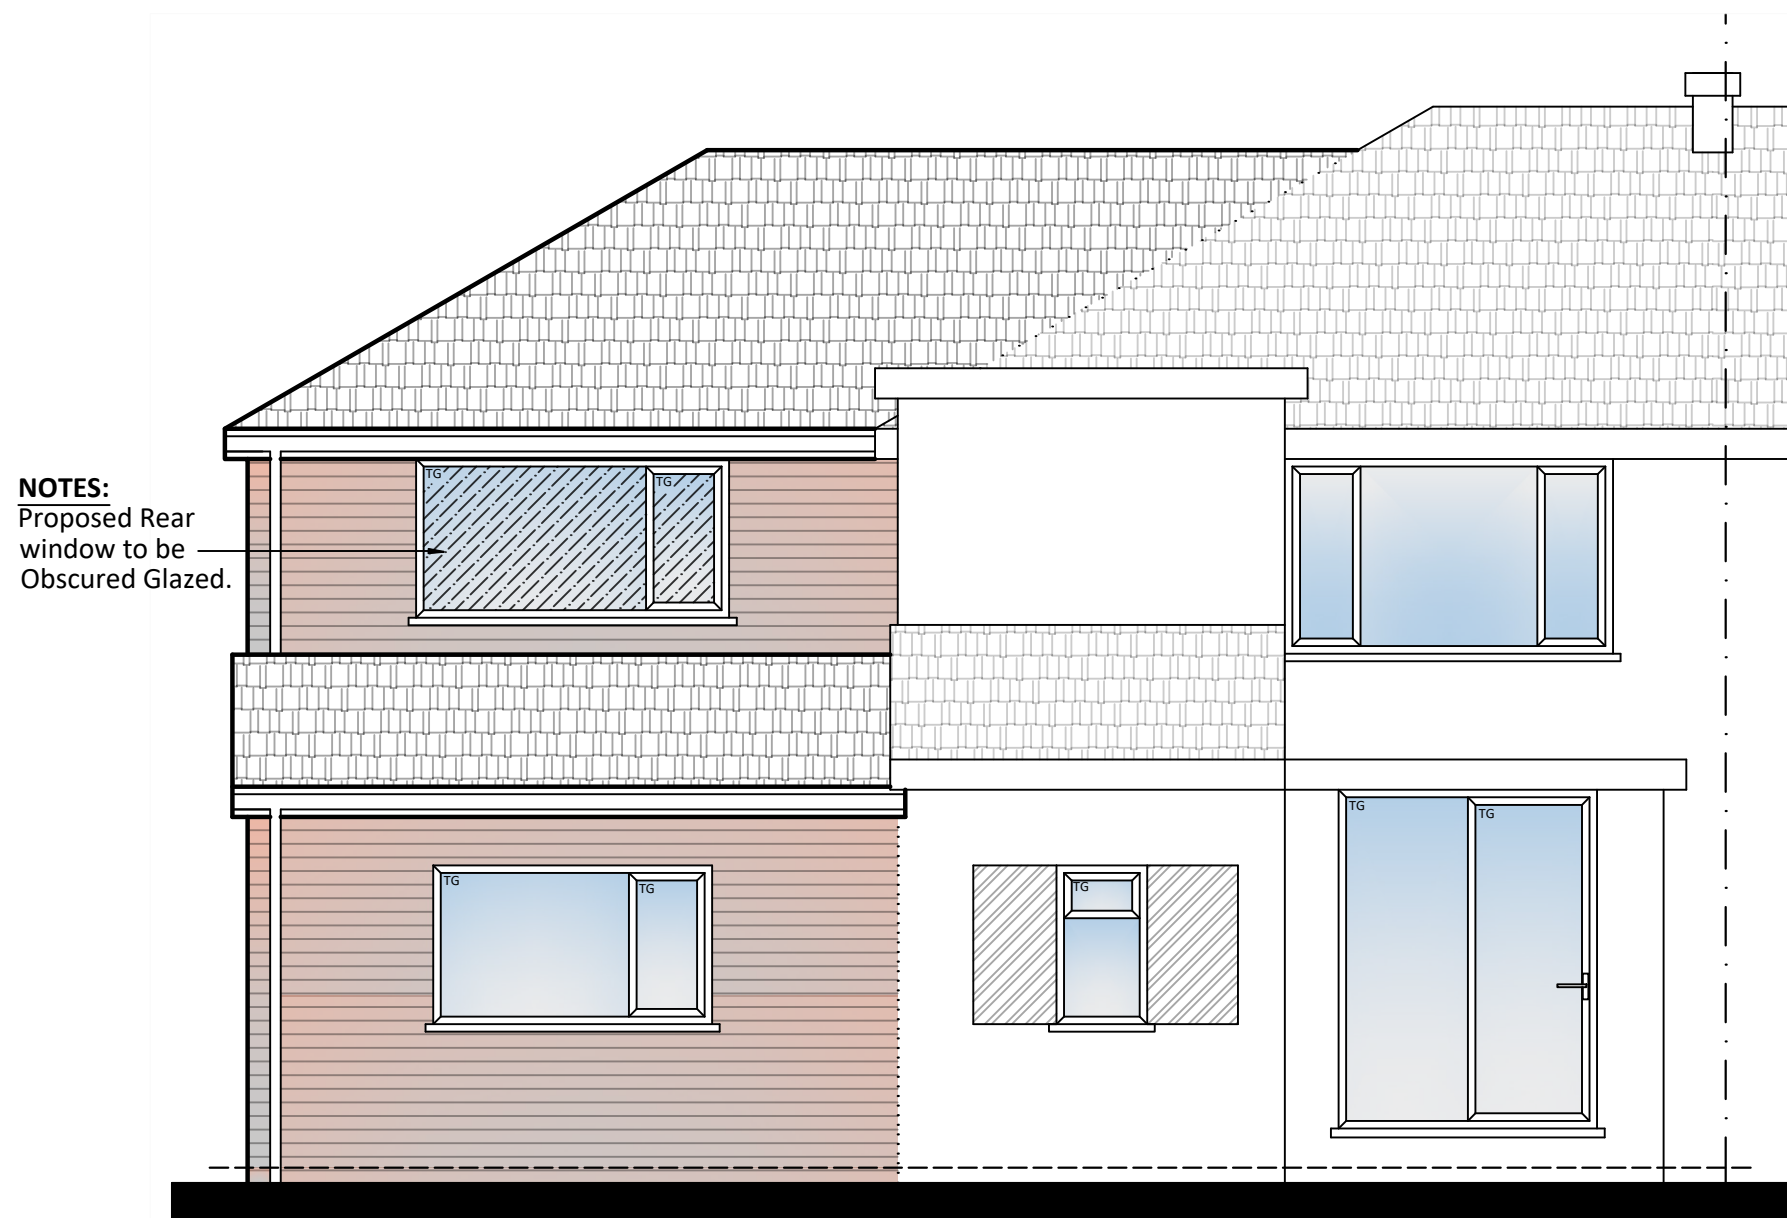



PROPOSED REAR ELEVATION

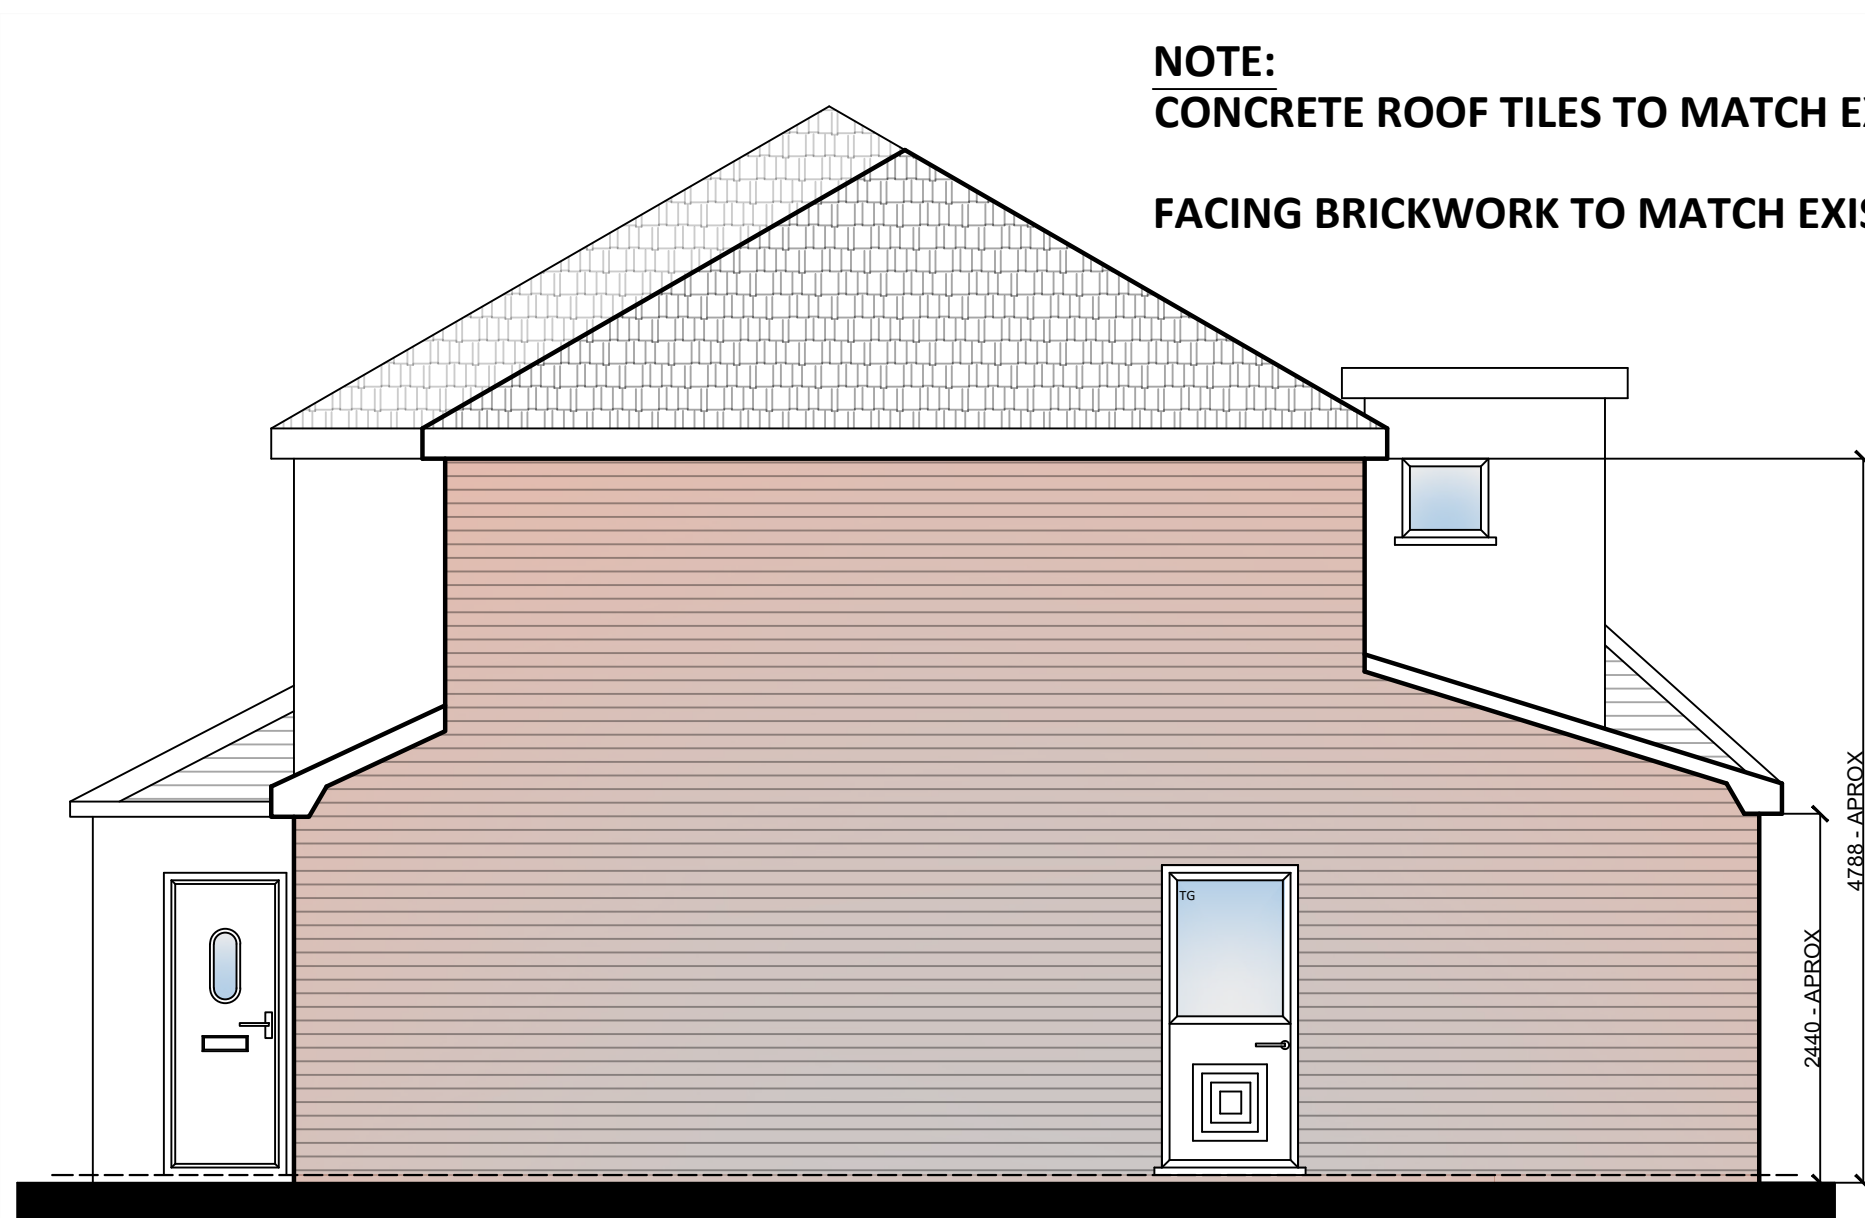

PROPOSED SIDE ELEVATION

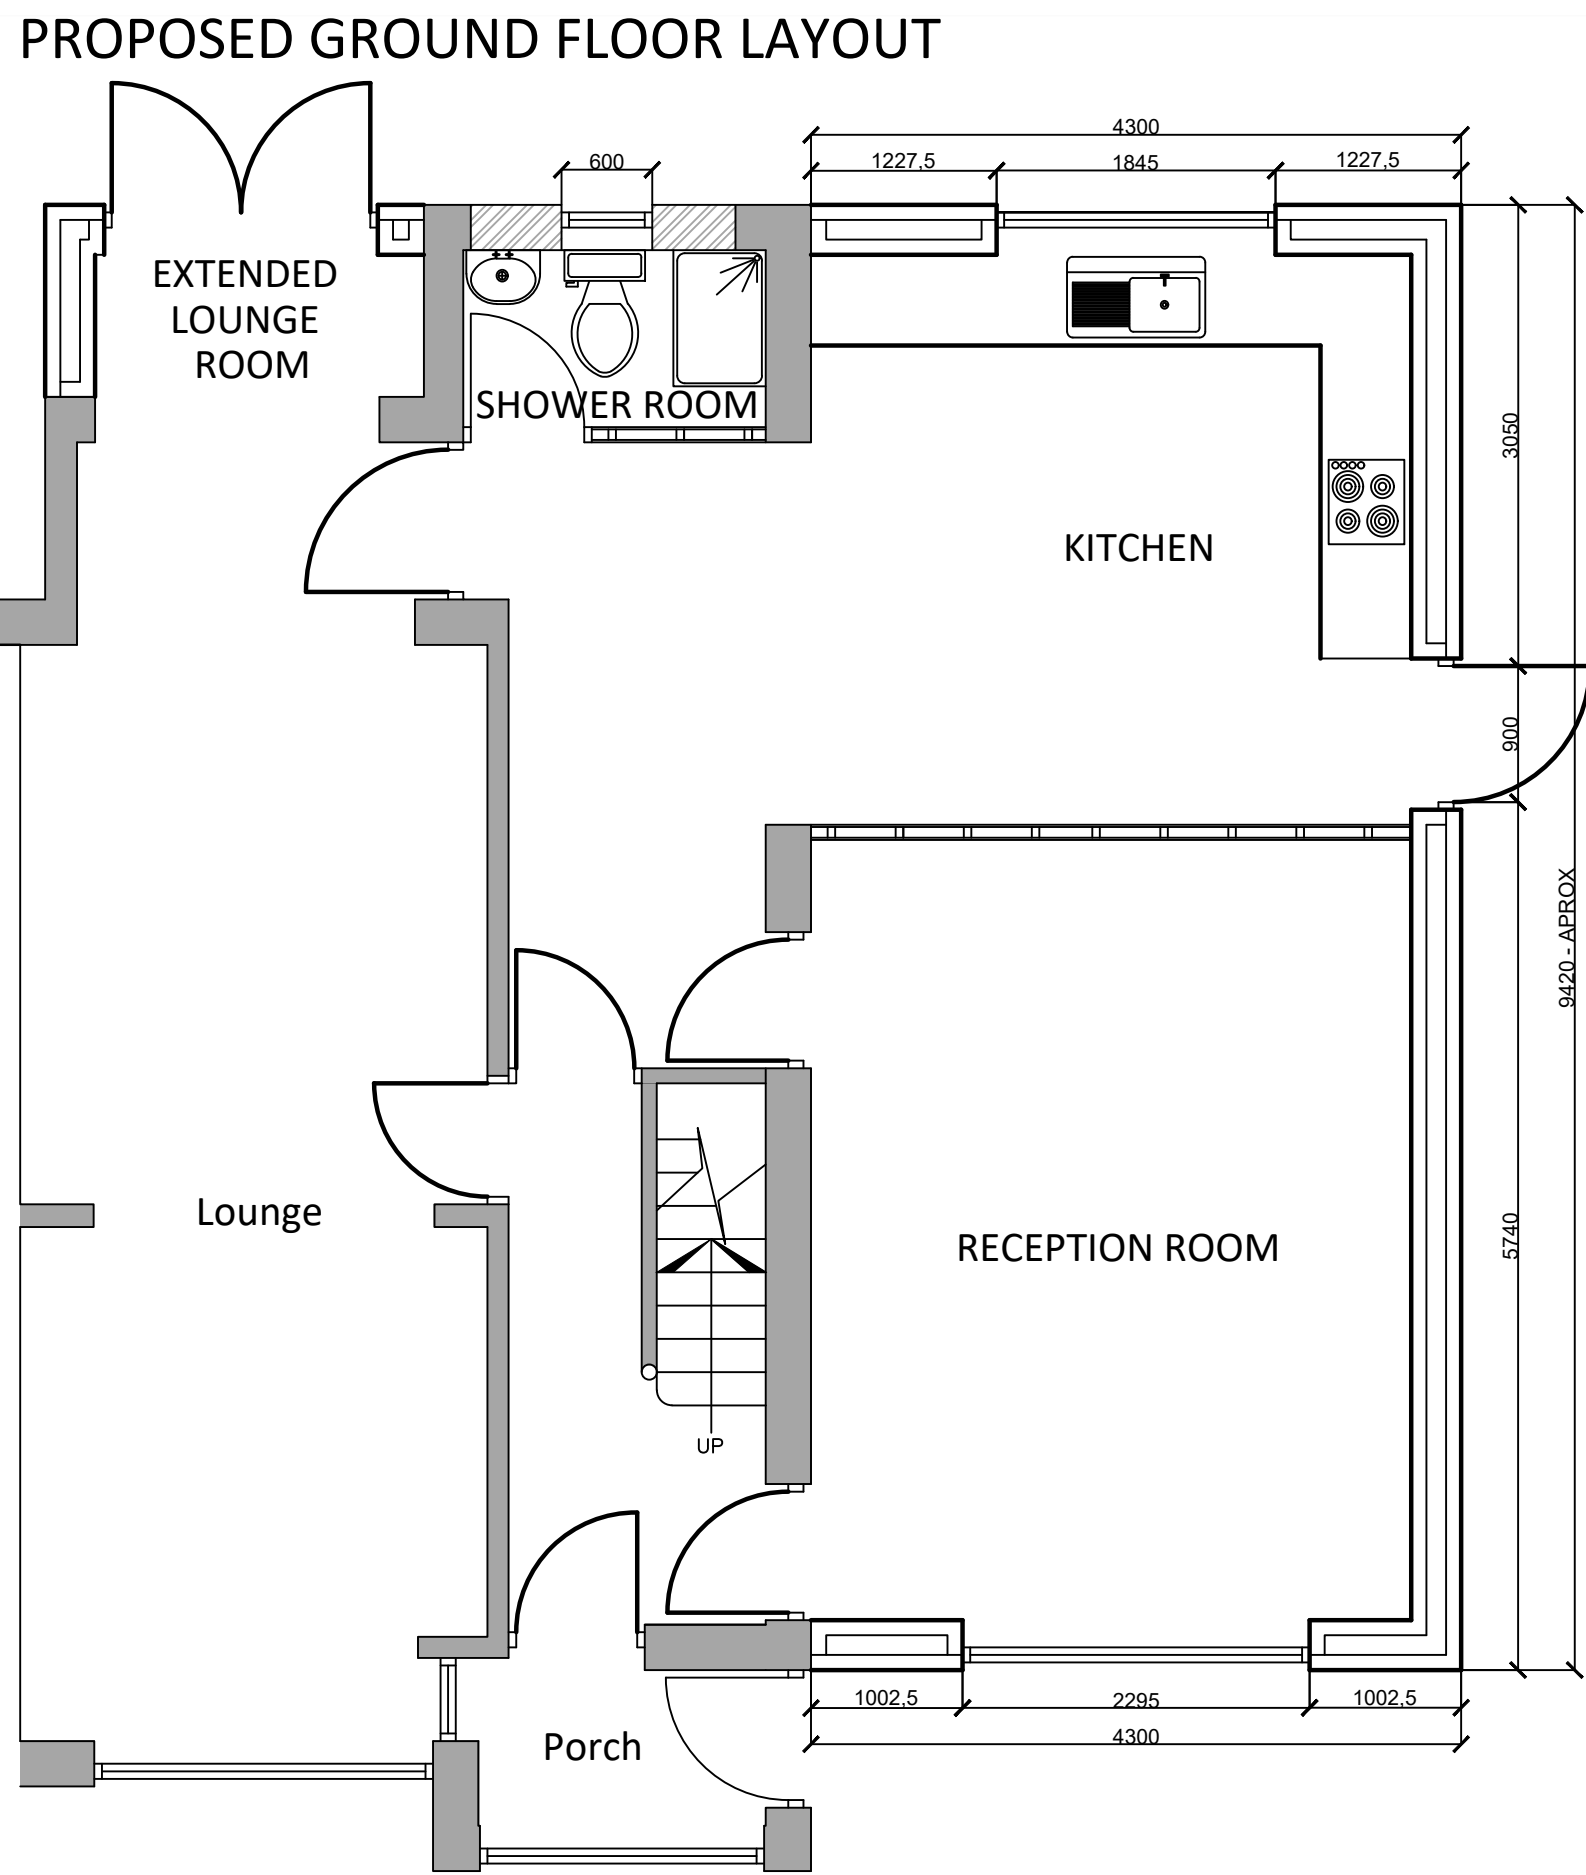


EXISTING FRONT ELEVATION


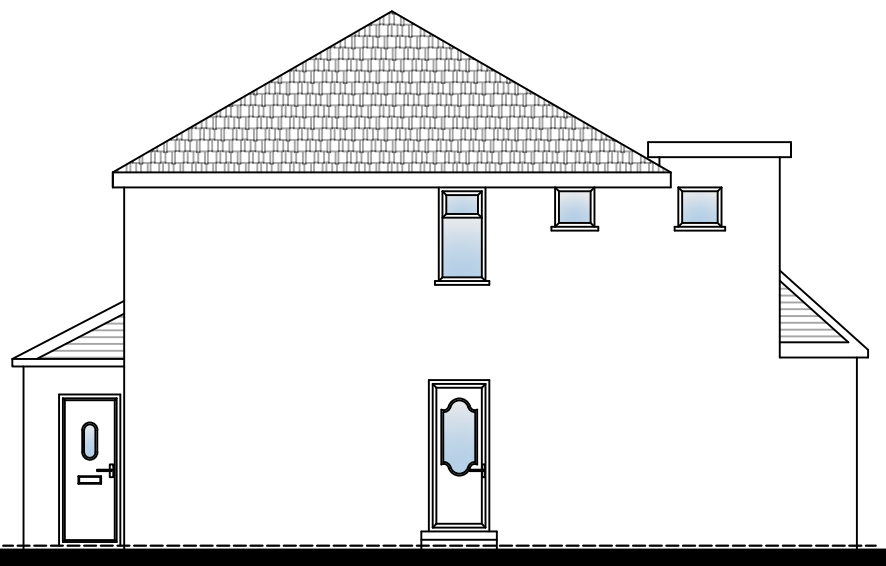
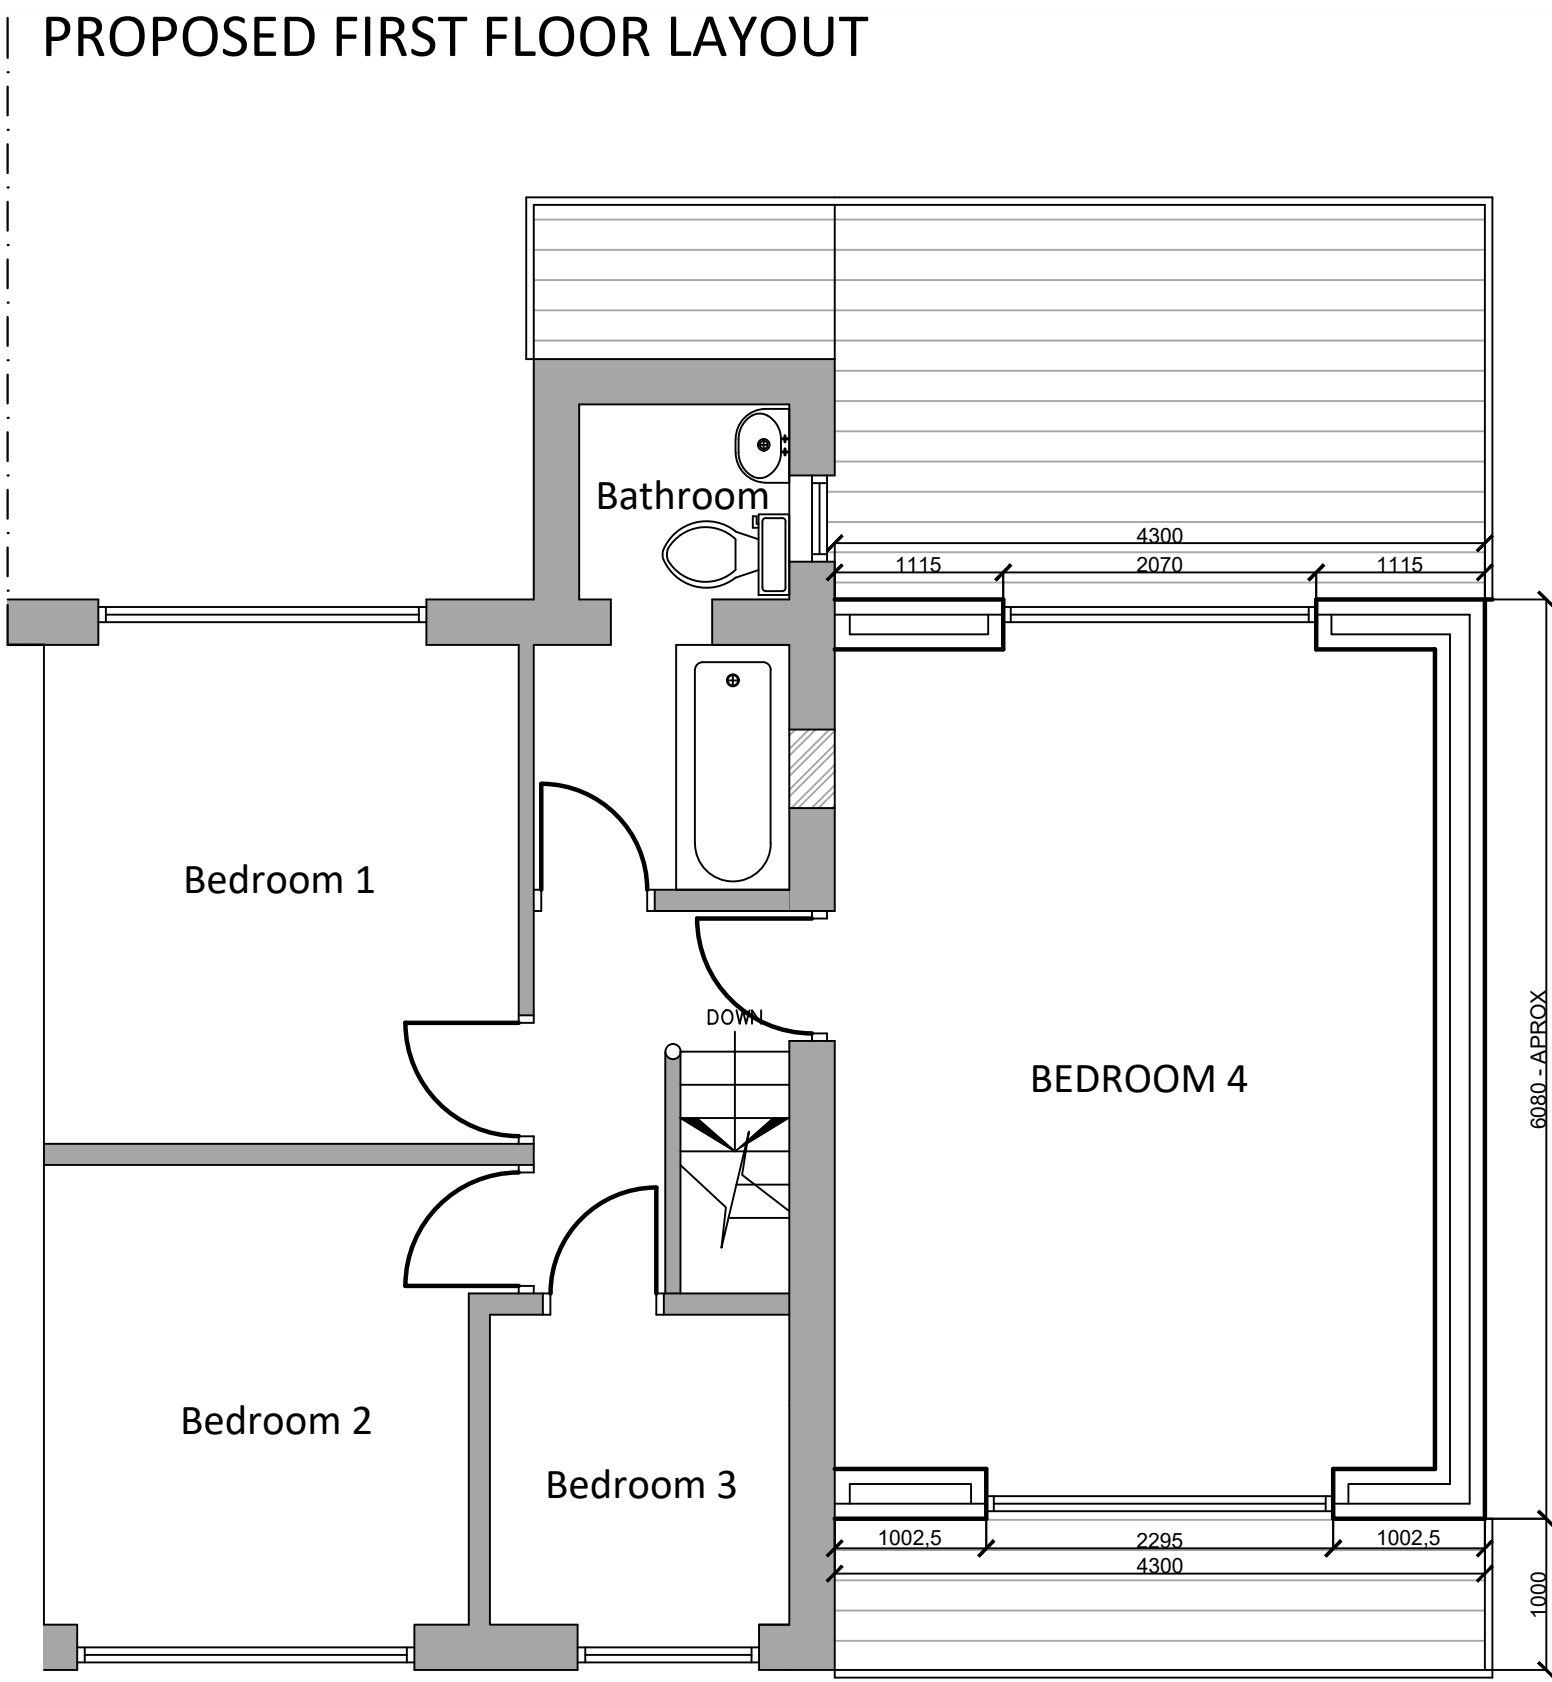


EXISTING REAR ELEVATION

EXISTING GROUND FLOOR LAYOUT

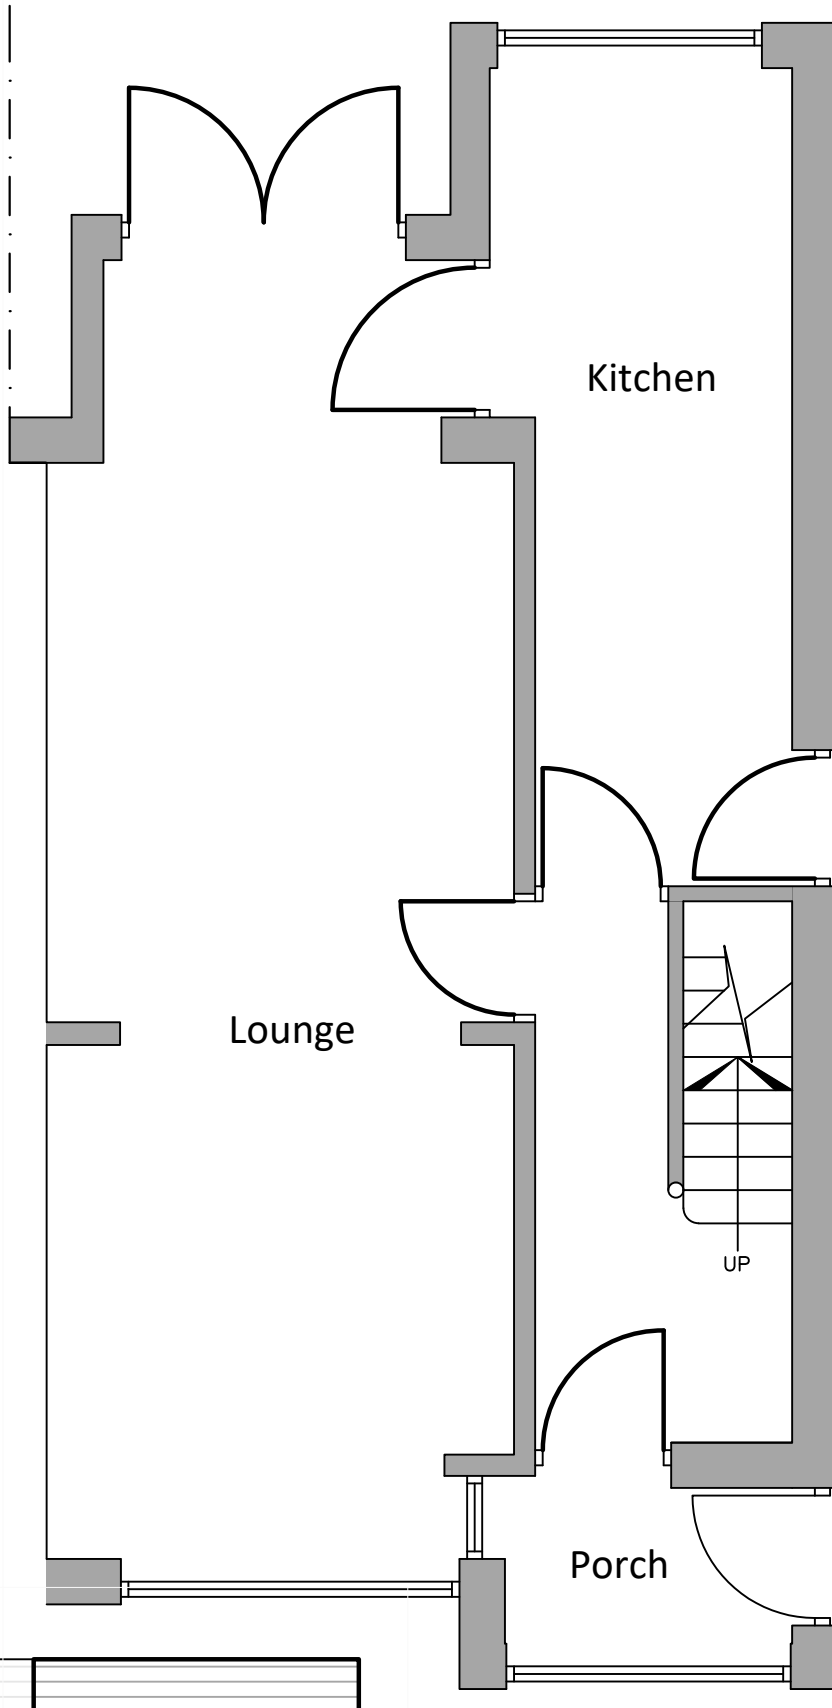

EXISTING FIRST FLOOR LAYOUT

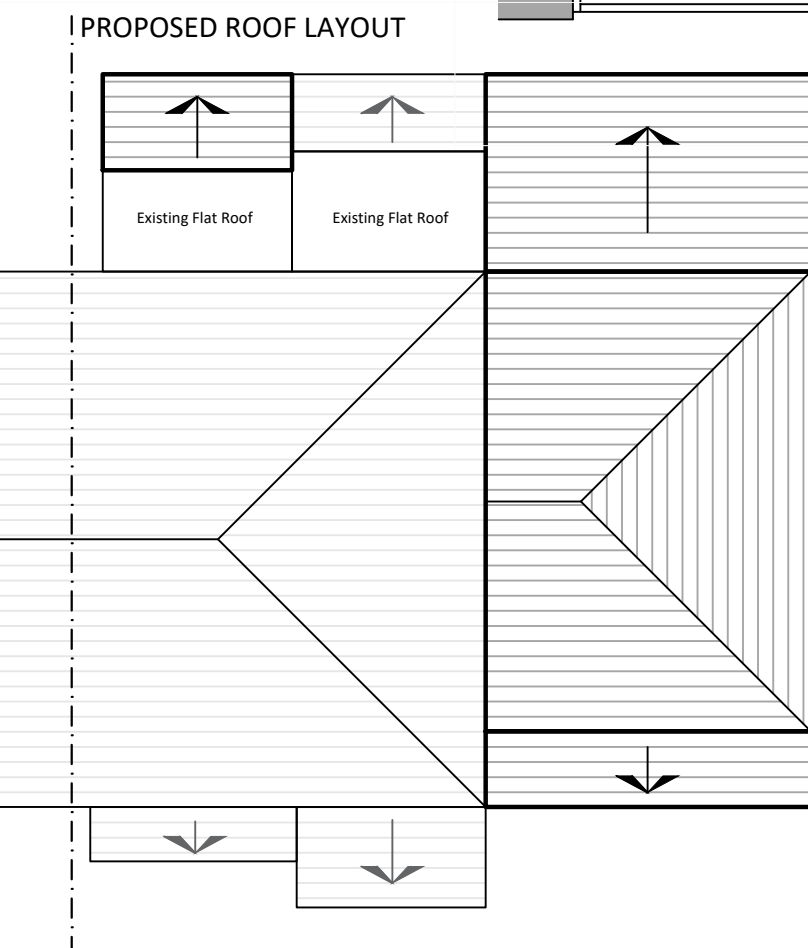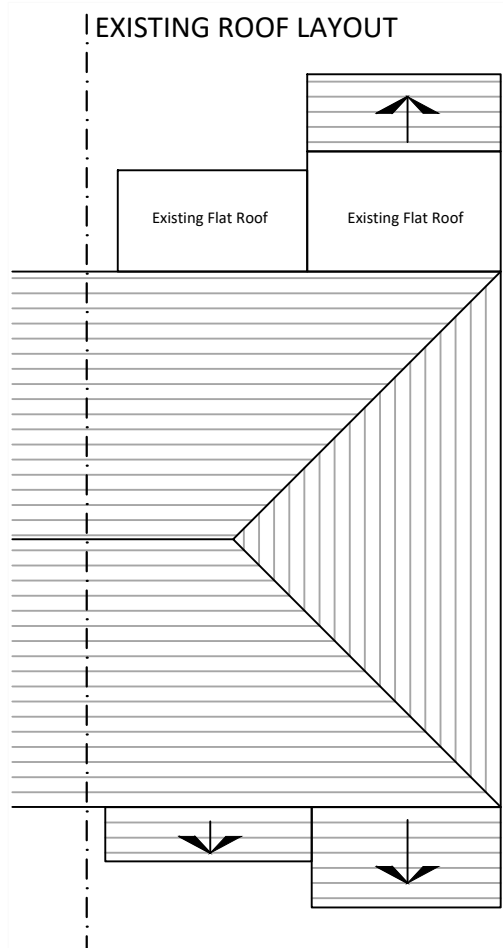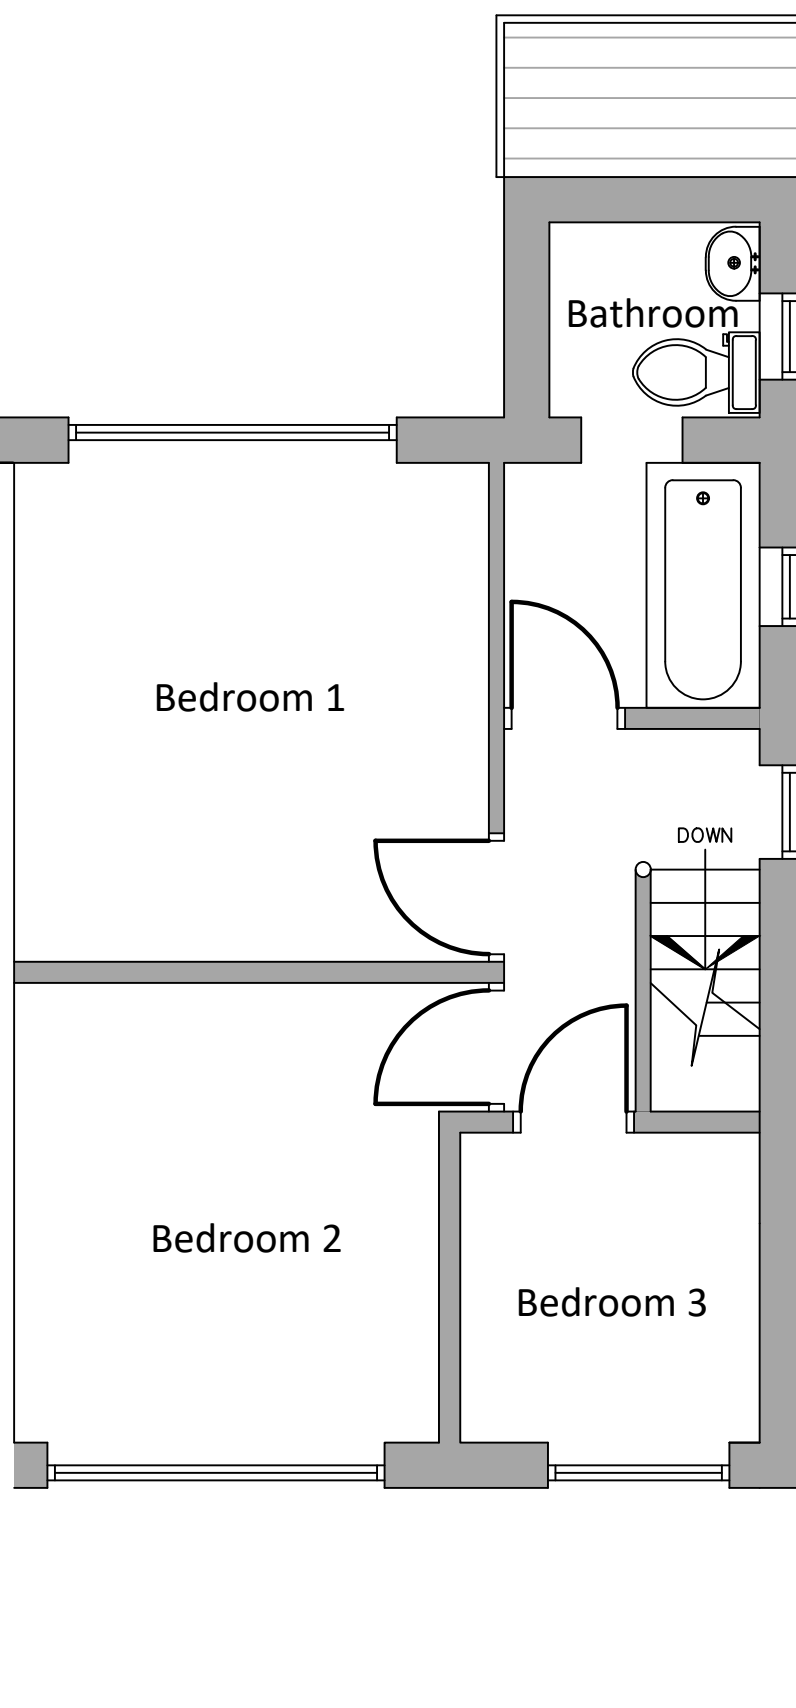

NOTES:
Where the existing garage is to demolished a new close boarded fence is to be erected to match existing height.

NOTE:
CONCRETE ROOF TILES TO MATCH EXISTING
FACING BRICKWORK TO MATCH EXISTING.

NOTES

CLIENT:
MR SAJJAD AHMED

PROJECT:
DOUBLE STOREY TO SIDE WITH 4.3 WIDE
EXTENTION, 1ST FLOOR SET BACK WITH EXTENDED
RECEPTION ROOM AT BACK IN LINE WITH EXISTING
KITCHEN & A ADDED SMALL SHOWER ROOM.

LOCATION:
106 REDVALES ROAD,
BURY, BL9 9PT

DATE/ SCALE:
JANUARY 2024 SCALE: 1:50 & 1:100

COPYRIGHT:
NASHRA KHAN
Architectural Consultant
MAJID HOUSE: 109 WHALLEY RANGE
BLACKBURN, LANCASHIRE, BB1 6EE
t: 01254 54464 m: 07798 686430
e: khalid@kassoc.co.uk
w: khalidkhanassociates.co.uk

REVISION:
REV A - 18/03/24 - Generally amended to Planning Officers Comment.

DWG NO:
028 / 01 / 24 / 106 @ A1 - A

