


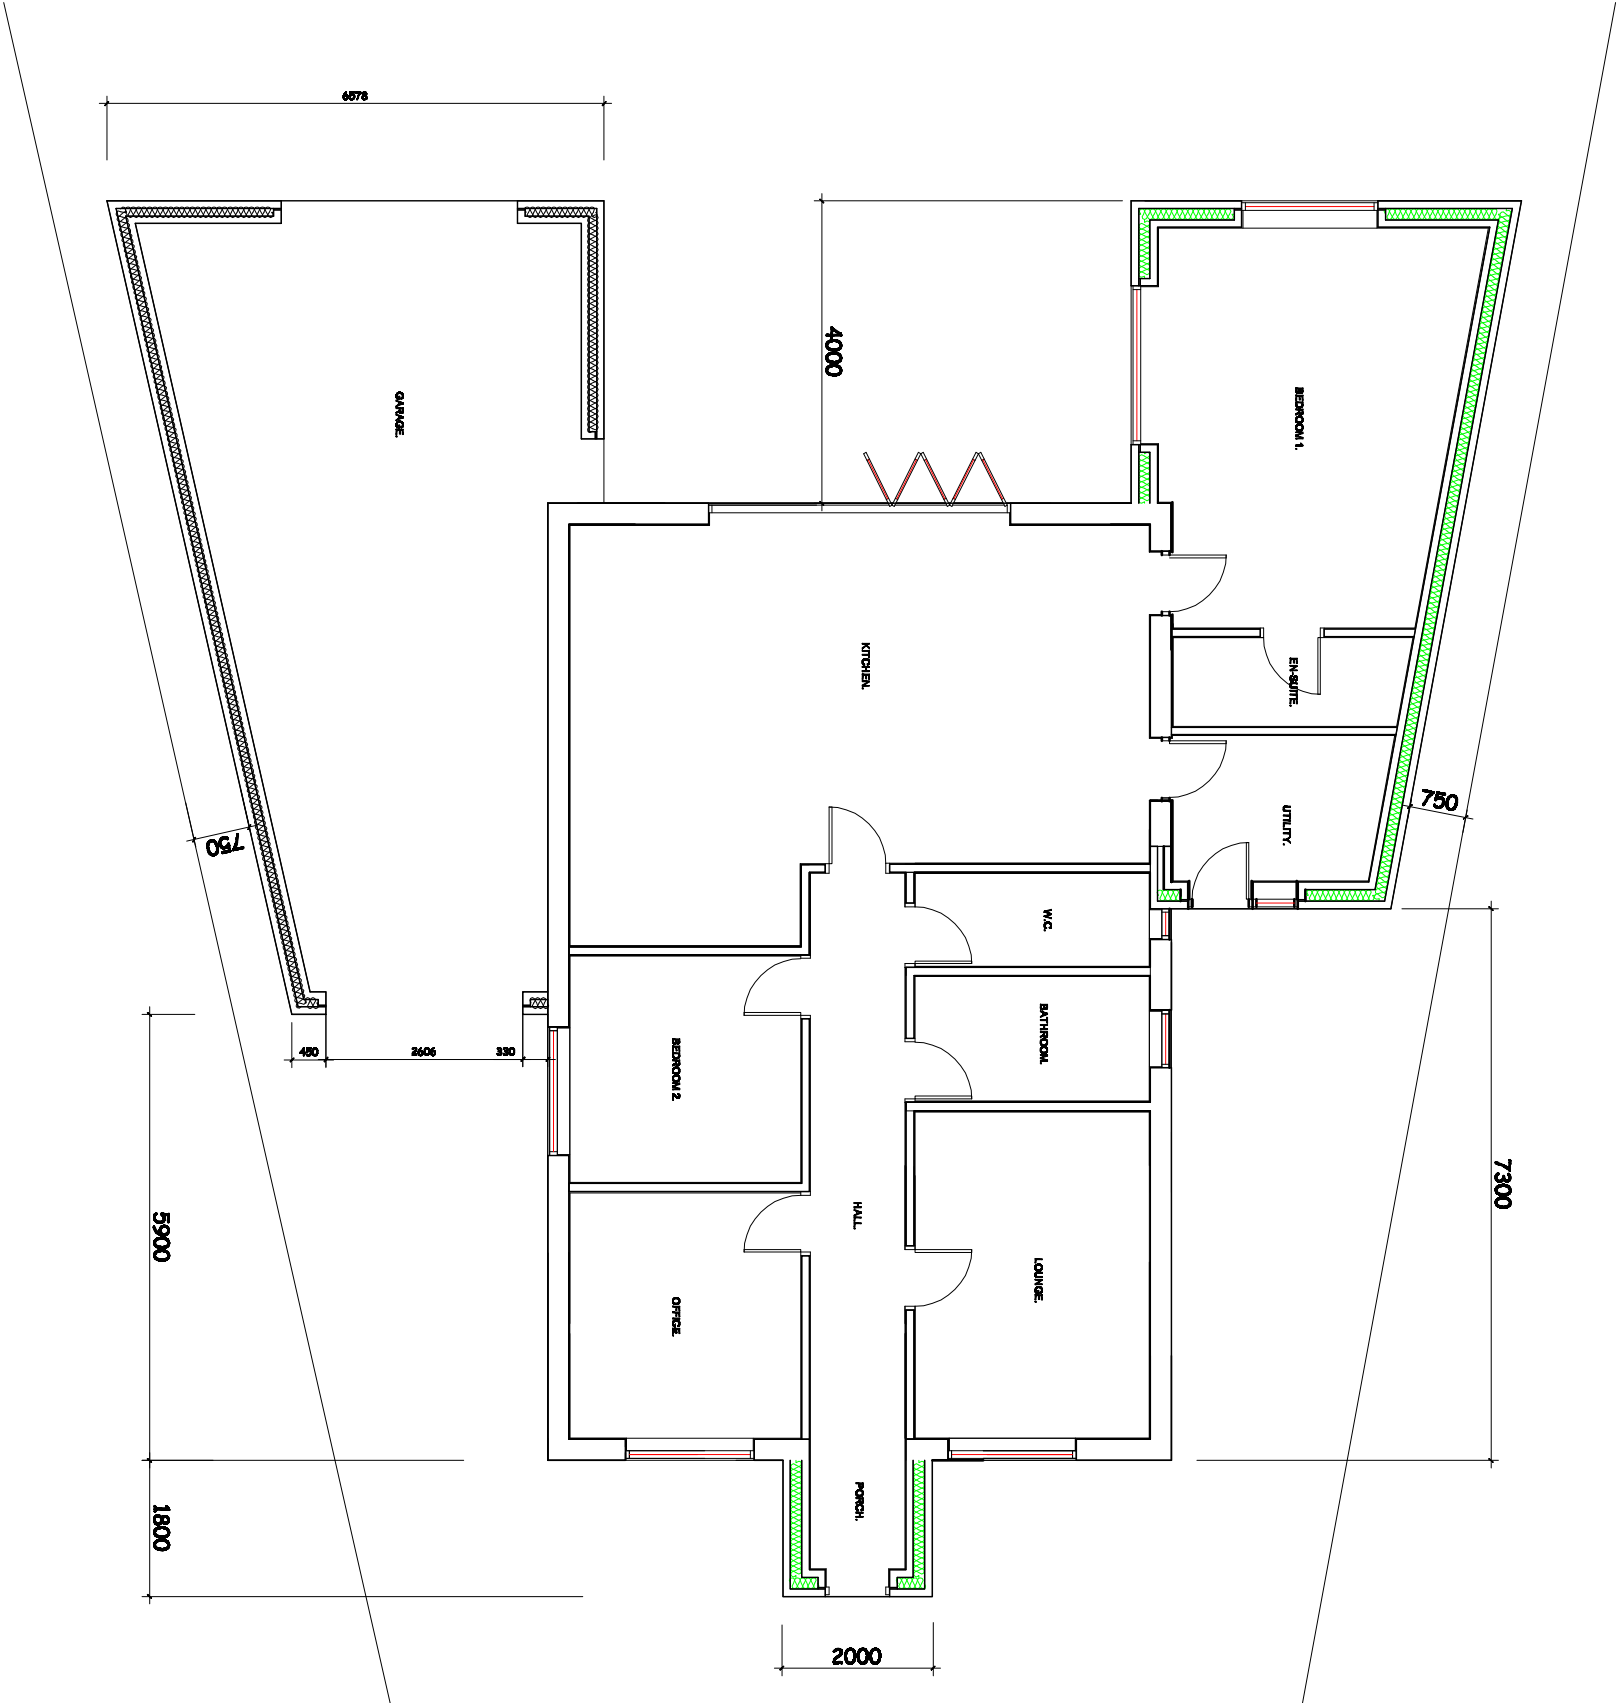

PROPOSED GROUND FLOOR PLAN.

Revision	A - Garage Footprint Amended. - 18th March 2024.	Title:	PROPOSED SINGLE STOREY EXTENSIONS AT SIDE & REAR WITH PORCH AT FRONT.	Project:	2, TRIMMINGHAM DRIVE, BURY, BL8 1HB	MTC Designs	31 Edend Drive Bolton BL3 9TB T: 01204 418714 M: 07700000714 Email: info@mtcdesigns.co.uk
Scale	1:100 @ A3	Date:	January 2024.	Drawing No:	P06A		