



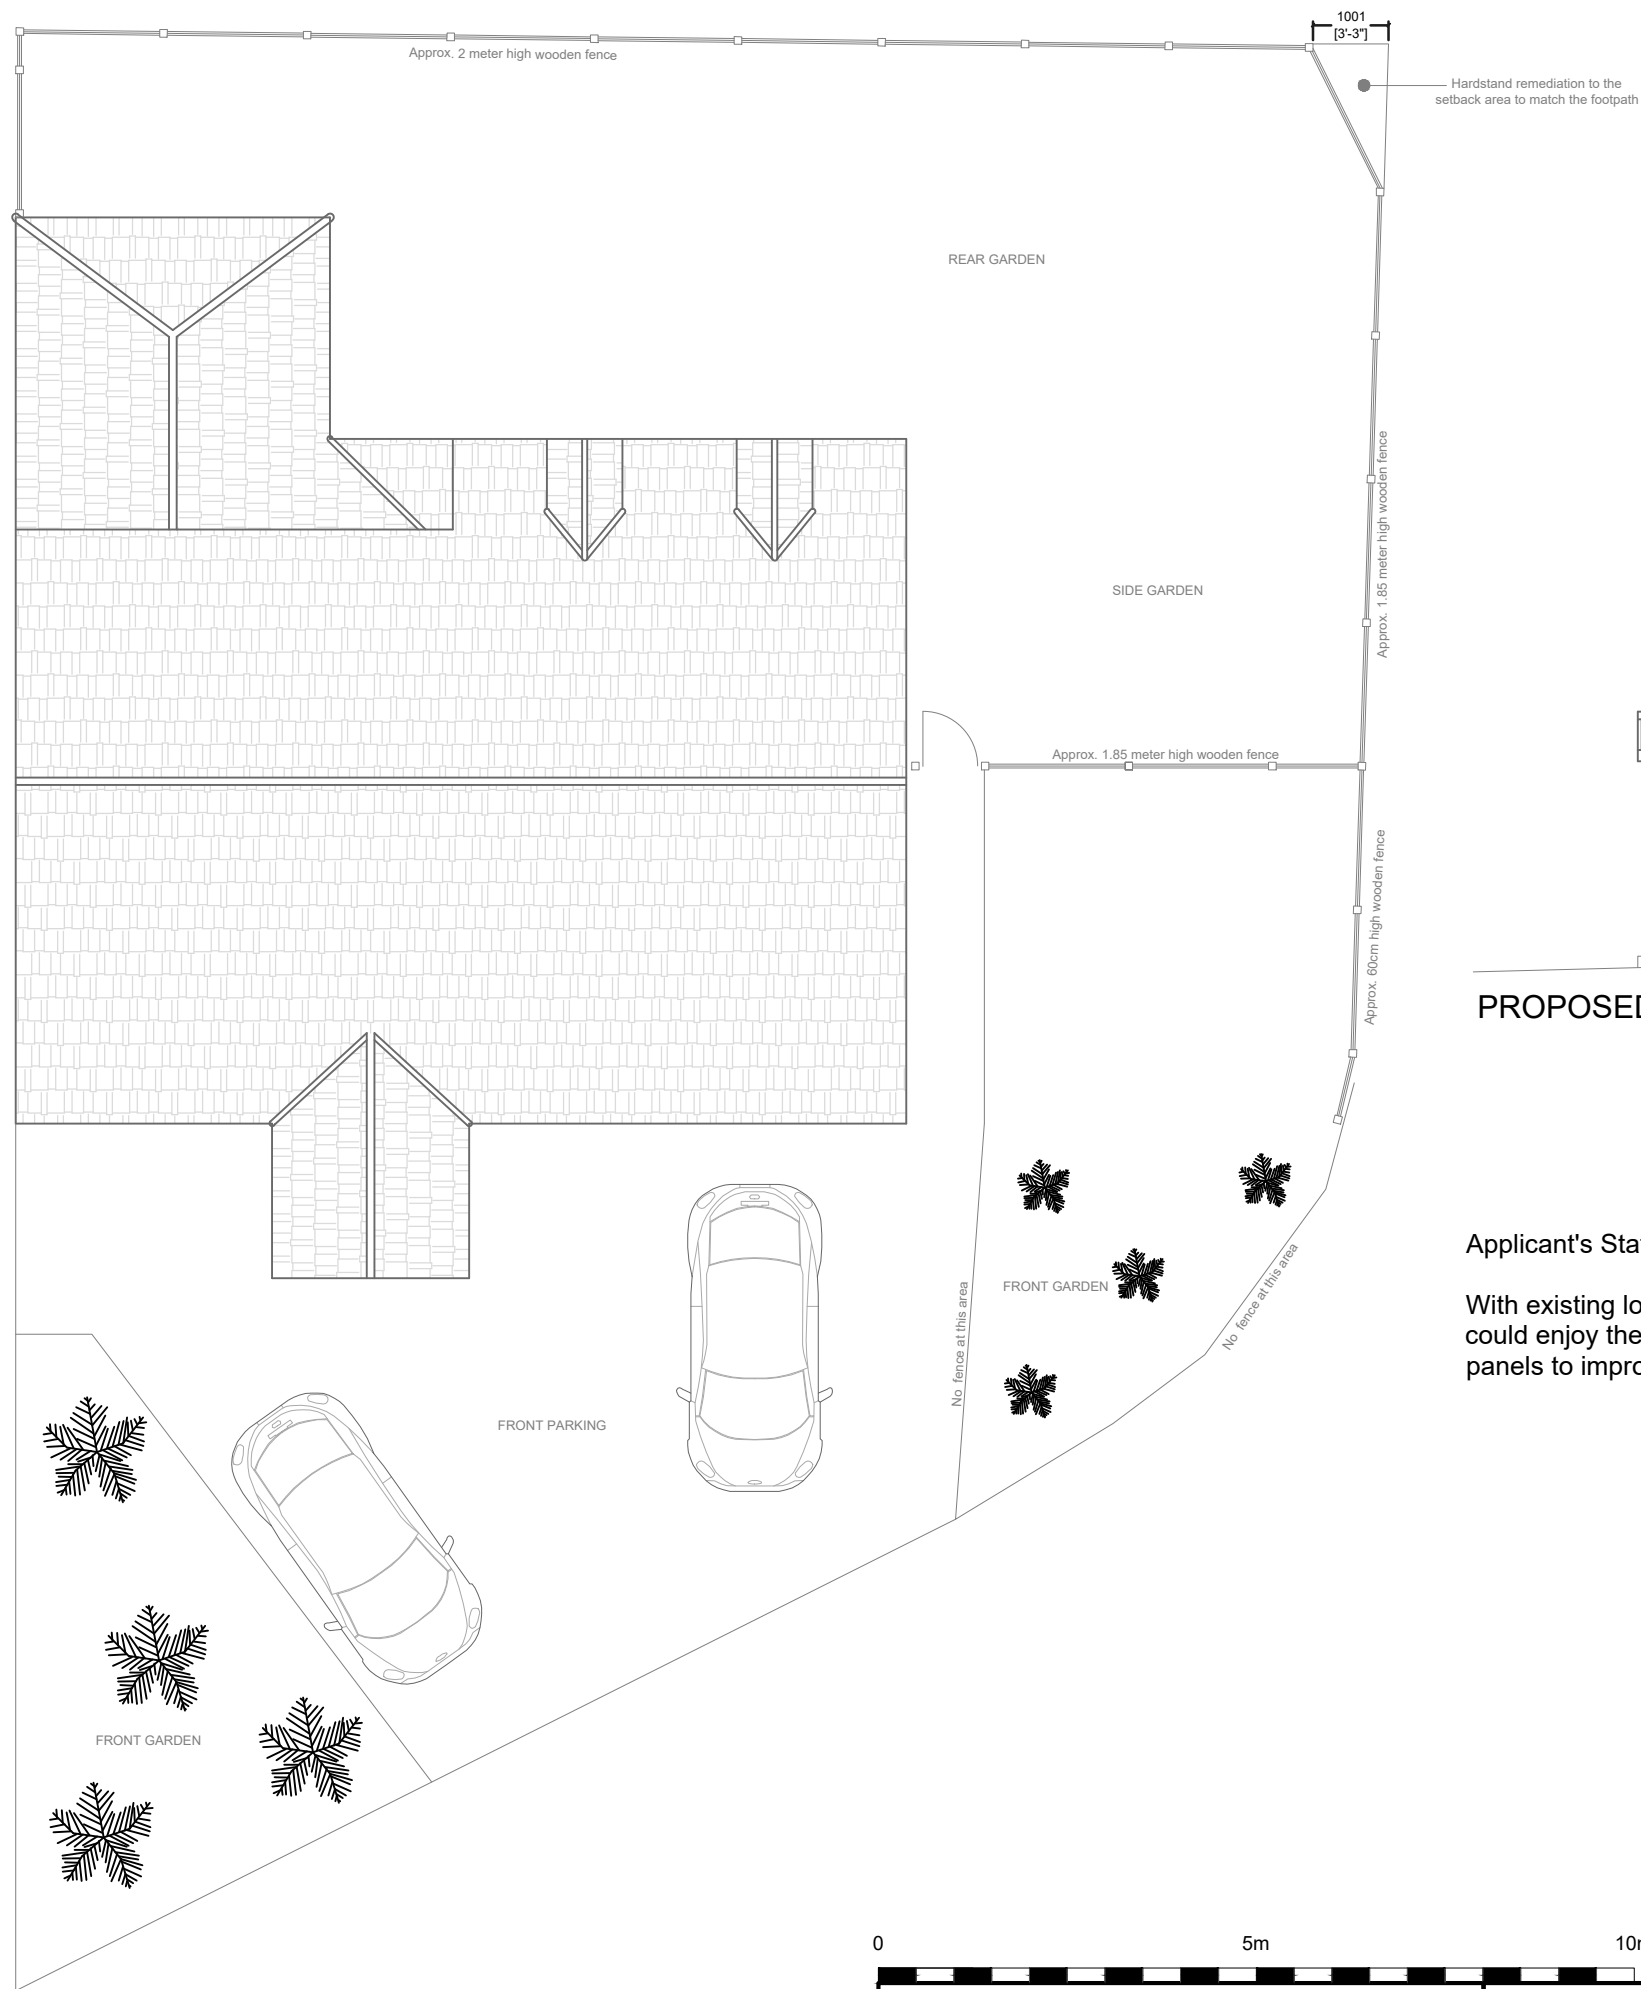

PROPOSED SITE PLAN

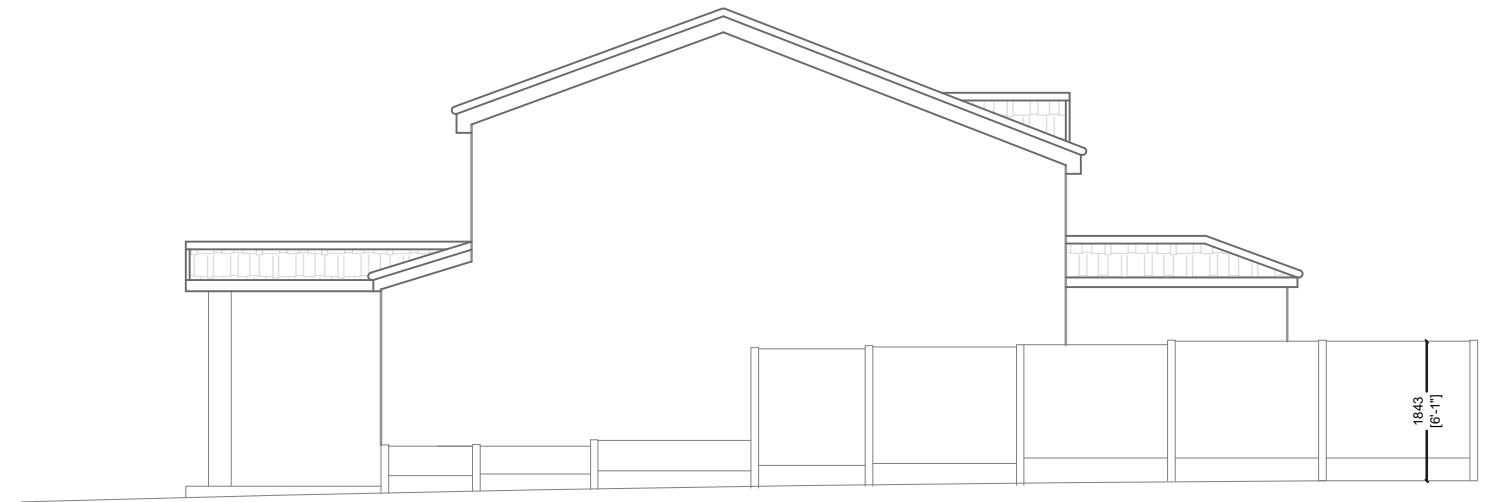

PROPOSED SIDE ELEVATION Incl. BOUNDARY (EAST)

Applicant's Statement,

With existing lower fence there was no privacy in the rear or side gardens due to lower fence height and we as a family hardly could enjoy the outdoor activities over the past years, so we have decided to upgrade the side fence with slightly higher fence panels to improve our outdoor family life by providing privacy within the rear and side gardens.

This drawing is the property of IPS Architects and copyright is reserved by them.
This drawing is not to be copied or disclosed by or to any unauthorized person without the prior written consent of IPS Architects.


Do not scale from this drawing.

All dimensions are to be checked on site prior to construction, manufacture of any components and ordering of materials and equipment.

Any discrepancies are to be reported to the architects for clarification.

All materials and workmanship to be accordance with the current British Standards and codes of practice.

This drawing is to be read in conjunction with all relevant Architectural Structural Engineers, Mechanical Engineers, Electrical Engineers and Specialists drawings and specifications.

 

I Planning Services email: ipsuk@live.co.uk	2A Cook Street, Bury, Lancashire, BL9 0RP, 0161 8717405	Proposed Site plan and Elevation of 17 Bloomfeild Drive, Bury, BL9 8JX	Scale :1 : 100 on A3	All Dimensions in Meters	SHT 2 of 3
			Ref:: IPS/R/17/BL98JX	Date : 16/04/2024	Proposal