
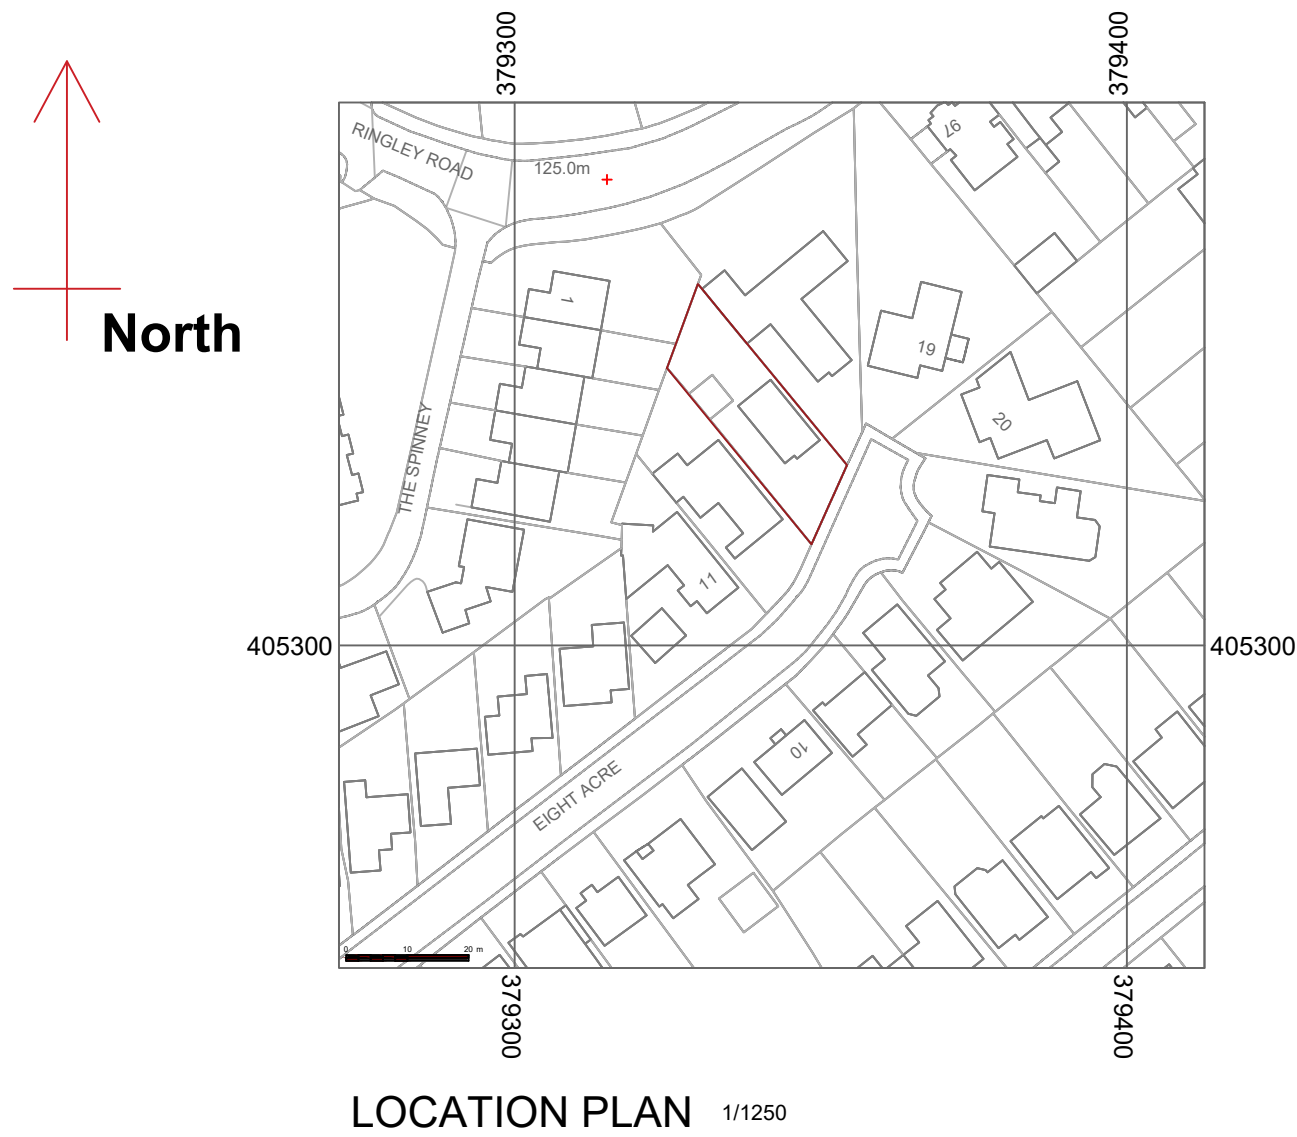


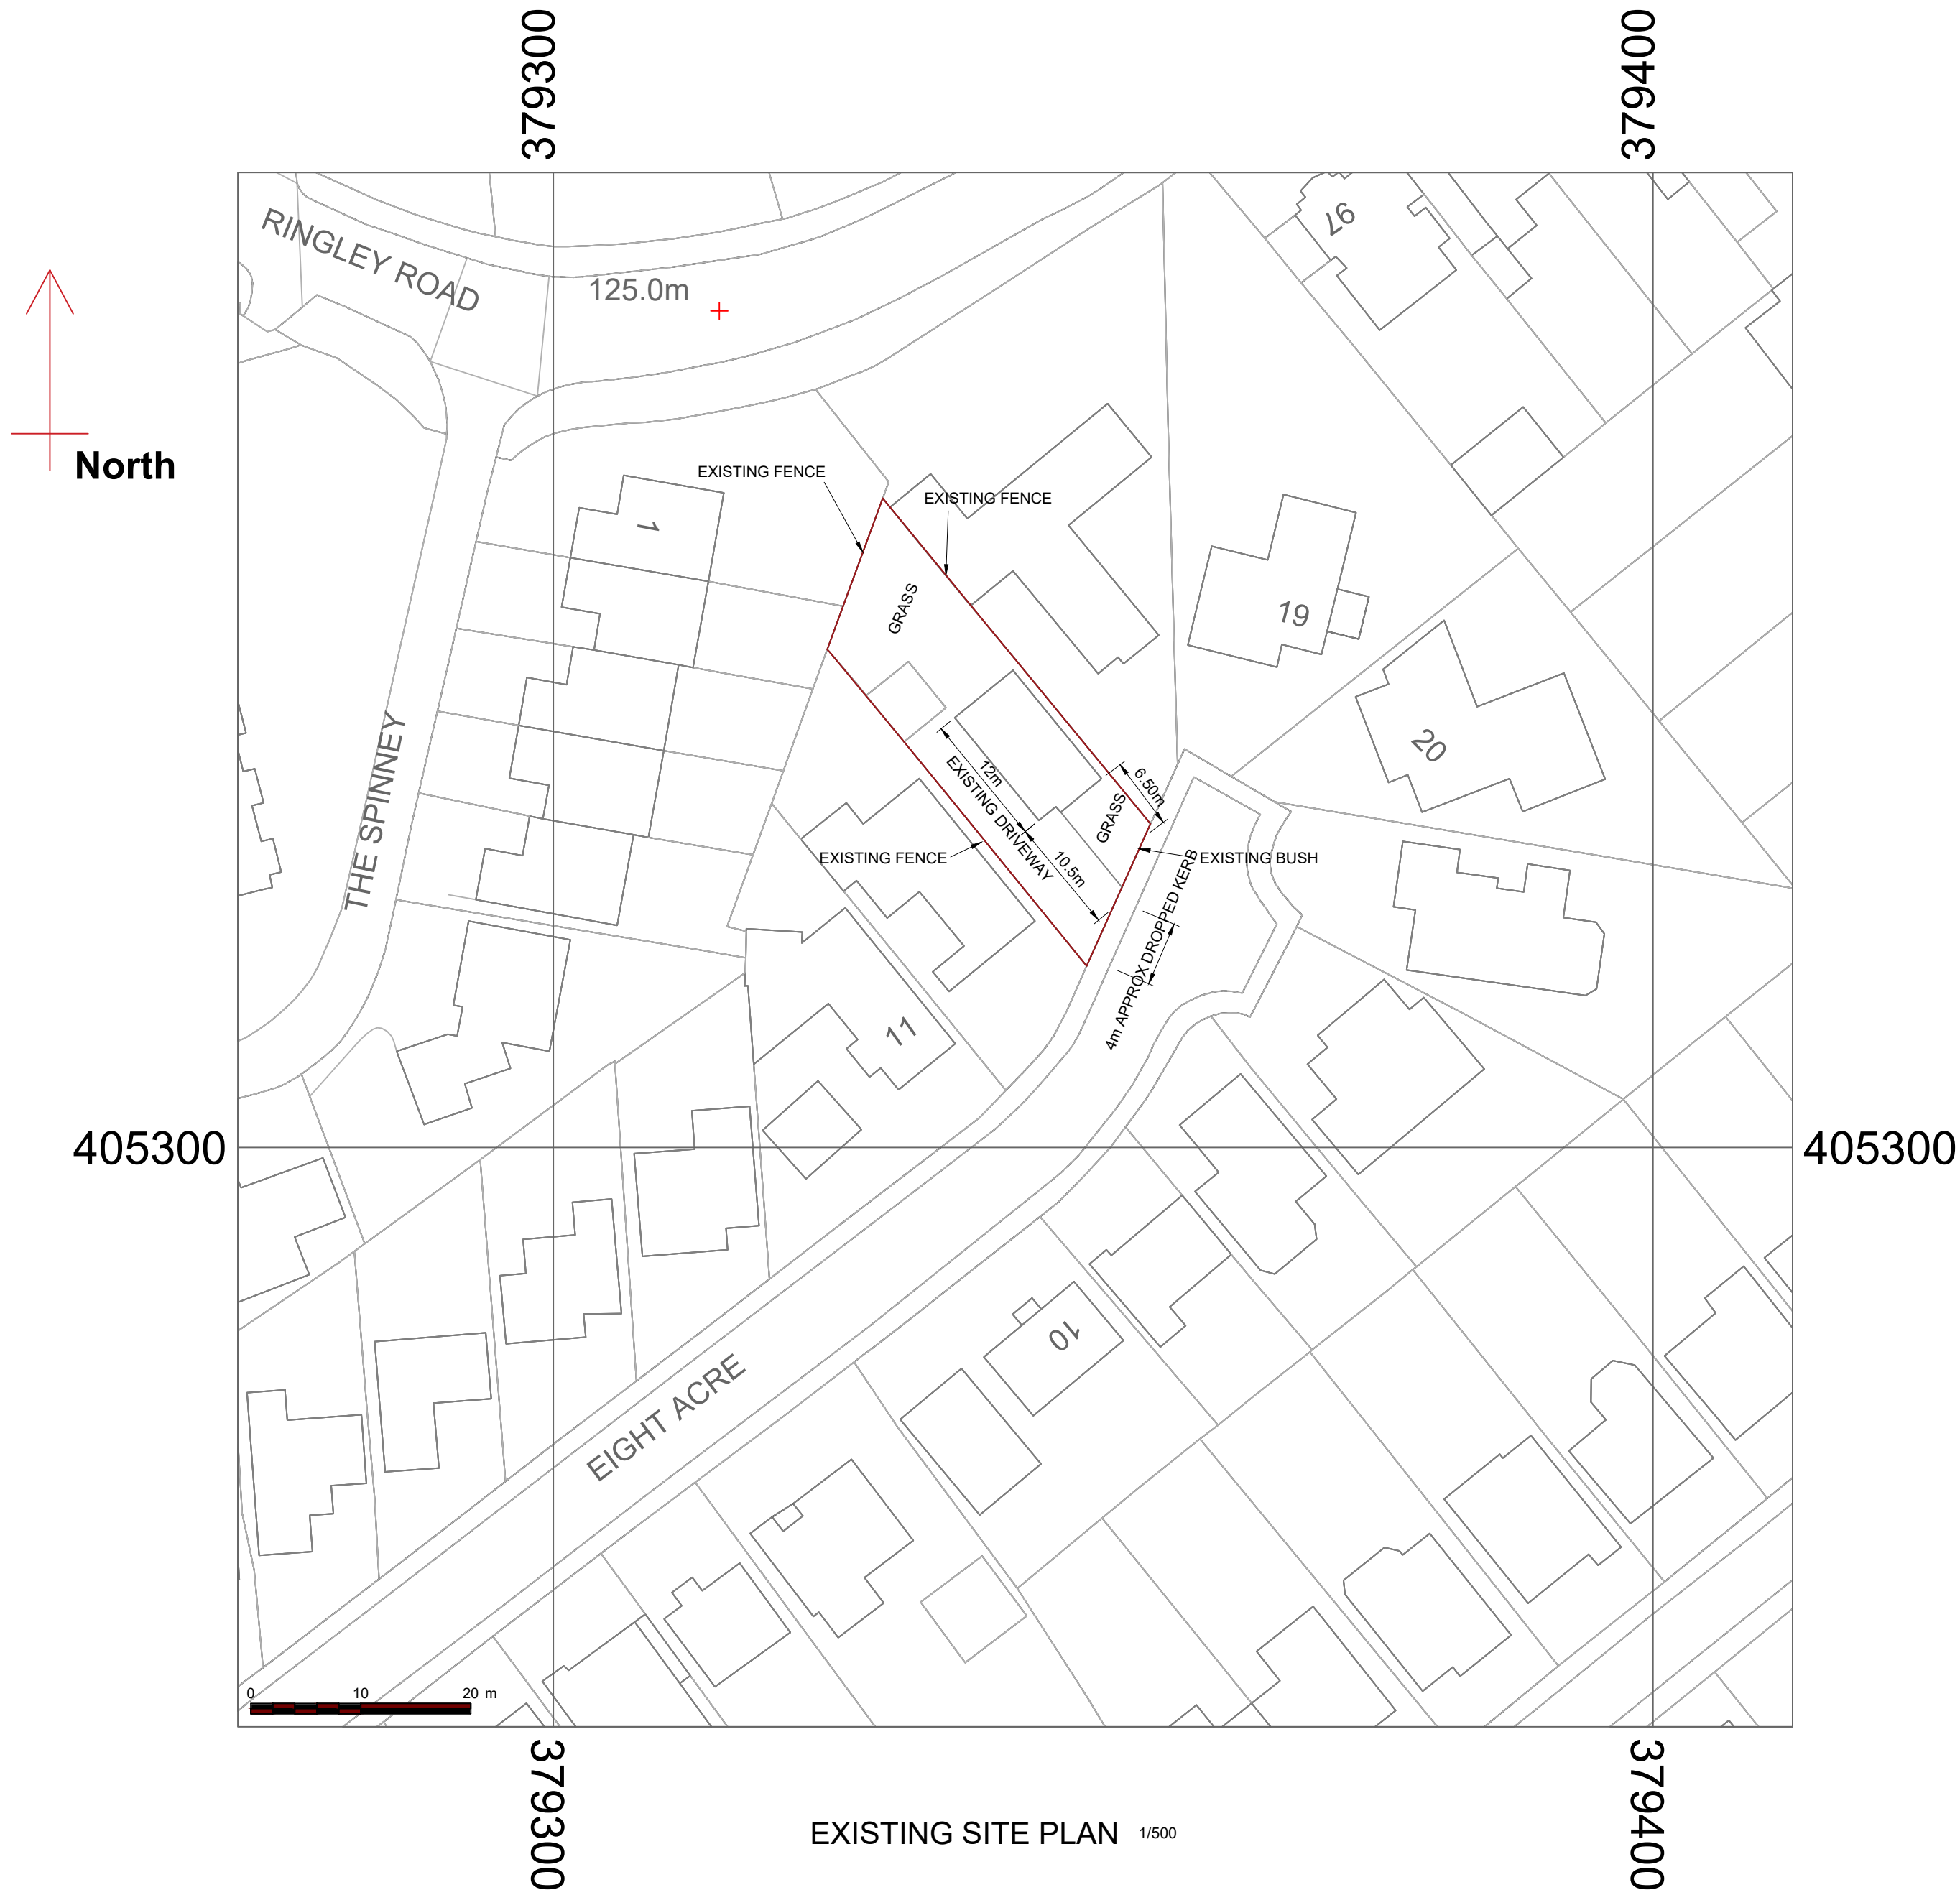

A	22.08.22	ISSUED FOR B.REGS
N°	DATE	DESCRIPTION
REVISION		

CLIENT: Mr & Mrs xxxx			
CONTRACT: 15 EIGHT ACRE			
DRAWING TITLE: EXISTING & PROPOSED SITE PLANS LOCATION PLAN			
PROJECT N°:	Dwg N°:	004	Rev: A
PLANNING:	SCALE:	AS SHOWN	
BUILDING REGS:	DATE:	13.09.22	
TENDER:	DRAWN:	AG	
CONSTRUCTION:	CHECKED:		