




REAR (WEST) ELEVATION

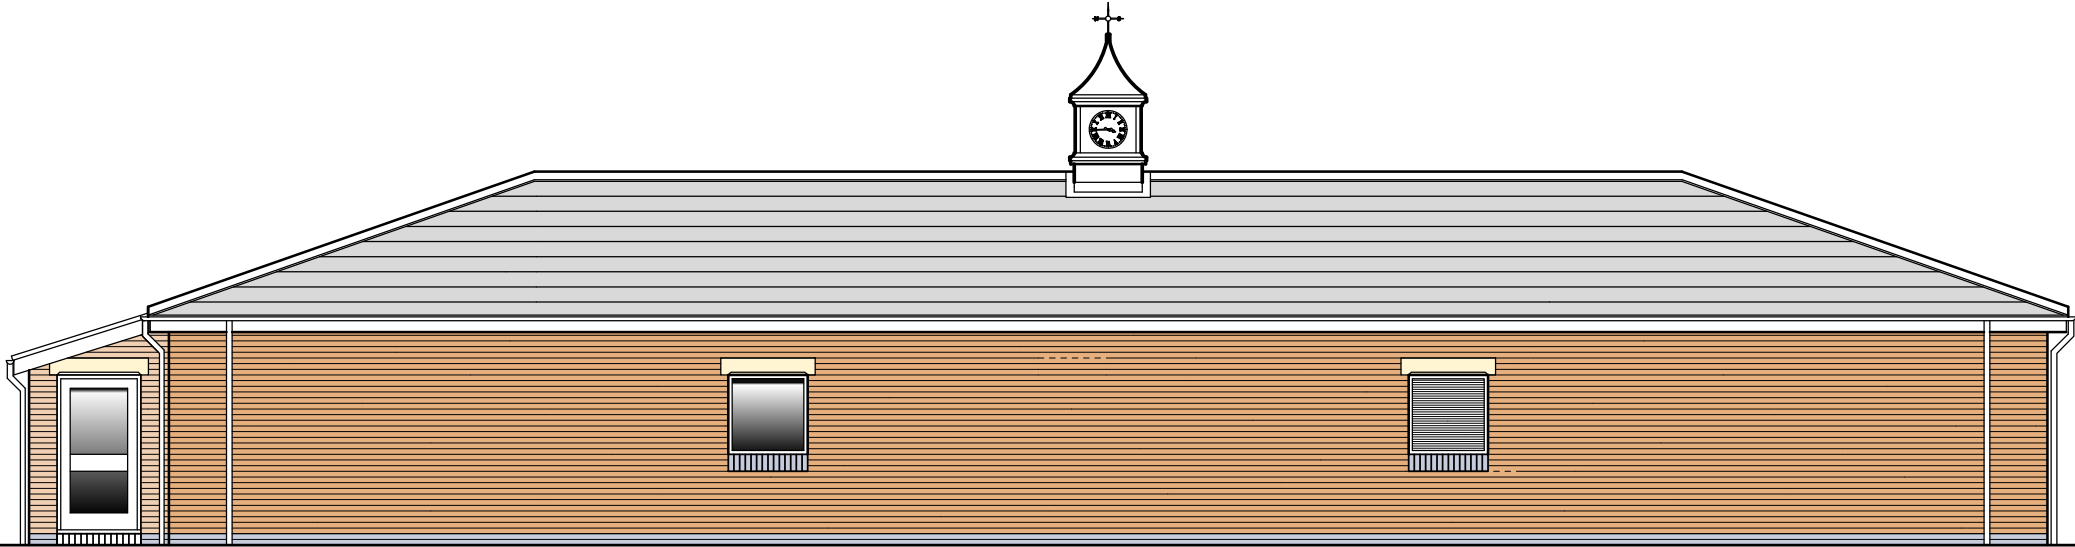

END (SOUTH) ELEVATION

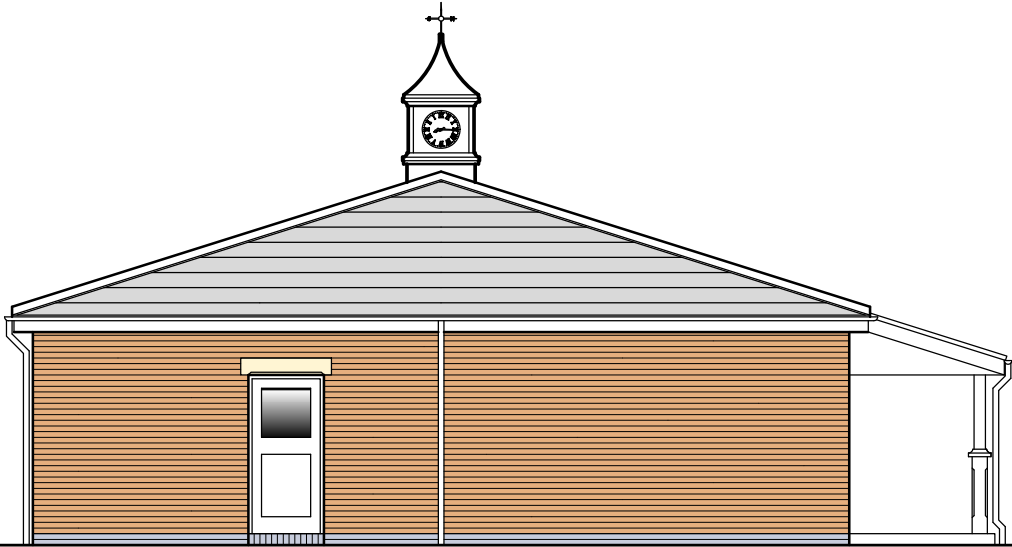

FRONT ELEVATION (EAST) TO CRICKET FIELD

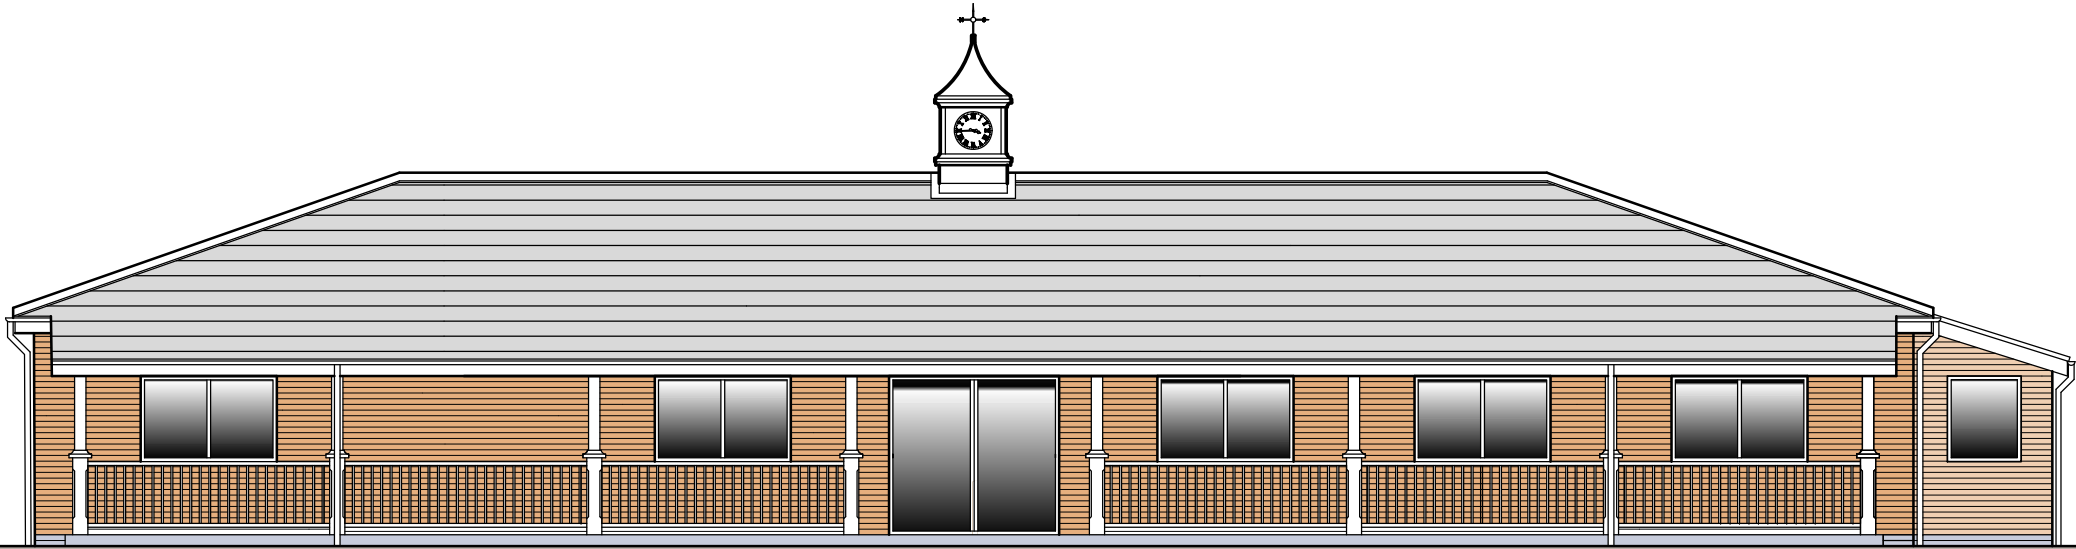

ENTRANCE (NORTH) ELEVATION



COPYRIGHT IN THIS DRAWING REMAINS WITH CLUB DESIGN LTD

DO NOT SCALE TO ASCERTAIN DIMENSIONS

REV	DATE
A	Club requested ammendments
B	Note on standards added
C	RWP positions shown
D	Clubhouse handed
E	Clubhouse enlarged
F	Changing rooms compliant with ECB
G	Dimensions added
H	Roof pitch lowered to 17.5°
J	Porch added

CLUBHOUSE PLAN G.I.A.= 247.4m²
Spike resistant flooring shown green.
Clubhouse to be constructed in accordance with ECB requirements as outlined in E.C.B. Guidance document TS5.
Cricket pitch, practice nets and clubhouse all constructed in accordance with E.C.B. standards as outlined in E.C.B. Guidance document TS4.



CLIENT
MORRIS HOMES LTD

PROJECT
EAST LANC'S PAPER MILL
PROPOSED NEW PAVILION


DRAWING
PLAN AND ELEVATIONS
AS PROPOSED

DRAWING NUMBER	REV
1149-001	J
SCALE @ A2	DATE
1:100	DEC 2021
AUTHOR	STATUS
RB	INFO

SPORTS FACILITIES DESIGNERS
CHARTERED ARCHITECTS
PROJECT MANAGERS

CLUB DESIGN LTD

Silverlea, Wyche Lane, Bunbury, Cheshire, CW6 9PD
Tel: 01706 632600 Fax: 01829 261393
E-mail: name@clubdesign.net
Web: www.clubdesign.net

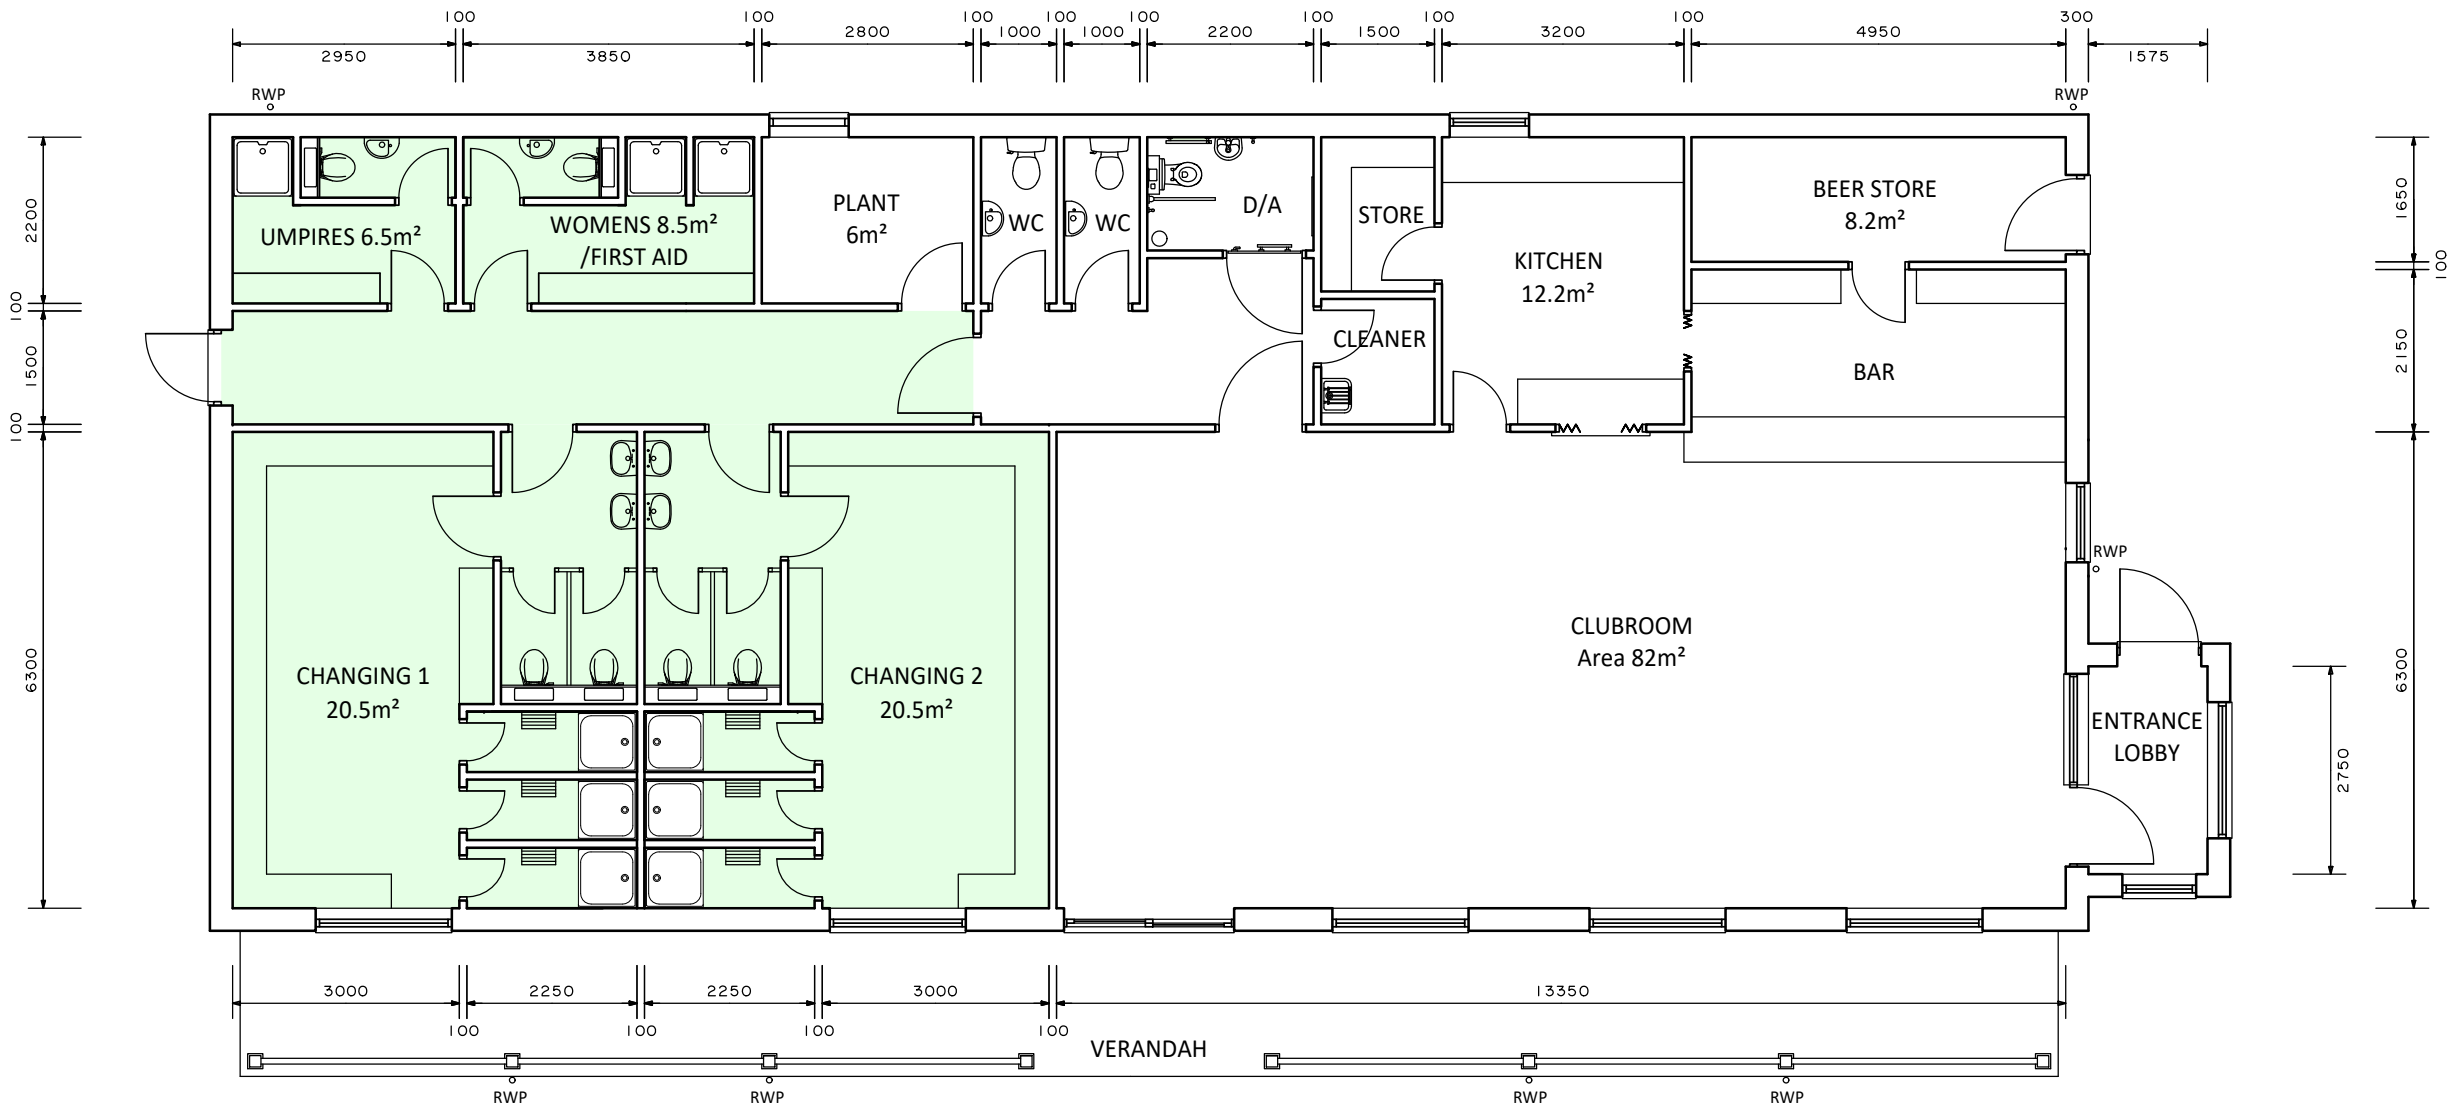

CLUBHOUSE FEEL