



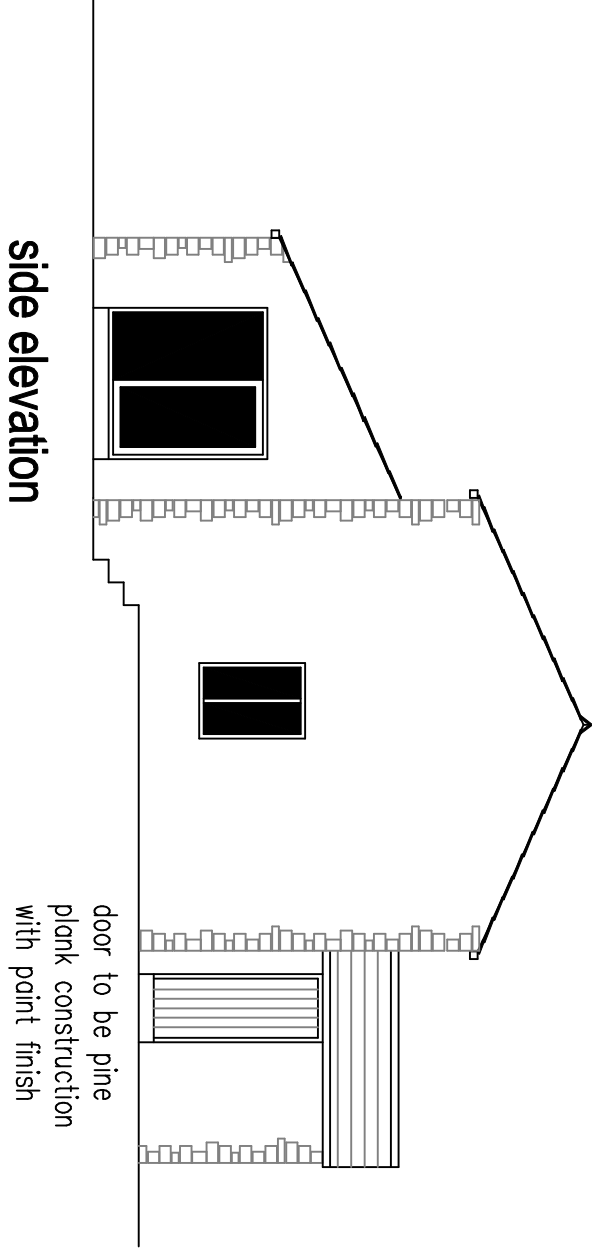


side elevation

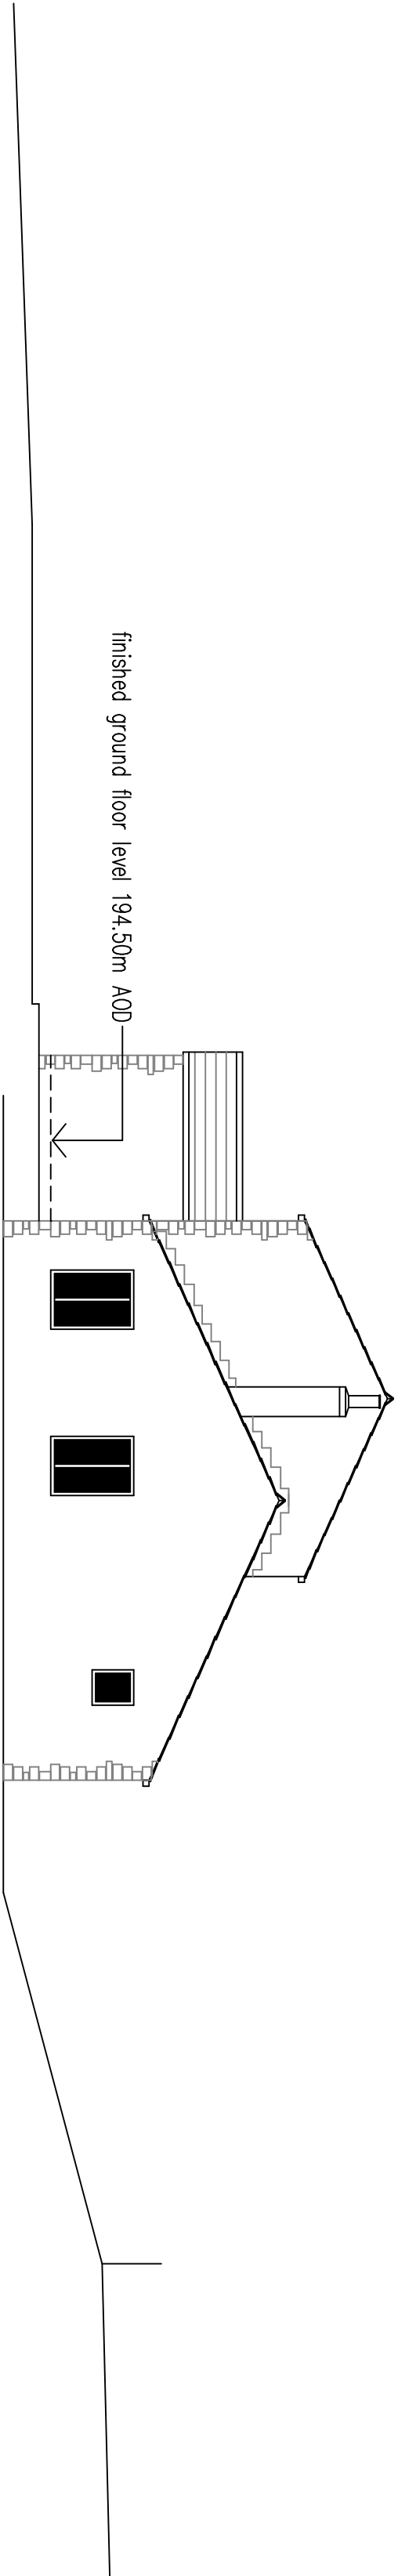

finished ground floor level 194.50m AOD

side elevation


section A-A

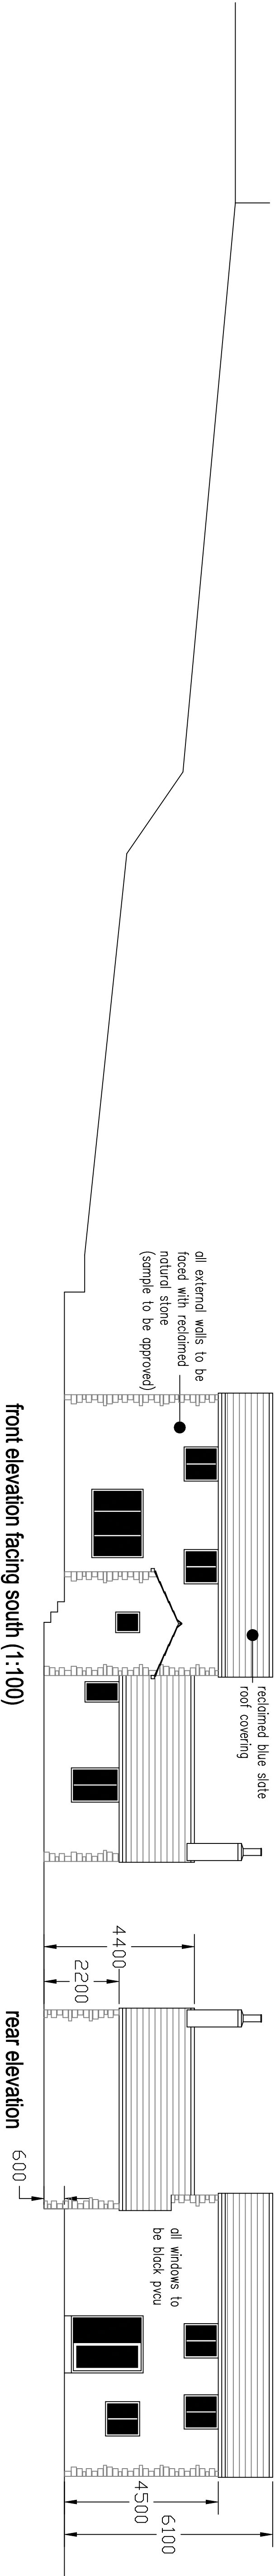


front elevation facing south (1:100)

section B-B

rear elevation

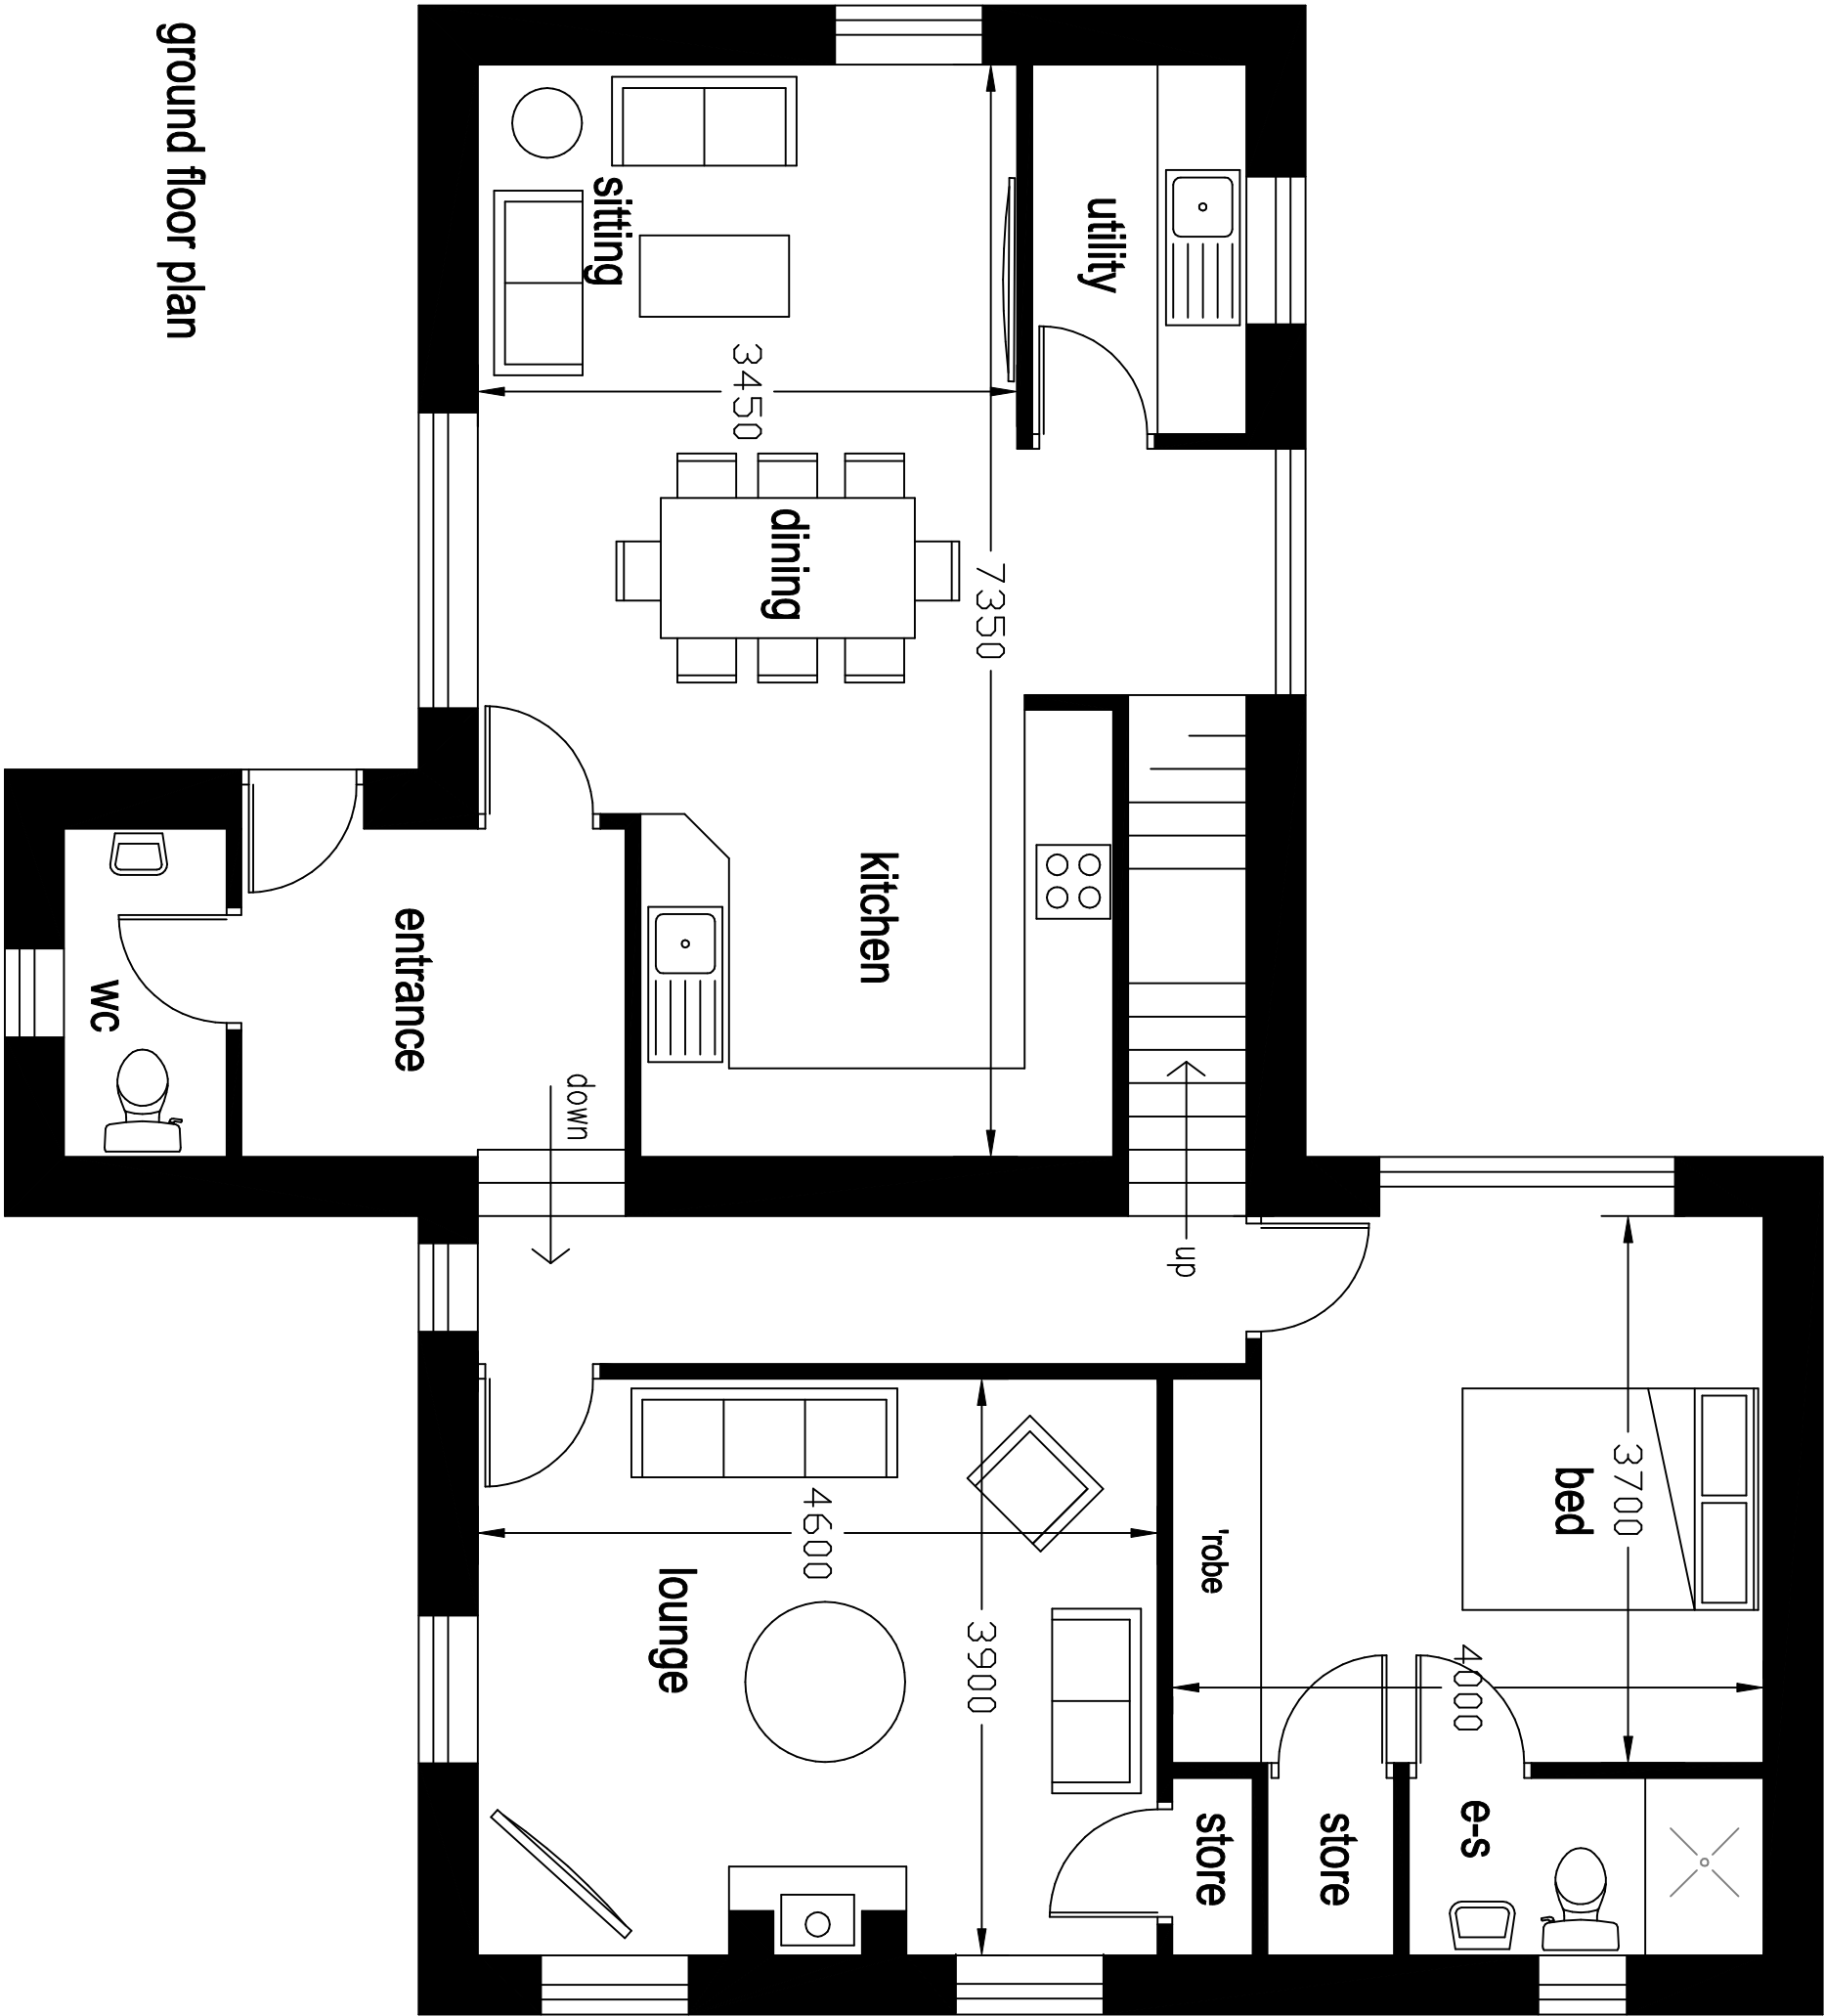

ground floor plan

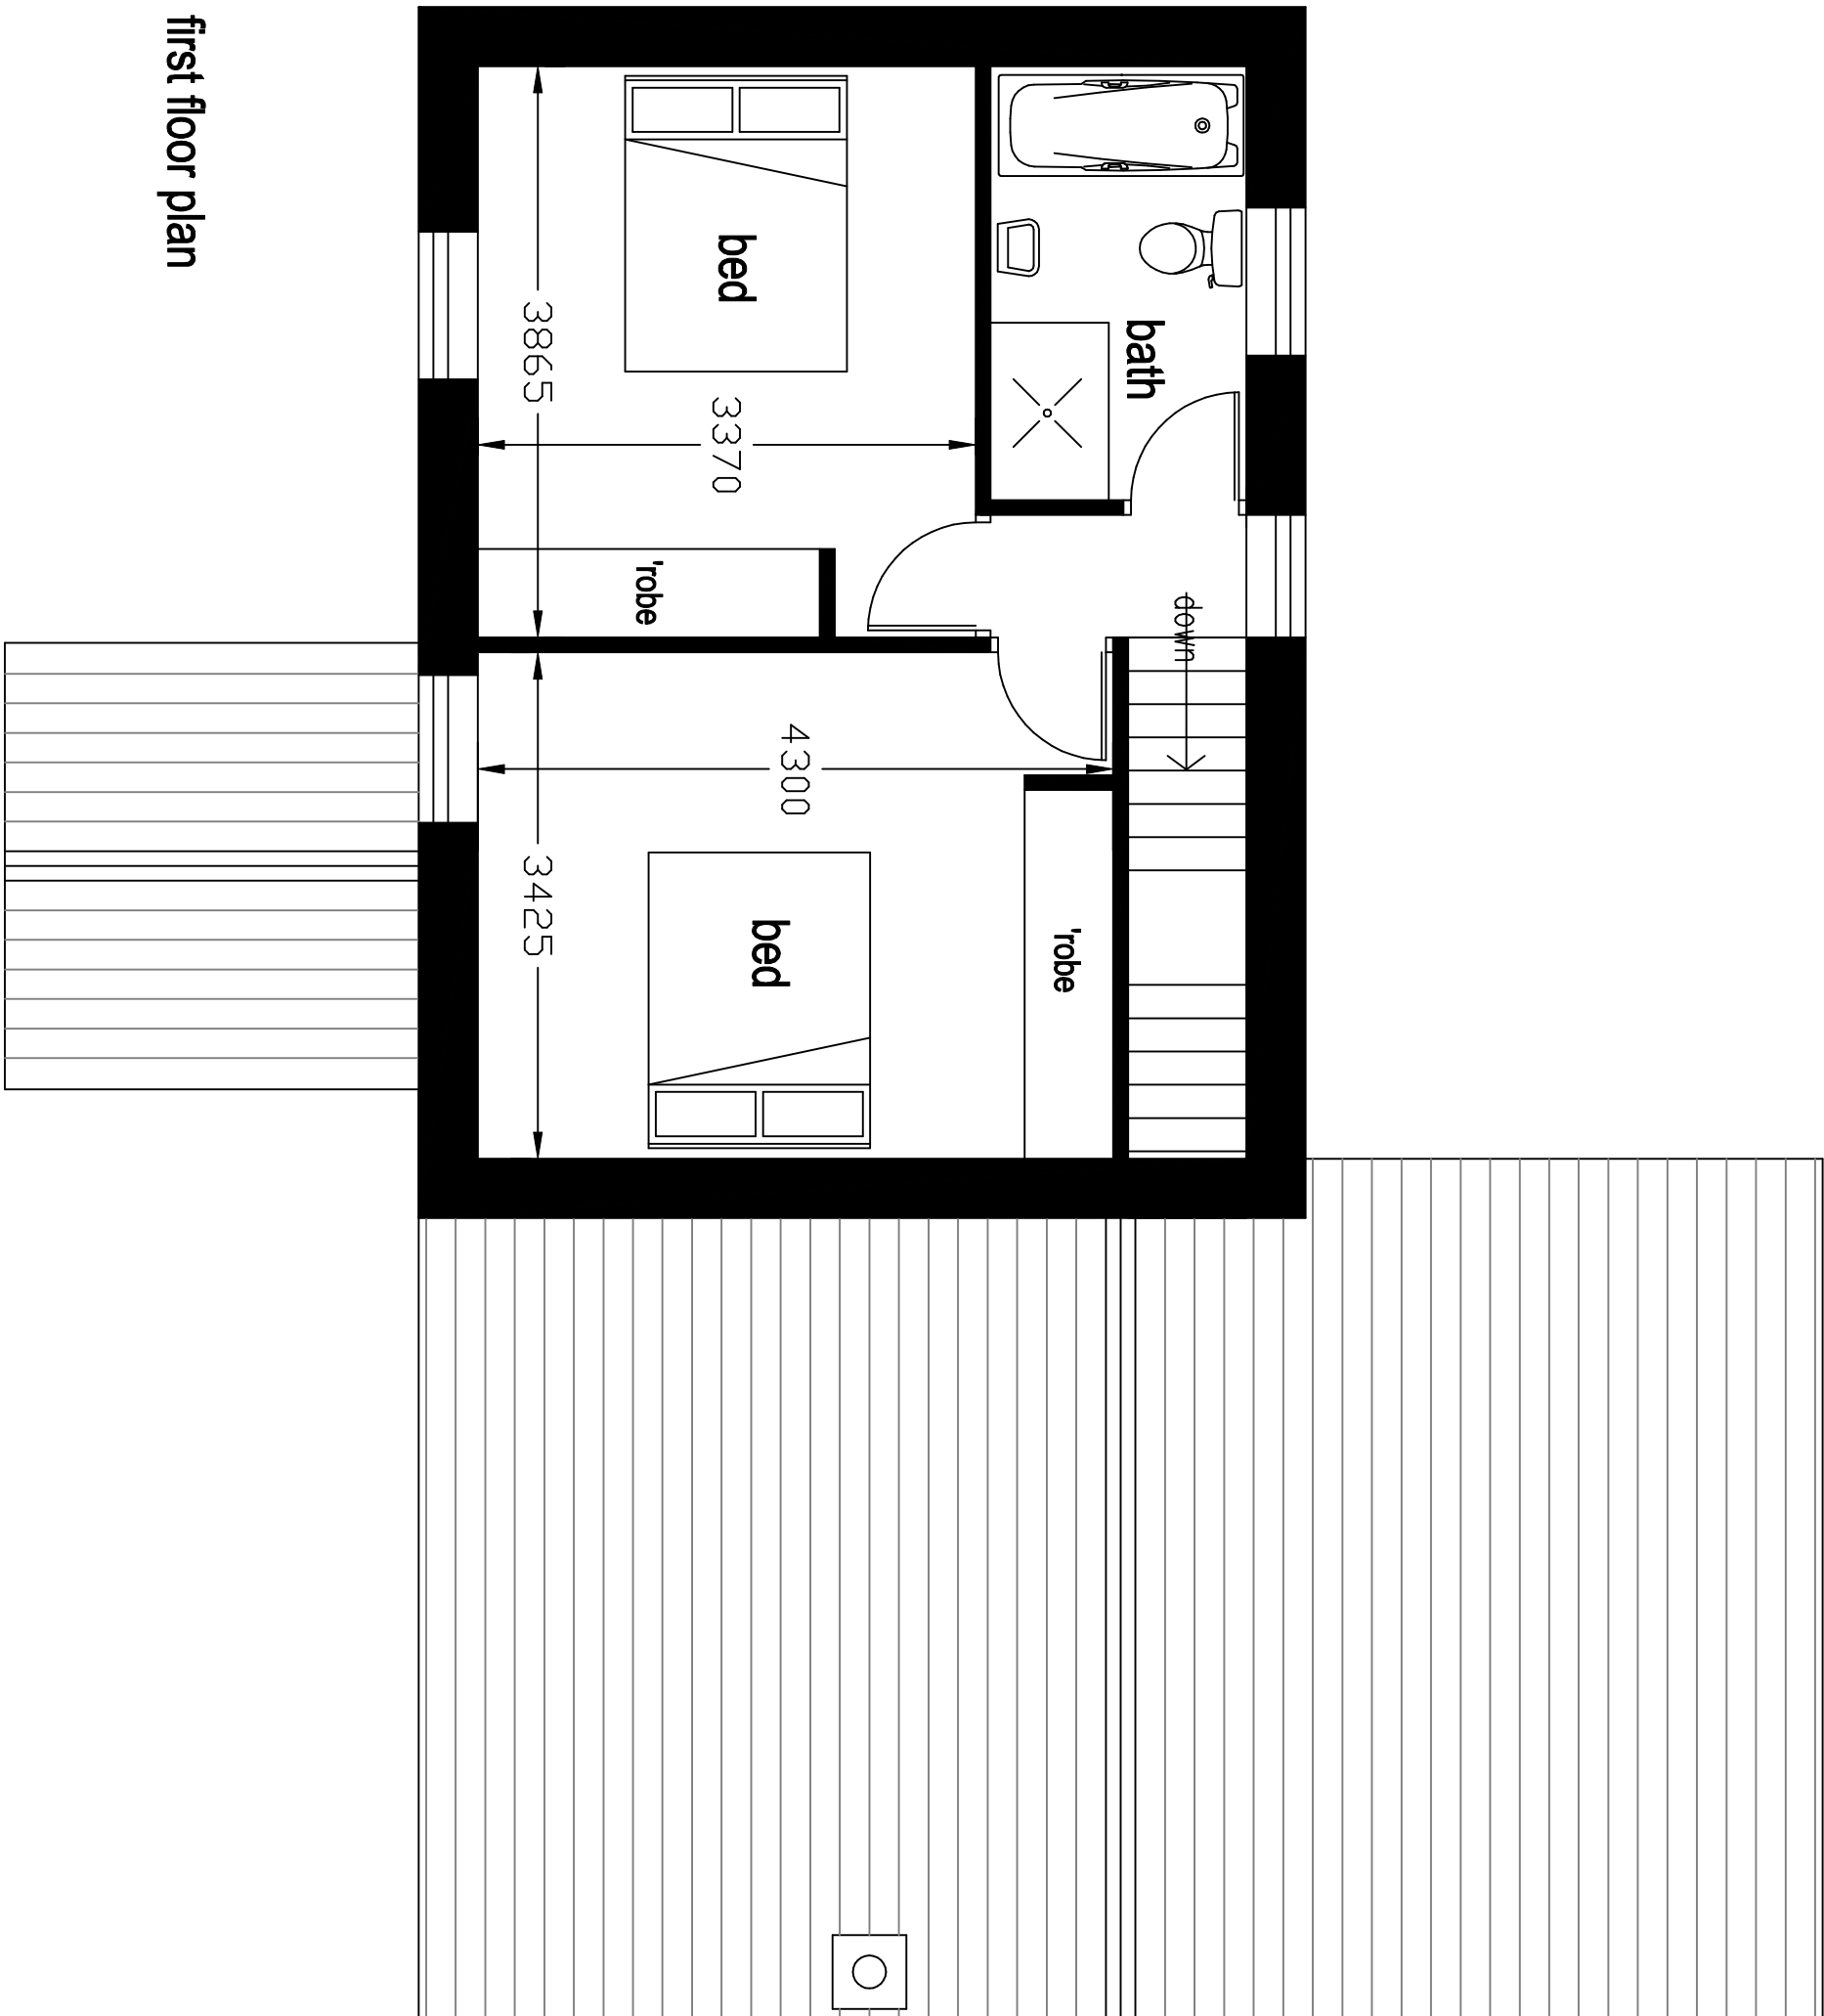

first floor plan


amended 22-01-23
south facing bedroom window position altered

amended 10-01-23
cross section lines A-A & B-B extended and
incorporated within elevations

details

proposed replacement farmhouse at
Burnt House Farm
Turton Road
Tottington
Bury

scale 1:50 1:100 @ A1

 

drawing number BHF-24-03-22-D (amended2)

Rae Cornell Associates Building Design and Planning Consultants
214 Burnley Road Bacup Lancashire
01706 873000