


- do not scale dimensions from this drawing  
- all dimensions to be checked on-site and  
discrepancies to be reported to the architect's

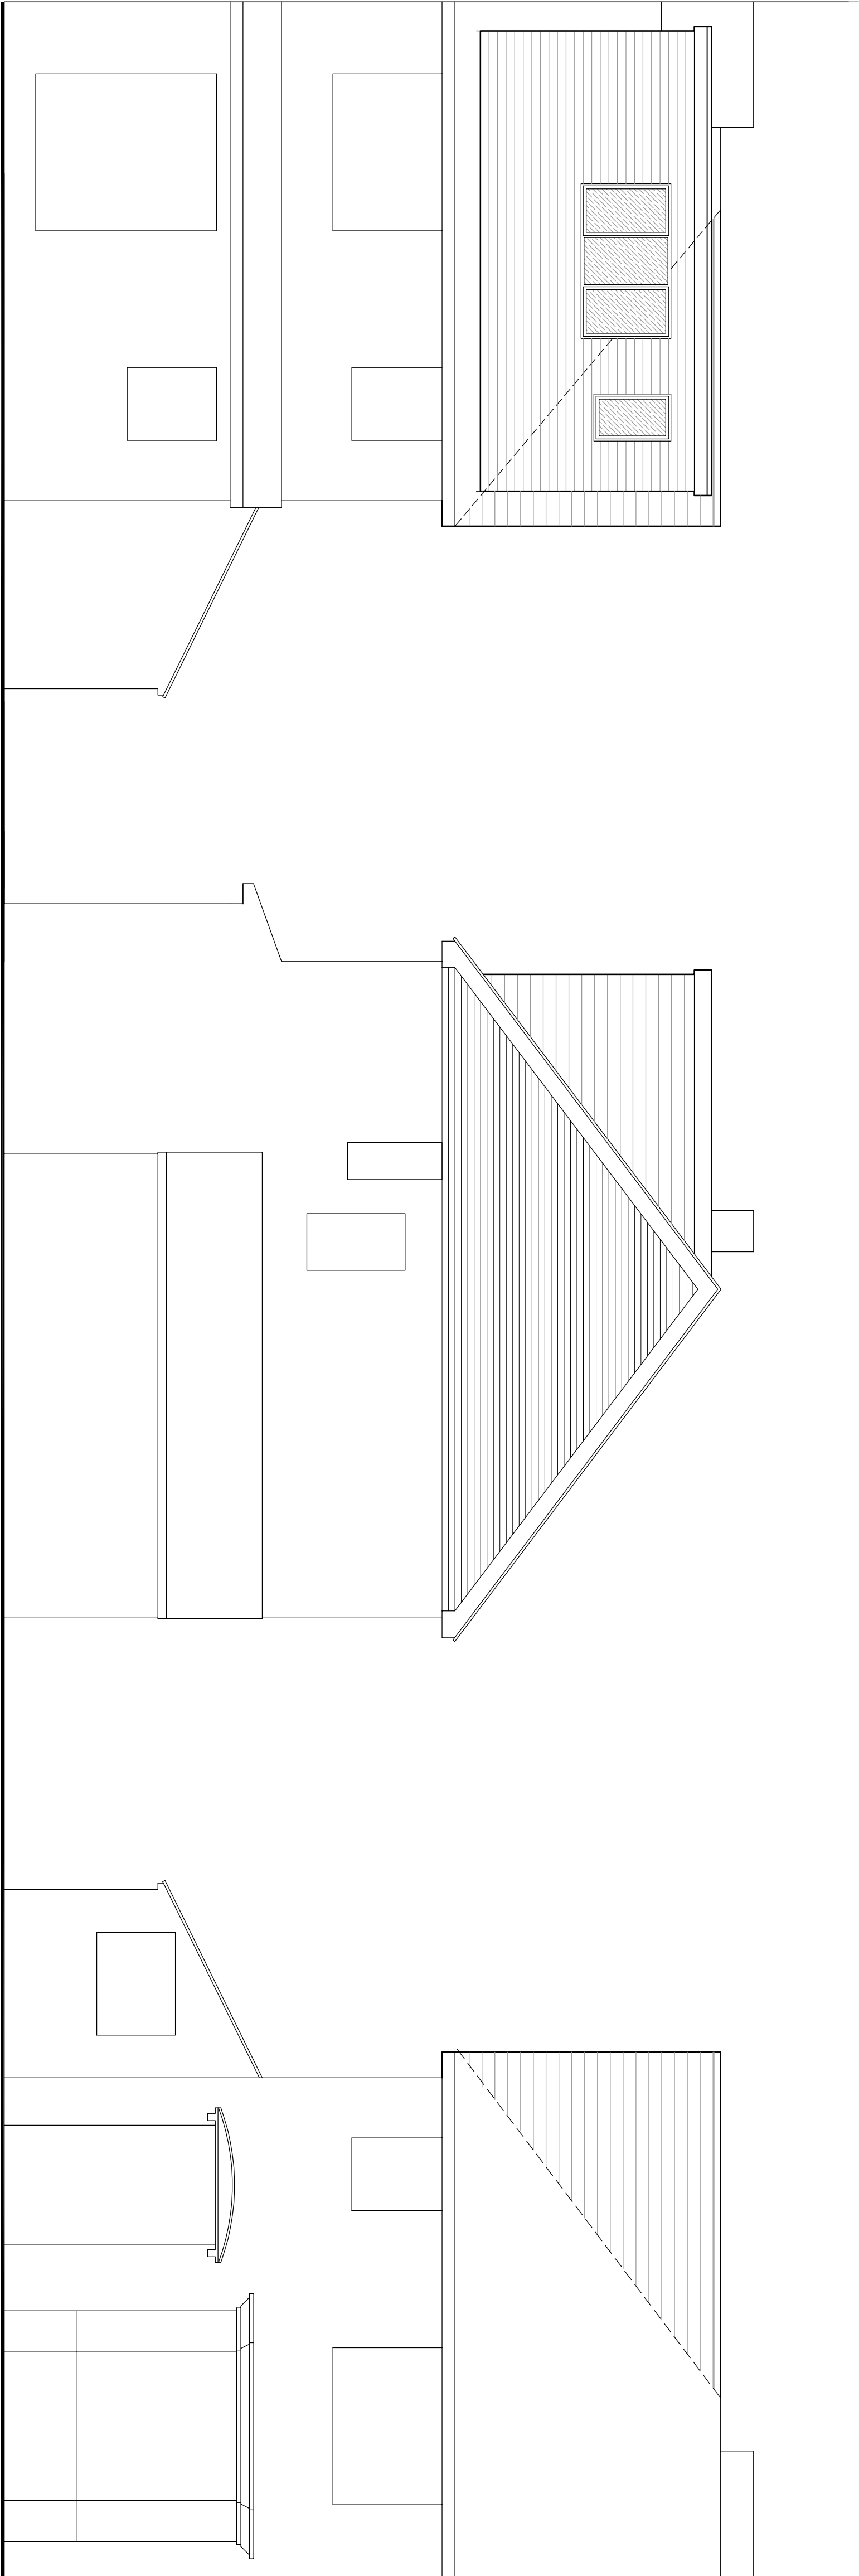

Rear Elevation


Gable Elevation

Front Elevation

Gable Elevation


Elevations scale 1:50

0 5 metres

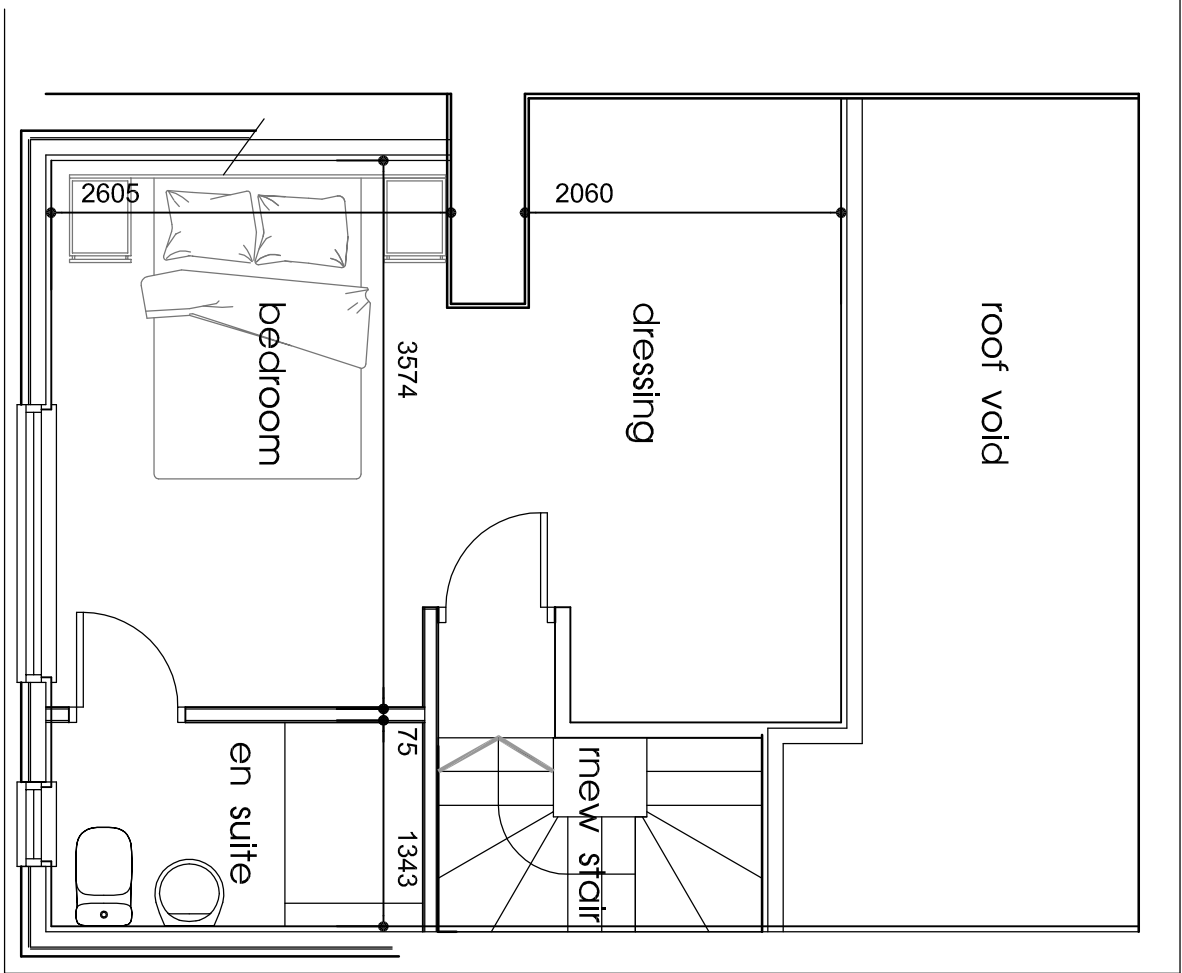


Roof level Plan scale 1:50

0 5 metres  
SCALE

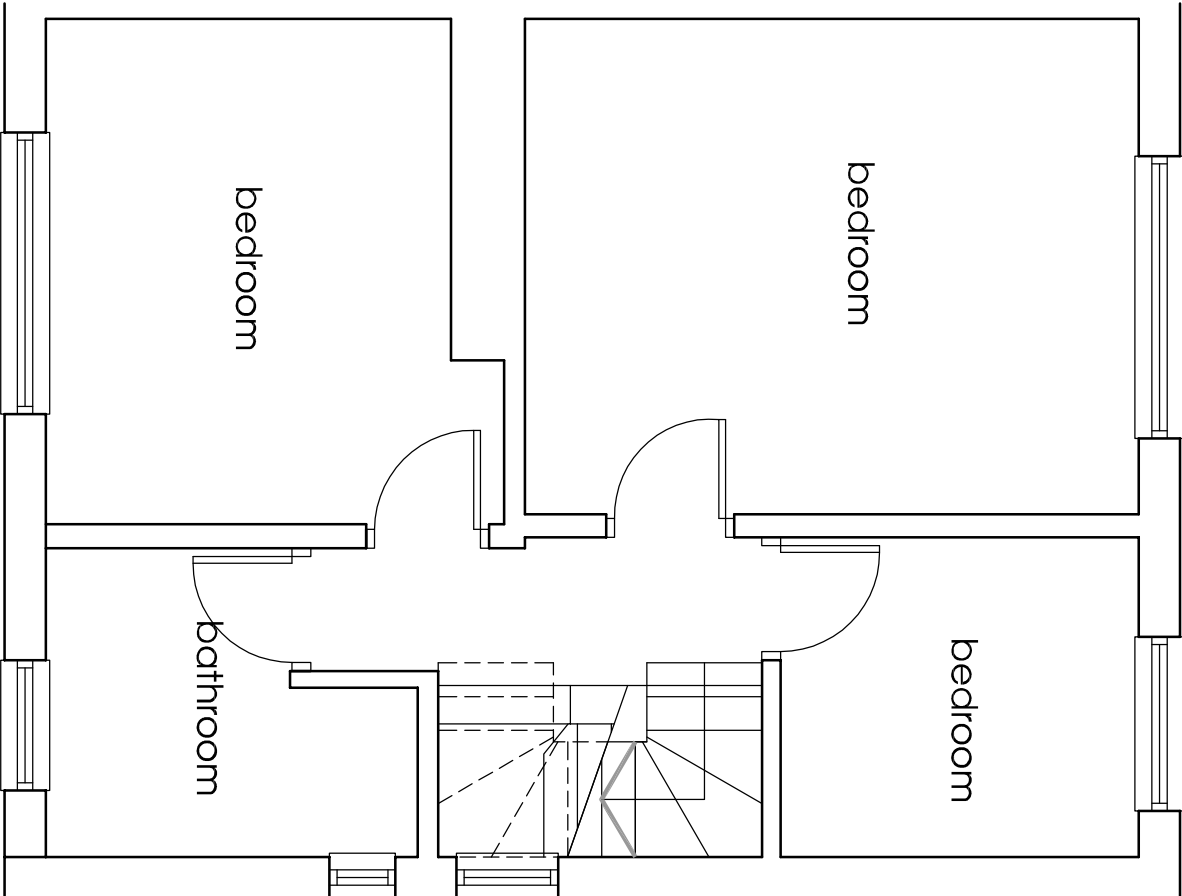

First Floor Plan scale 1:50

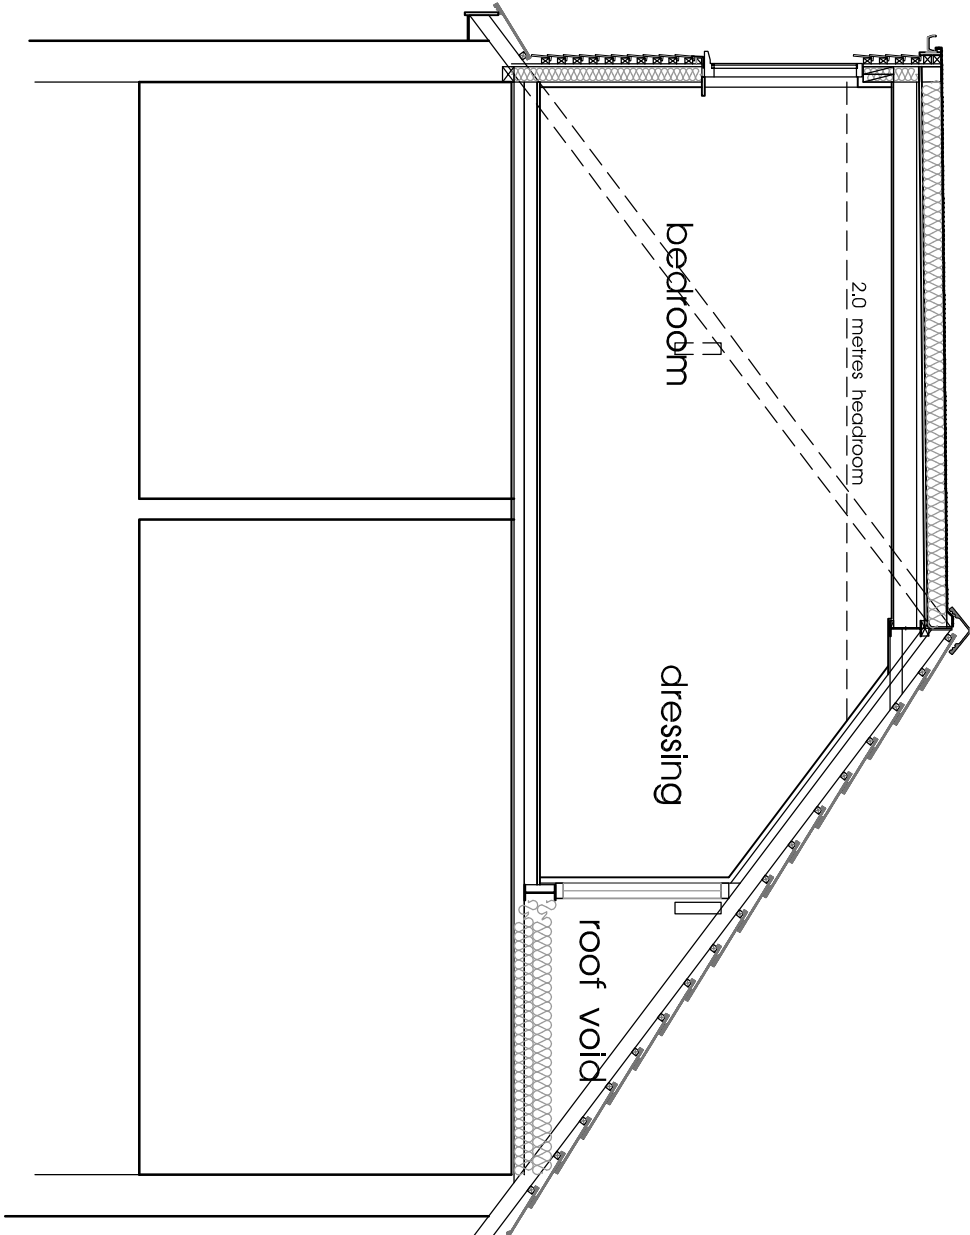

Part Section scale 1:50

0 5 metres  
SCALE

Client **Mr & Mrs Tomlinson,**

Project **Proposed Dormer and Roof Alterations  
5 Sunnyfield Road, Prestwich,  
Manchester, M25 2RD**

Title **Proposed Plans**

Drawing Number **1160:03**

Scale **1:50 A1**  
Date **Feb 20**  
Drawn by **RH**

**fisk**  
& associates  
architects

20 Chorley Road, Swinton, Manchester, M27 5QJ  
t - 0161 793 5300 e - info@cfisk.co.uk

