



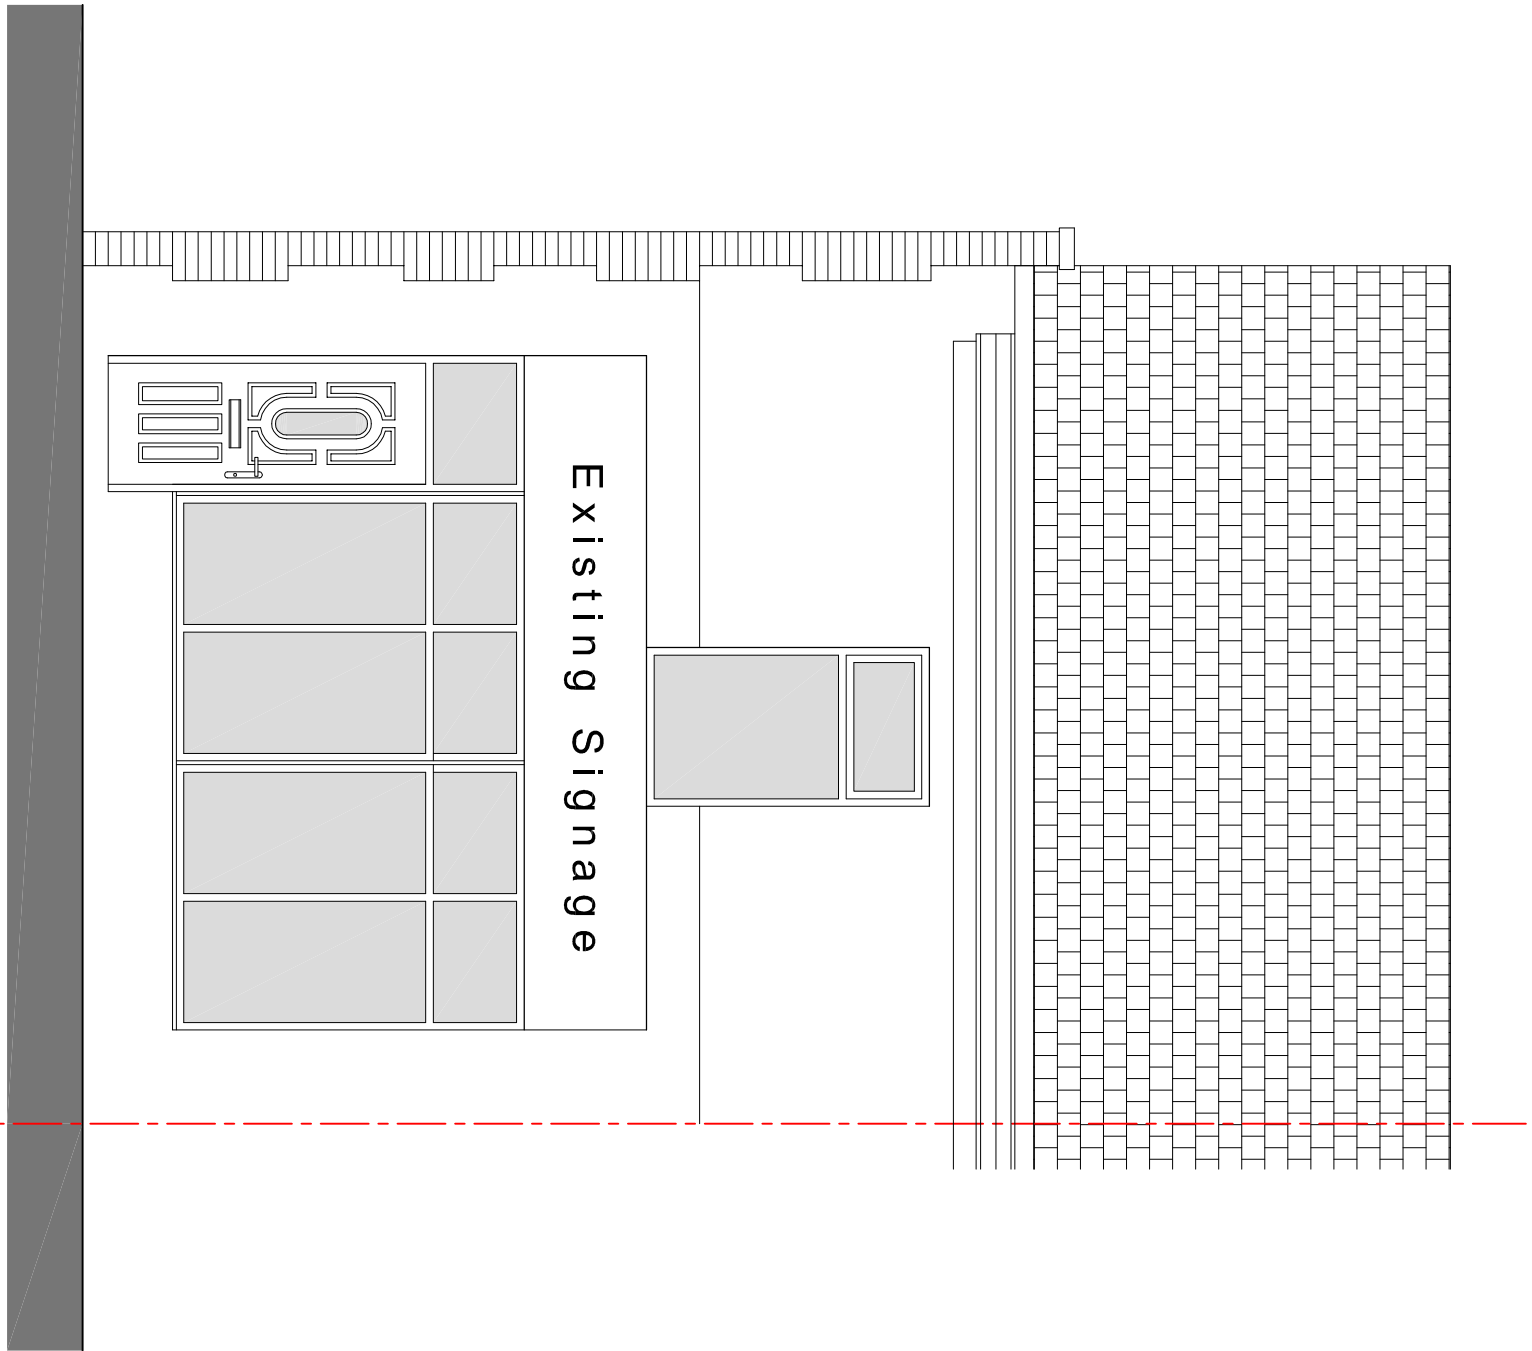


Proposed Front Elevation - 1:50

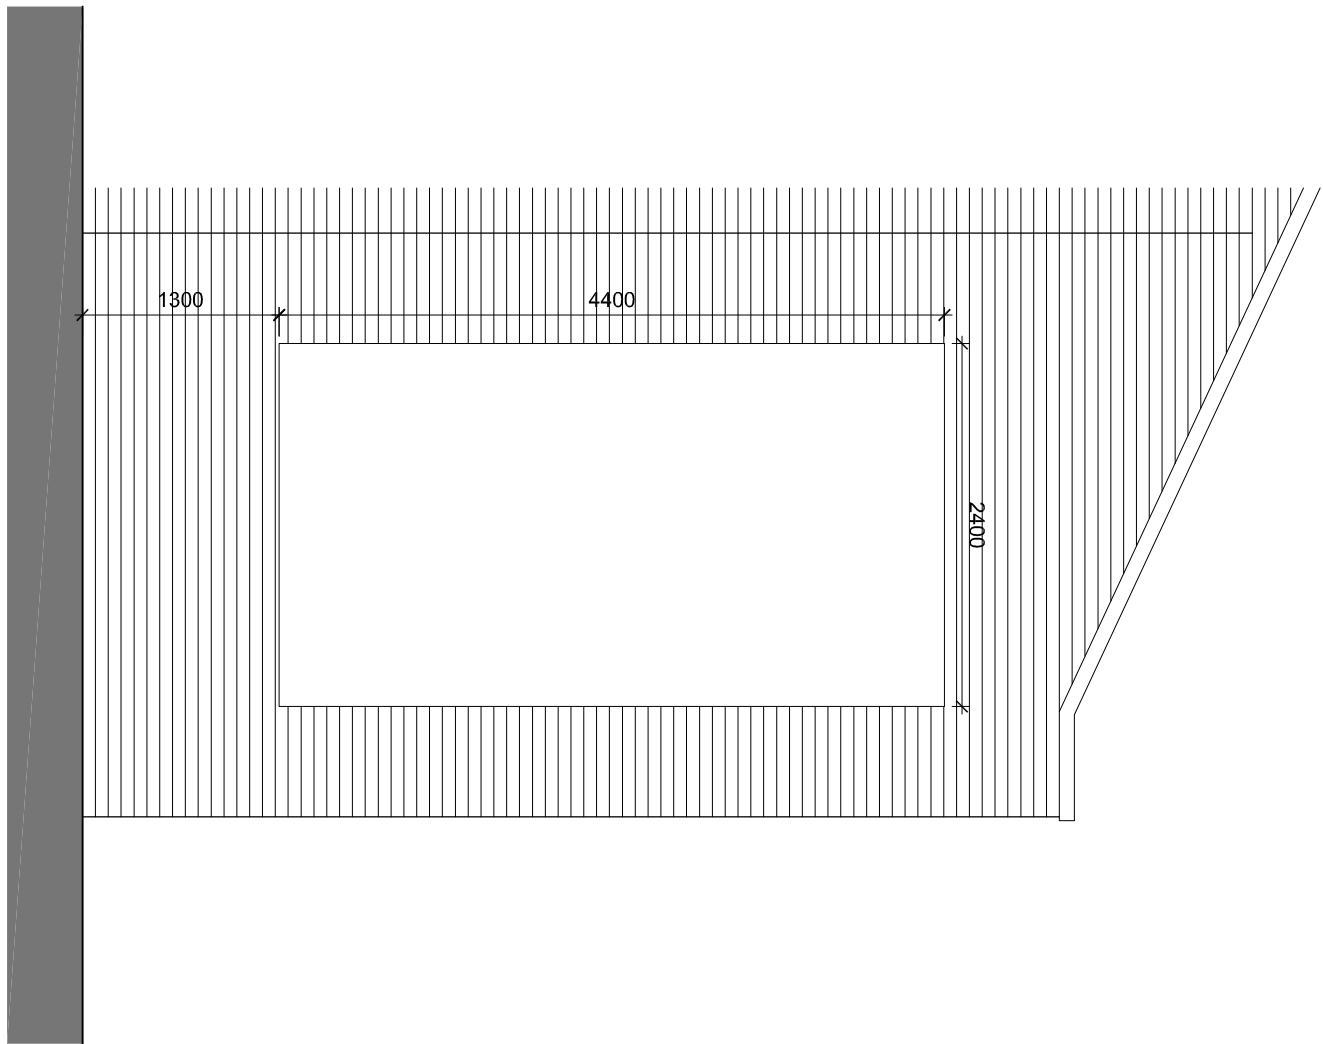


Proposed Side Elevation - 1:50




Existing Site Plan - 1:200

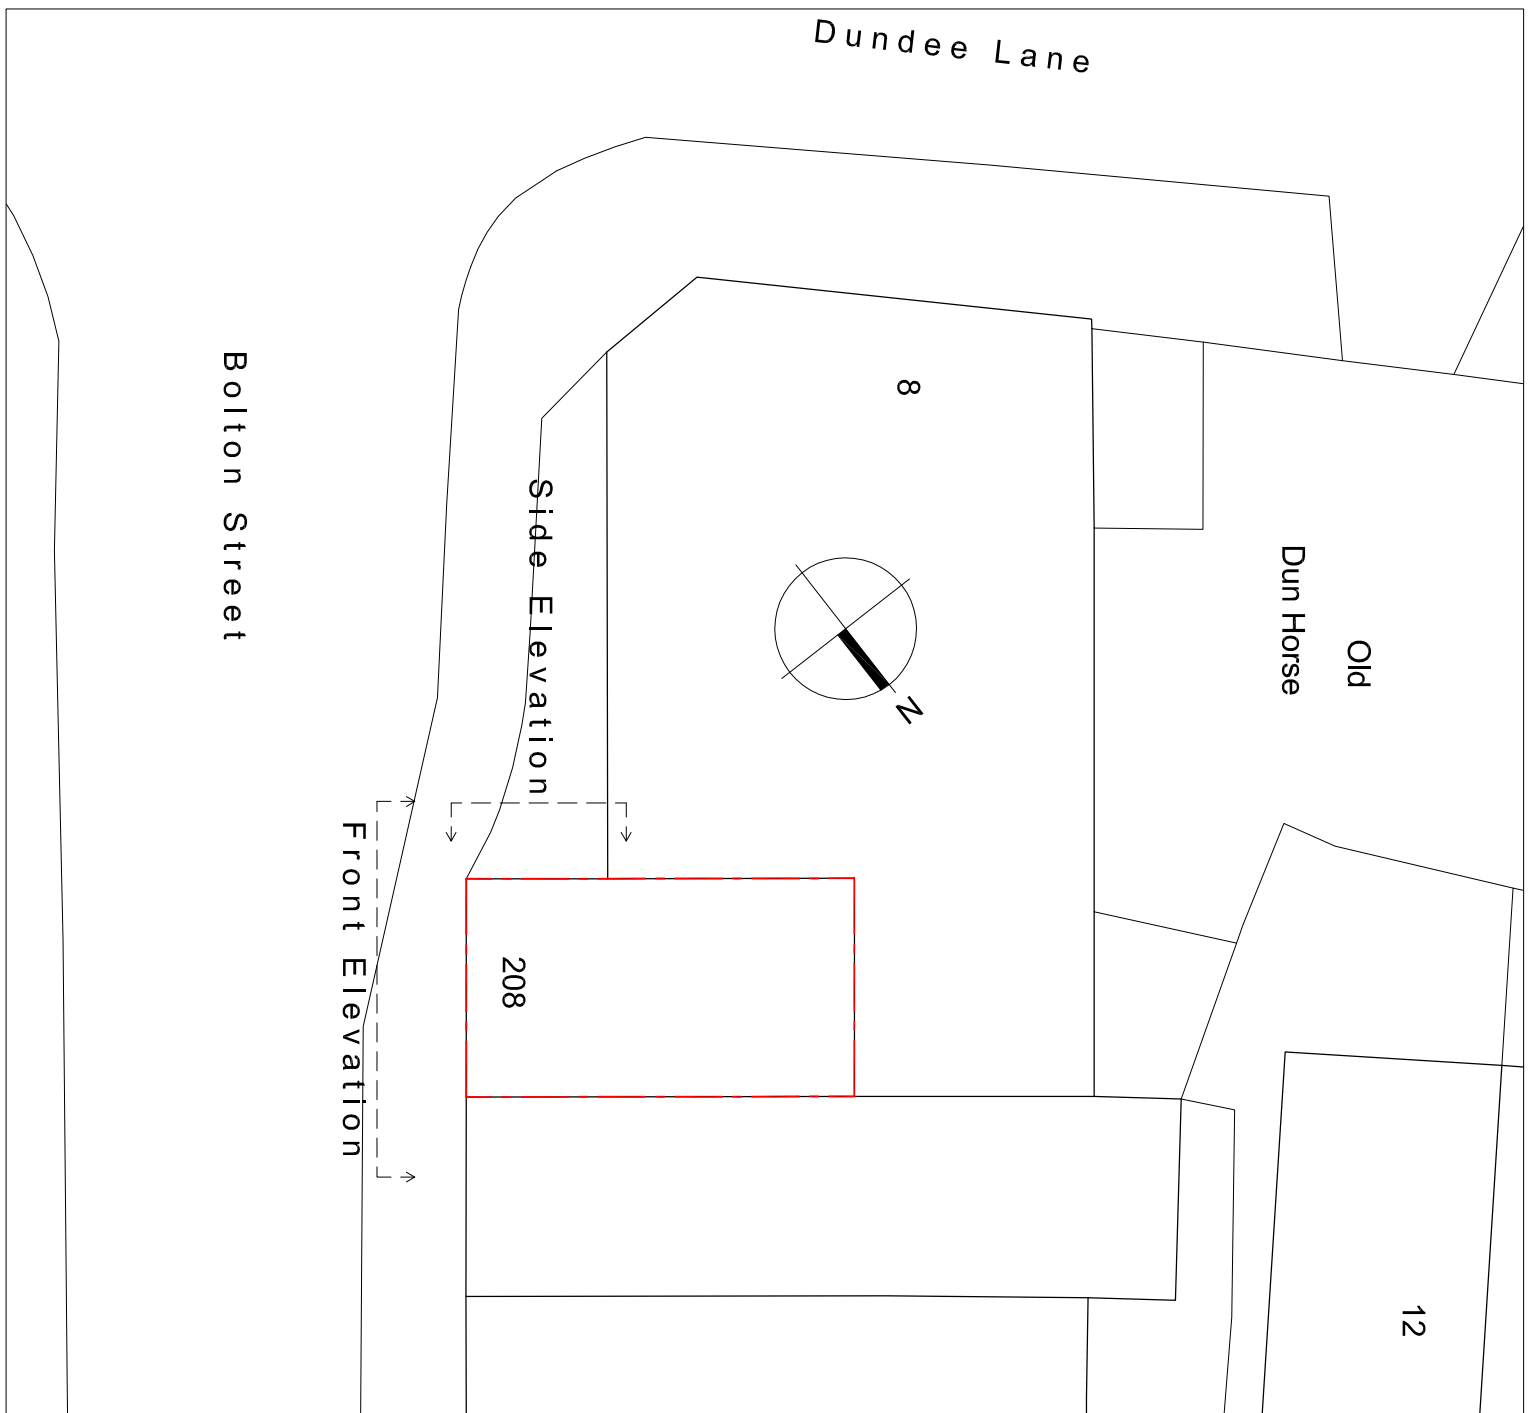

Proposed Site Plan - 1:200

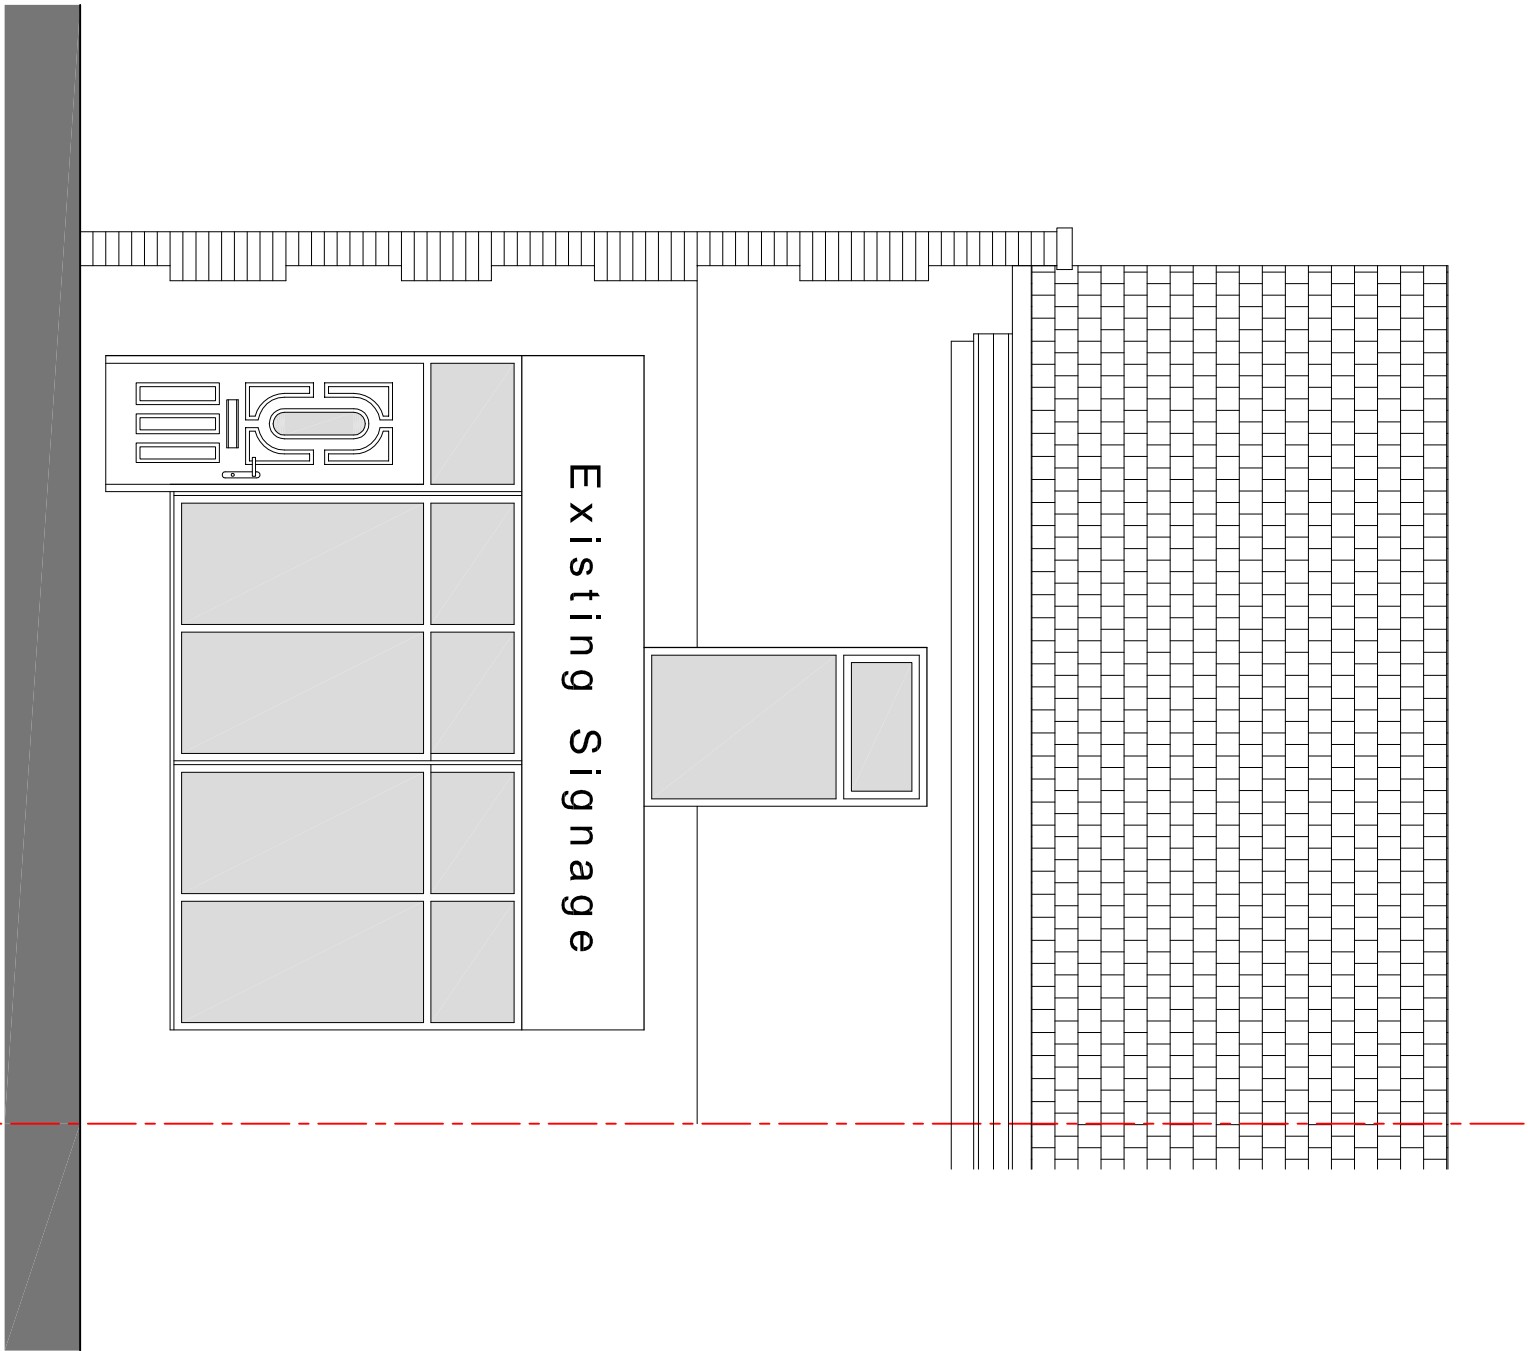

Existing Front Elevation - 1:50

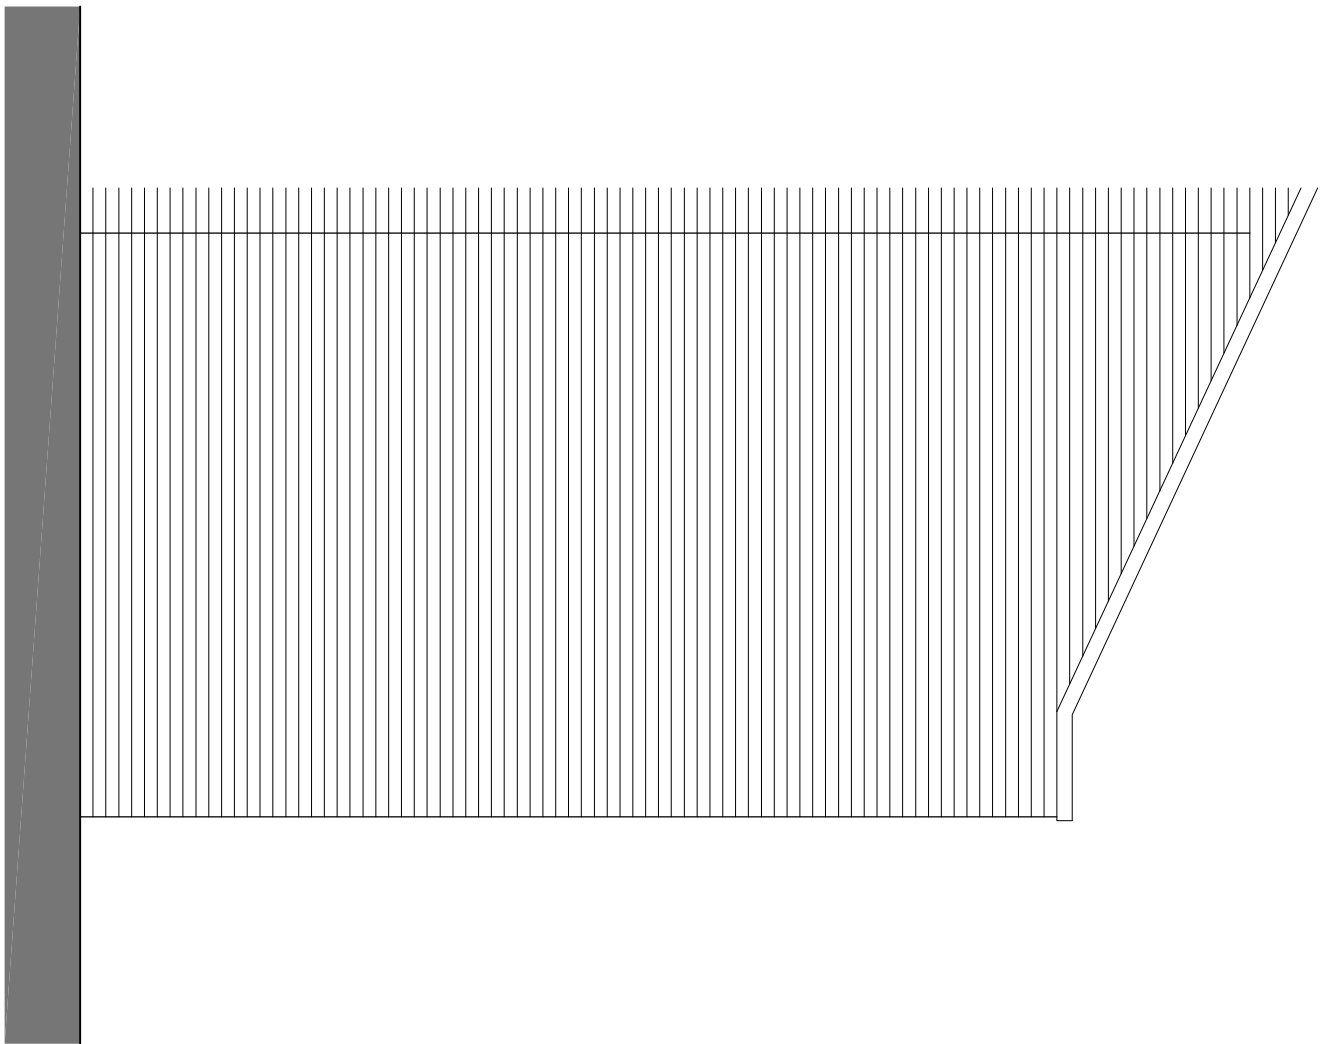


Existing Side Elevation - 1:50



Proposed Sign

Sign Specification  
3mm Thick Aluminium Di Bond  
None Illuminated

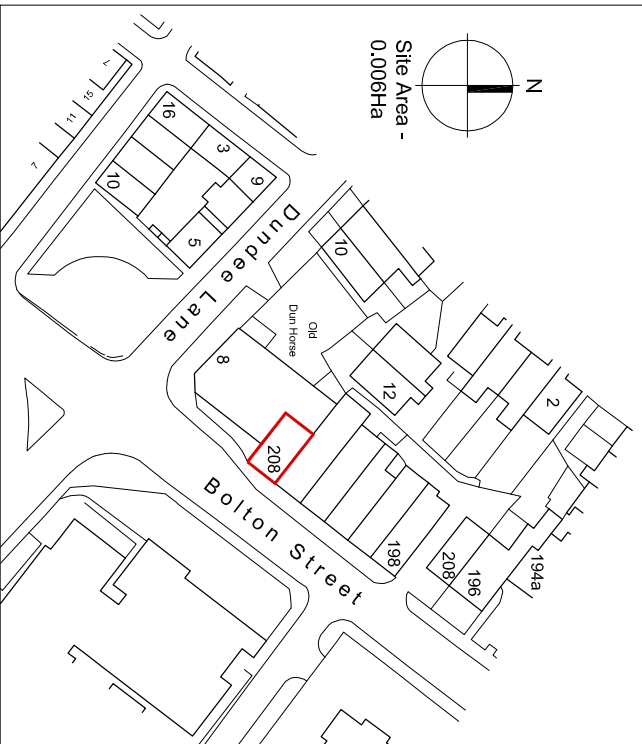

Location Plan - 1:1250

Client:  
Micro Cement UK

Project:

New Sign Application

Drawing Title:  
Existing and Proposed Site Plans / Elevations /  
Location Plan

Scale:  
1:50 / 1:200 / 1:1250  
@ A1

Date:  
November 2023

Drawing No:  
2240/001

Revision:

A