


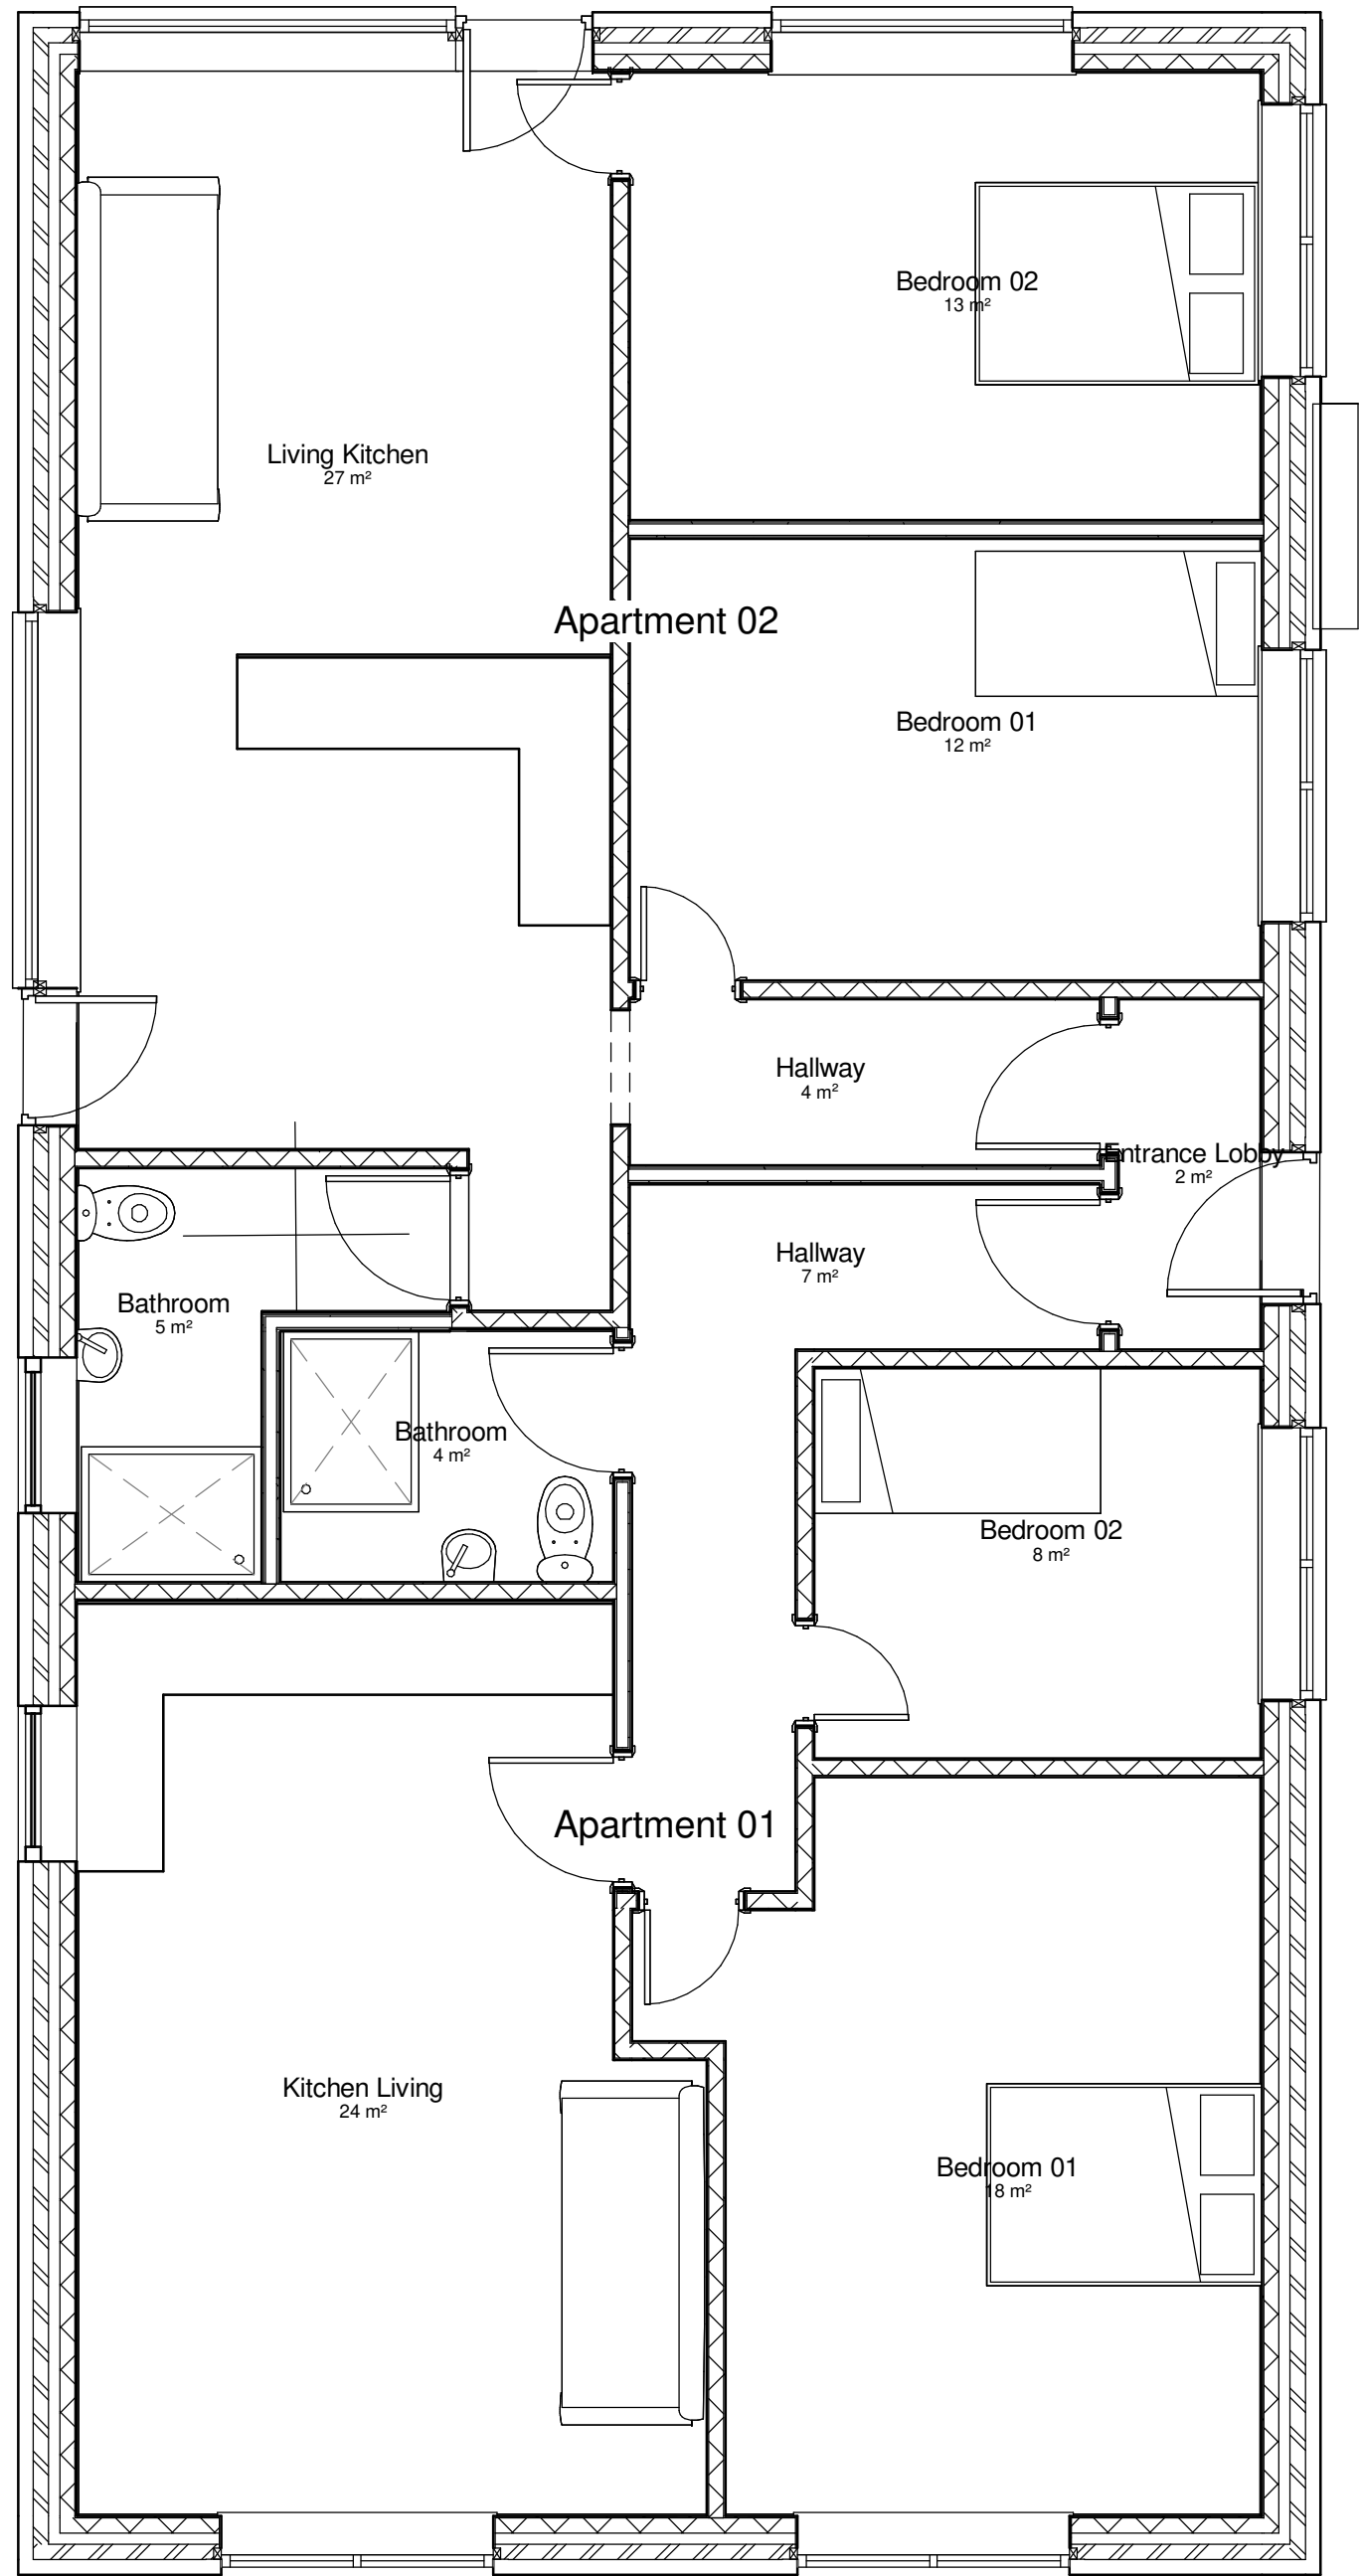


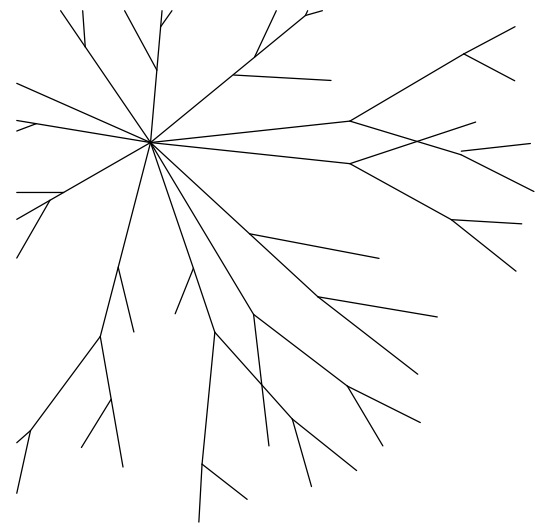

Level 0
1 : 50

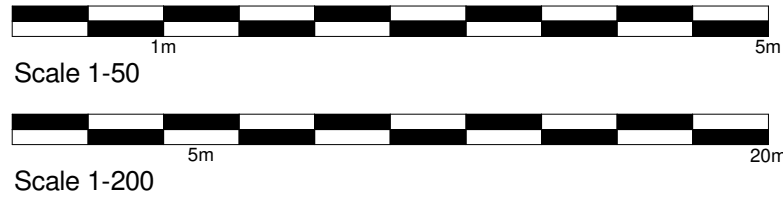


Site_Plan
1 : 200

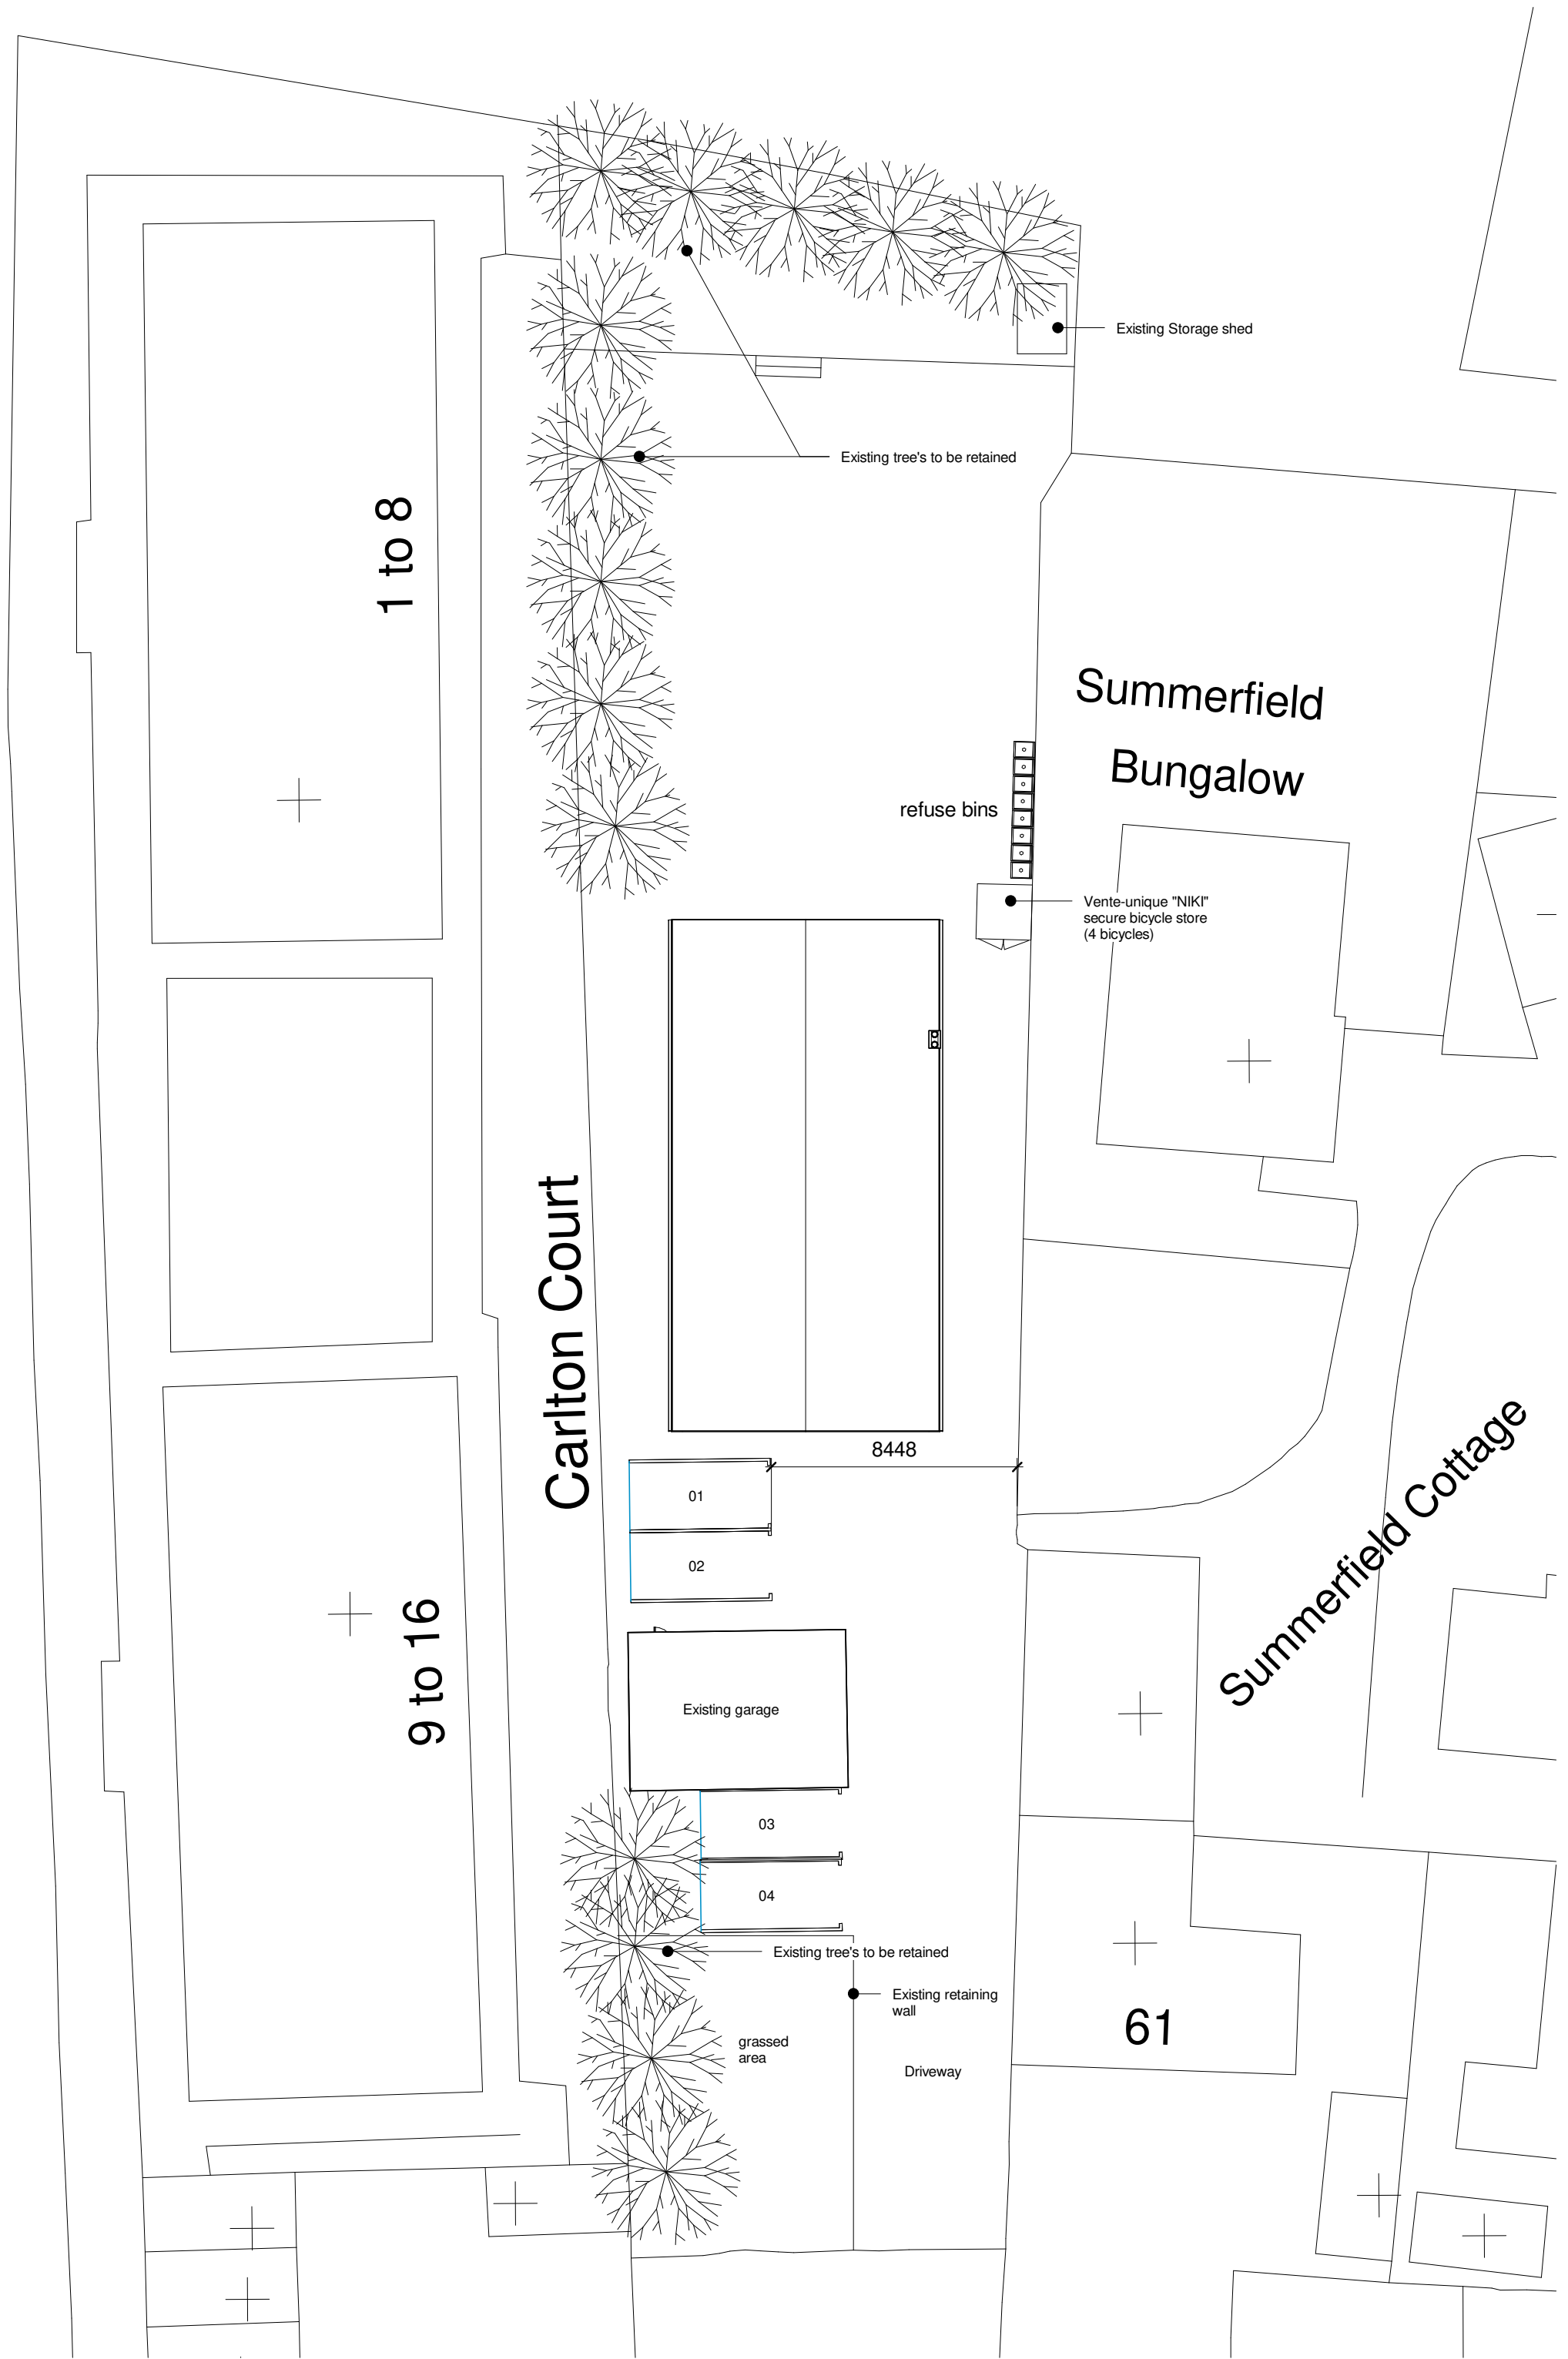

©
Use figured dimensions only. Contractor is to check all dimensions before commencement of work. This drawing is copyright. This data to be used as a reference only - not as live data. This drawing must only be used for the purpose for which it is supplied.

NOTES:

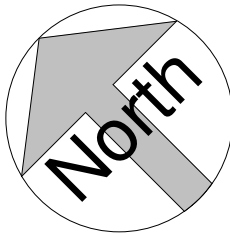

Apartments
2 2 bedroom 3 person apartments.
Apartments 61sqm

Revision Number	Date	Description of Revision	No	Drawn
1	25/03/2026	Refuse bins added		
2	20/04/2026	Plan amended following comments from planning		
3	09/06/2026	Proposed works to existing garage removed from application		

SEED
Architects

Experience | Design Ethos | Passion
Parsange Chambers, 3 Parsange, Manchester M3 2HW - 0161 832 5750

status
Planning

job title
Highview

Location

drawing title
Proposed Ground Floor Plan

author RH	date 09/03/26	drawn by RH	date 09/03/26
checker RH	date 09/03/26	approver RH	date 09/03/26
scale As indicated	paper size A1		
Project no. 3594	Seed drawing no. A100	Rev. 3	