



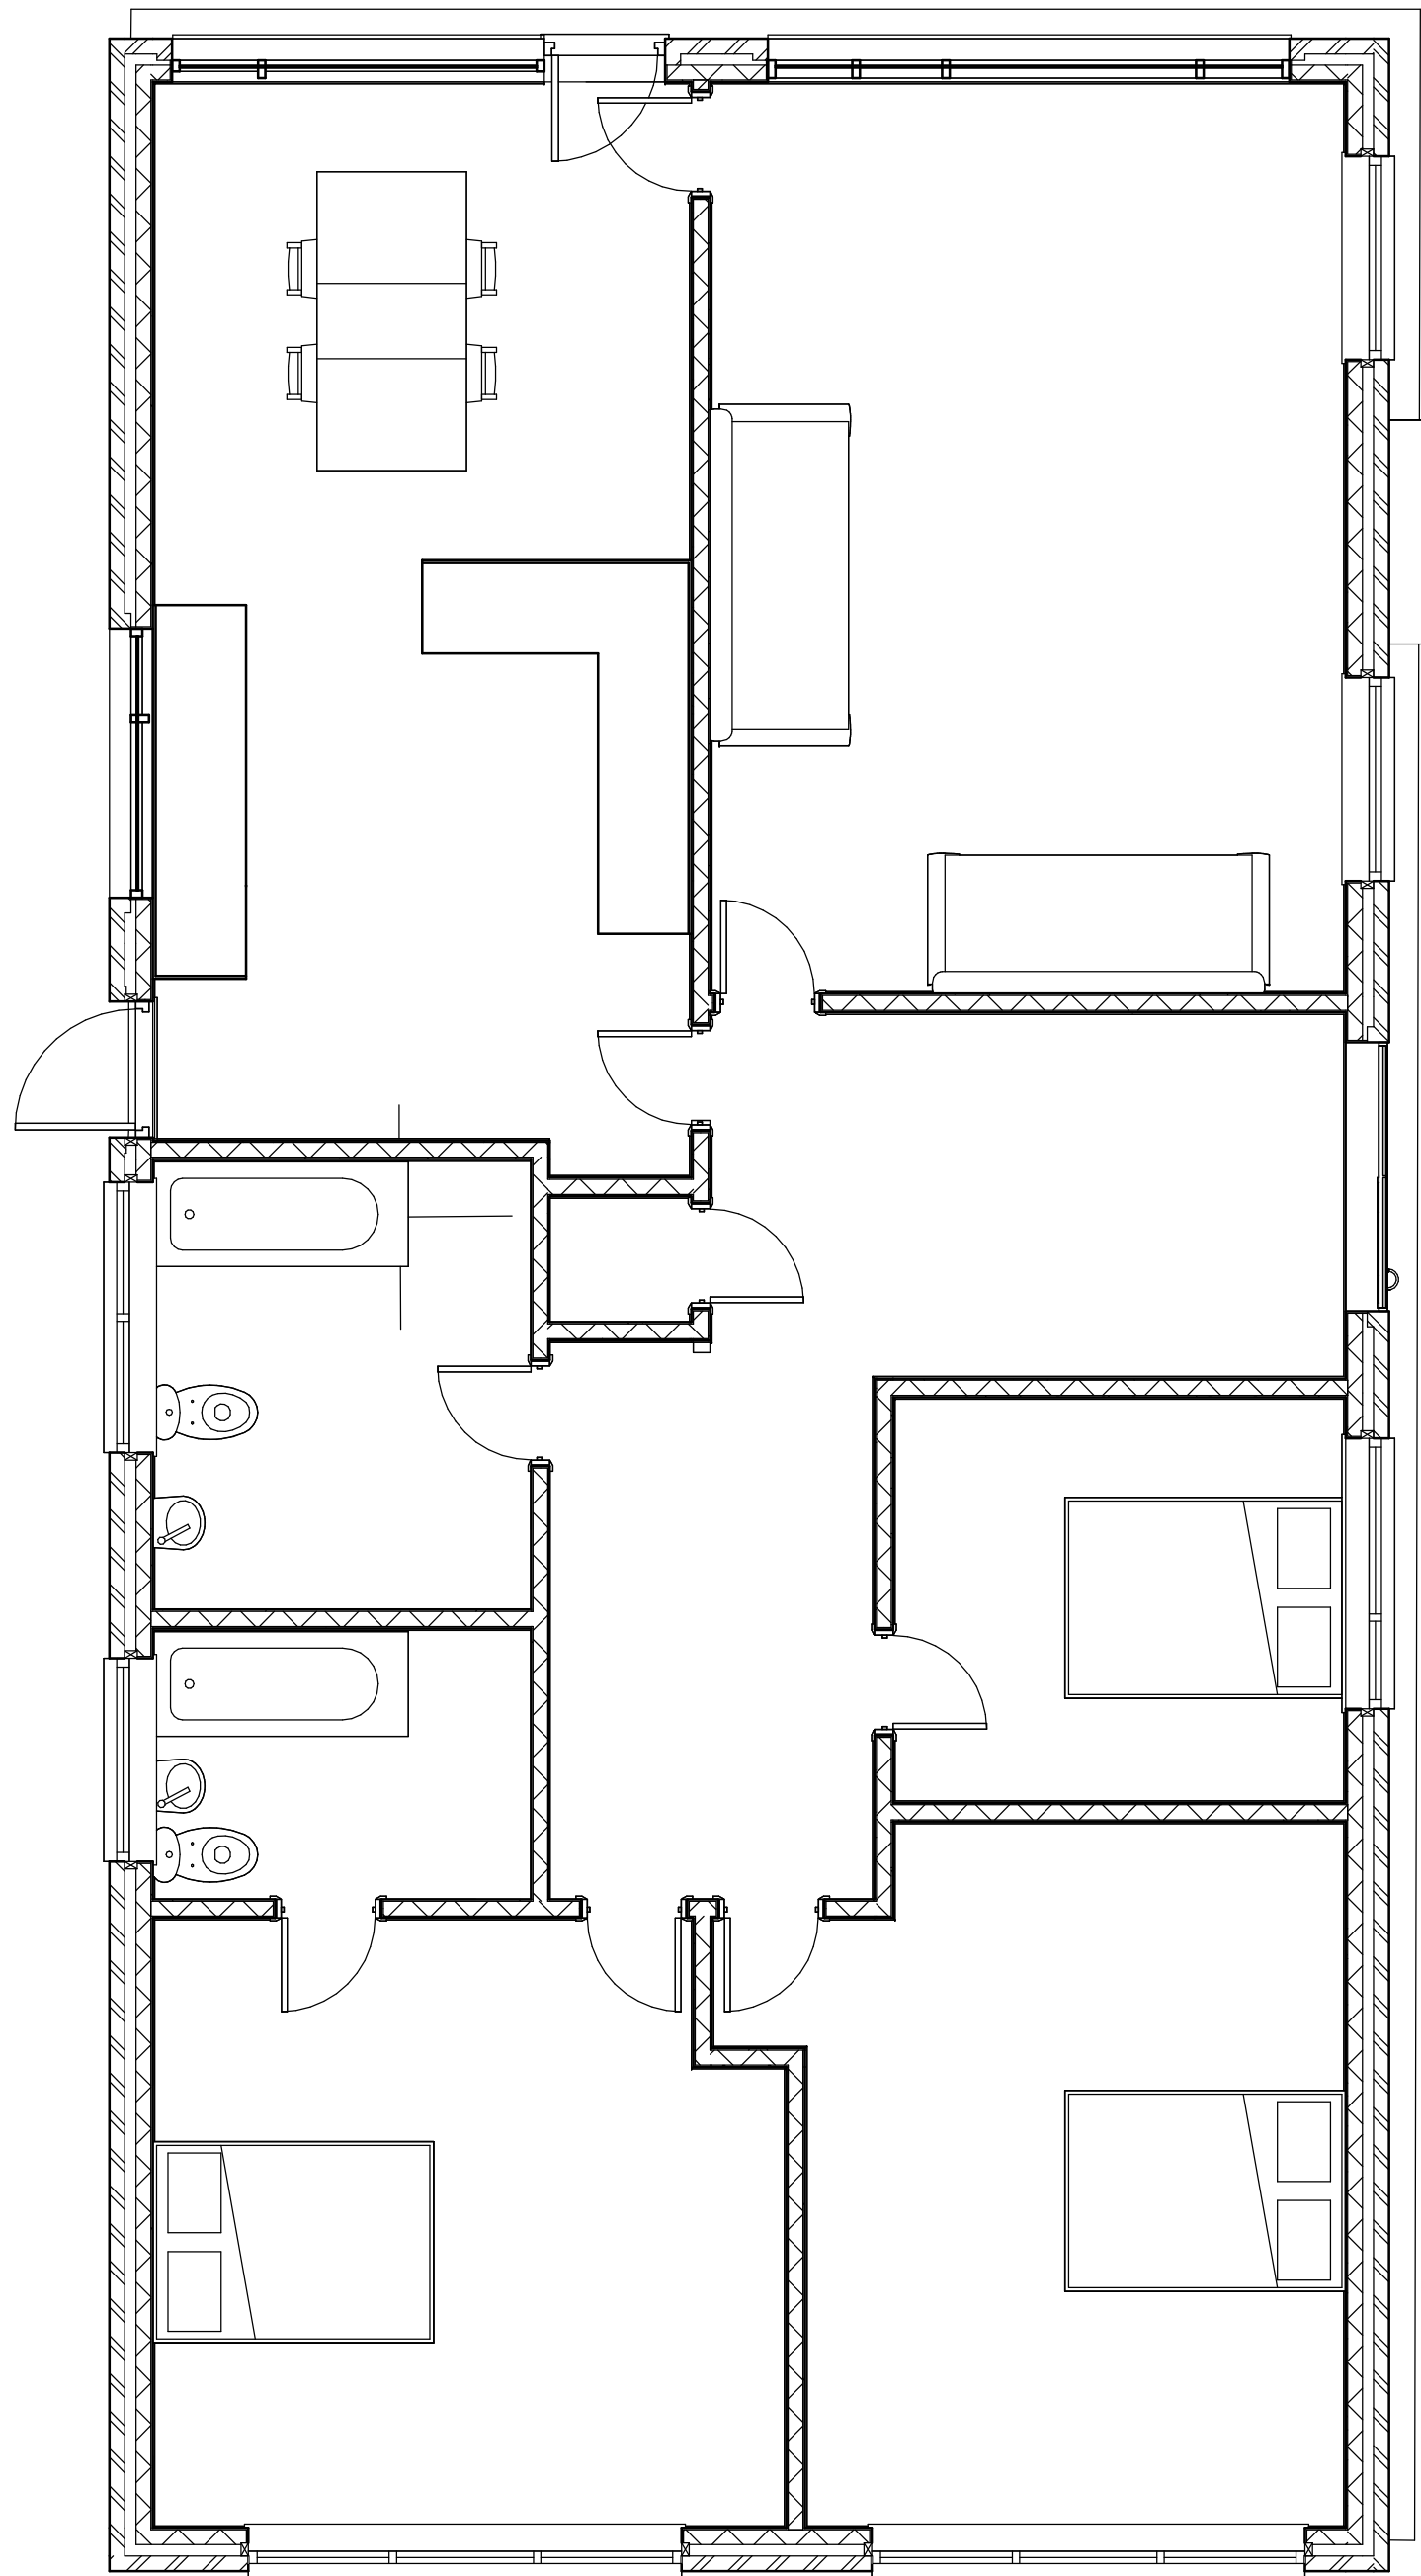

Level 0
1 : 50

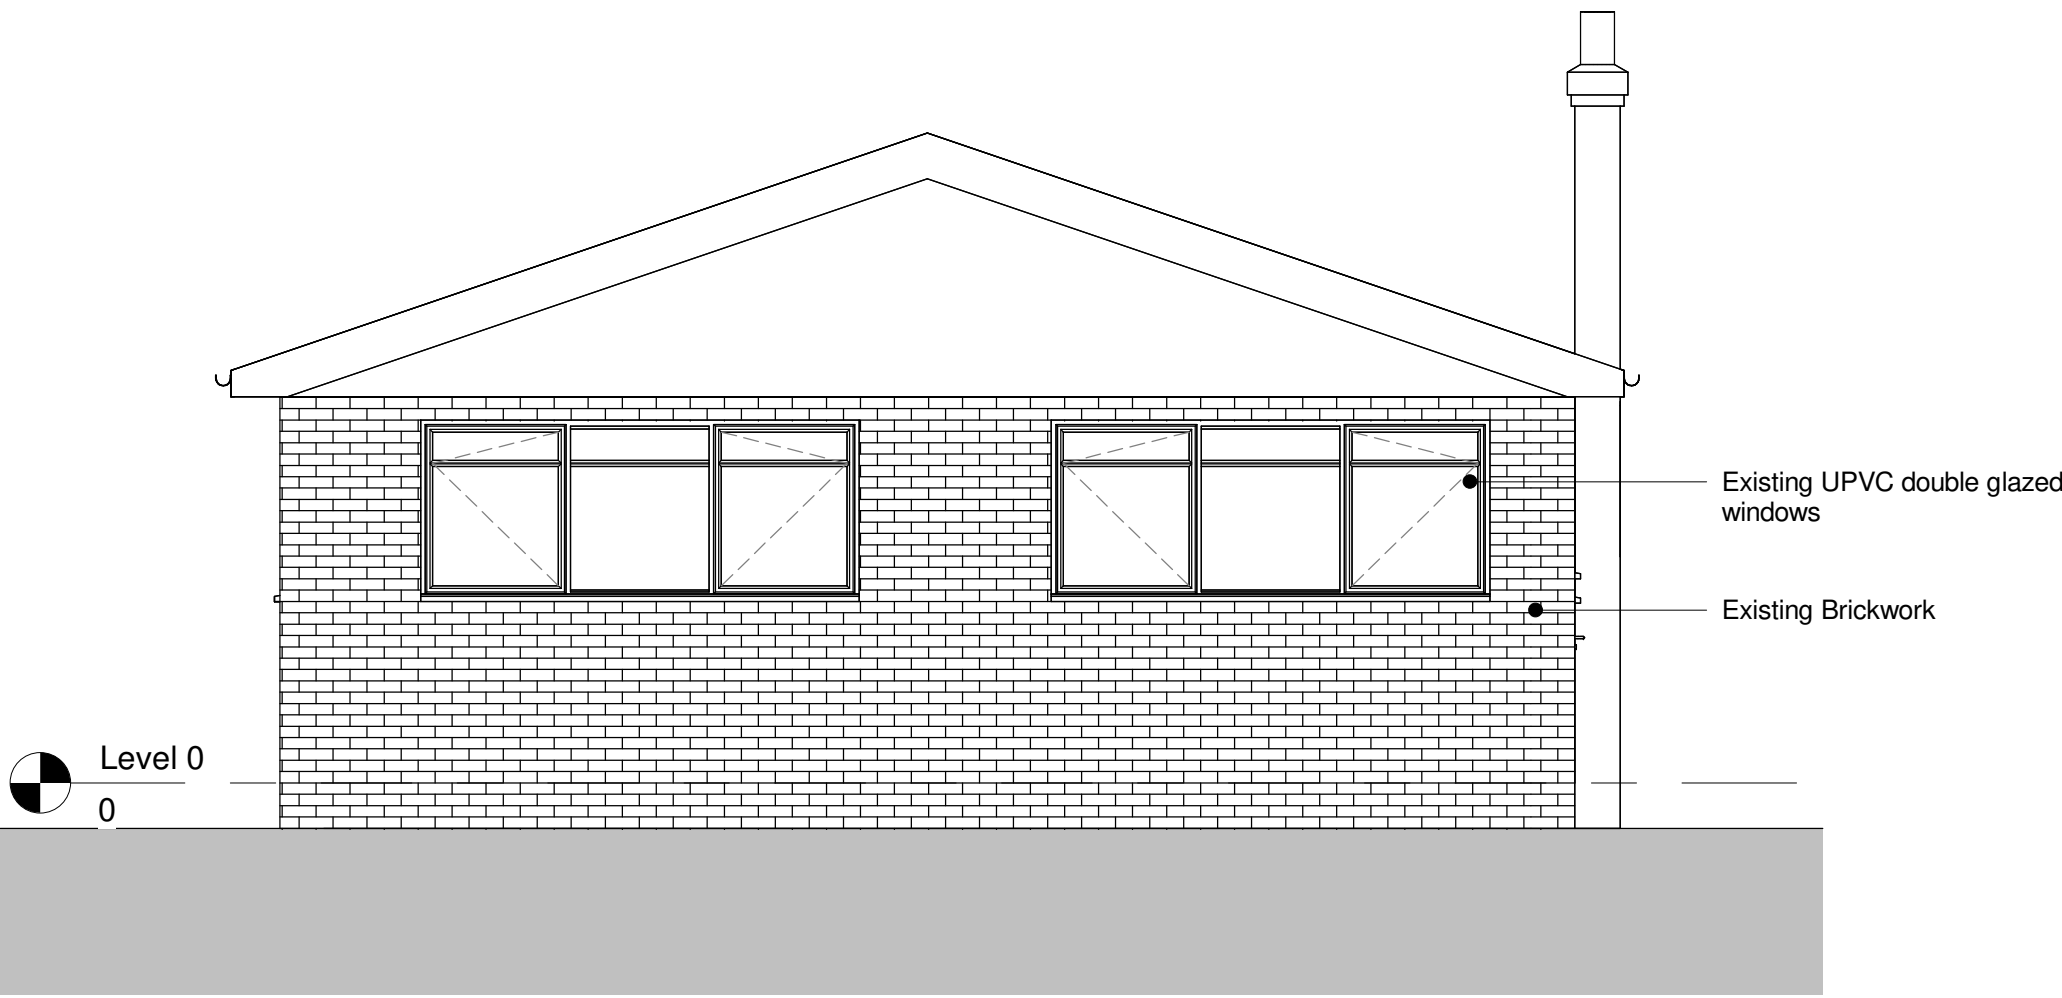

Front_Elevation
1 : 50



Rear_Elevation
1 : 50



Right_Side_Elevation
1 : 50




Left_Side_Elevation
1 : 50



©
Use figured dimensions only. Contractor is to check all dimensions before commencement of work. This drawing is copyright. This data to be used as a ref file only - not as live data. This drawing must only be used for the purpose for which it is supplied.

NOTES:

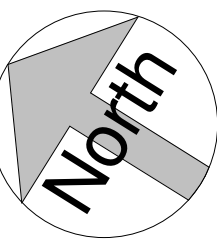

Revision Number	Date	Description of Revision	No	Drawn
3	20/04/2026	Drawing amended following comments from planning		
2	19/03/2026	Notes Added		
1	18/06/2025	Drawing amended following client meeting		

SEED
Architects!
Experience | Design Ethos | Passion
Parsorage Chambers, 3 Parsorage, Manchester M3 2HW - 0161 832 5750

status
Planning

job title
Highview

Location

drawing title
Existing Ground Floor Plan and Elevations

author RH	date 09/03/26	drawn by RH	date 09/03/26
checker RH	date 09/03/26	approver Approver	date 09/03/26
scale 1 : 50	paper size A1		

Project no. 3594	Seed drawing no. A002	Rev. 3
---------------------	--------------------------	-----------